


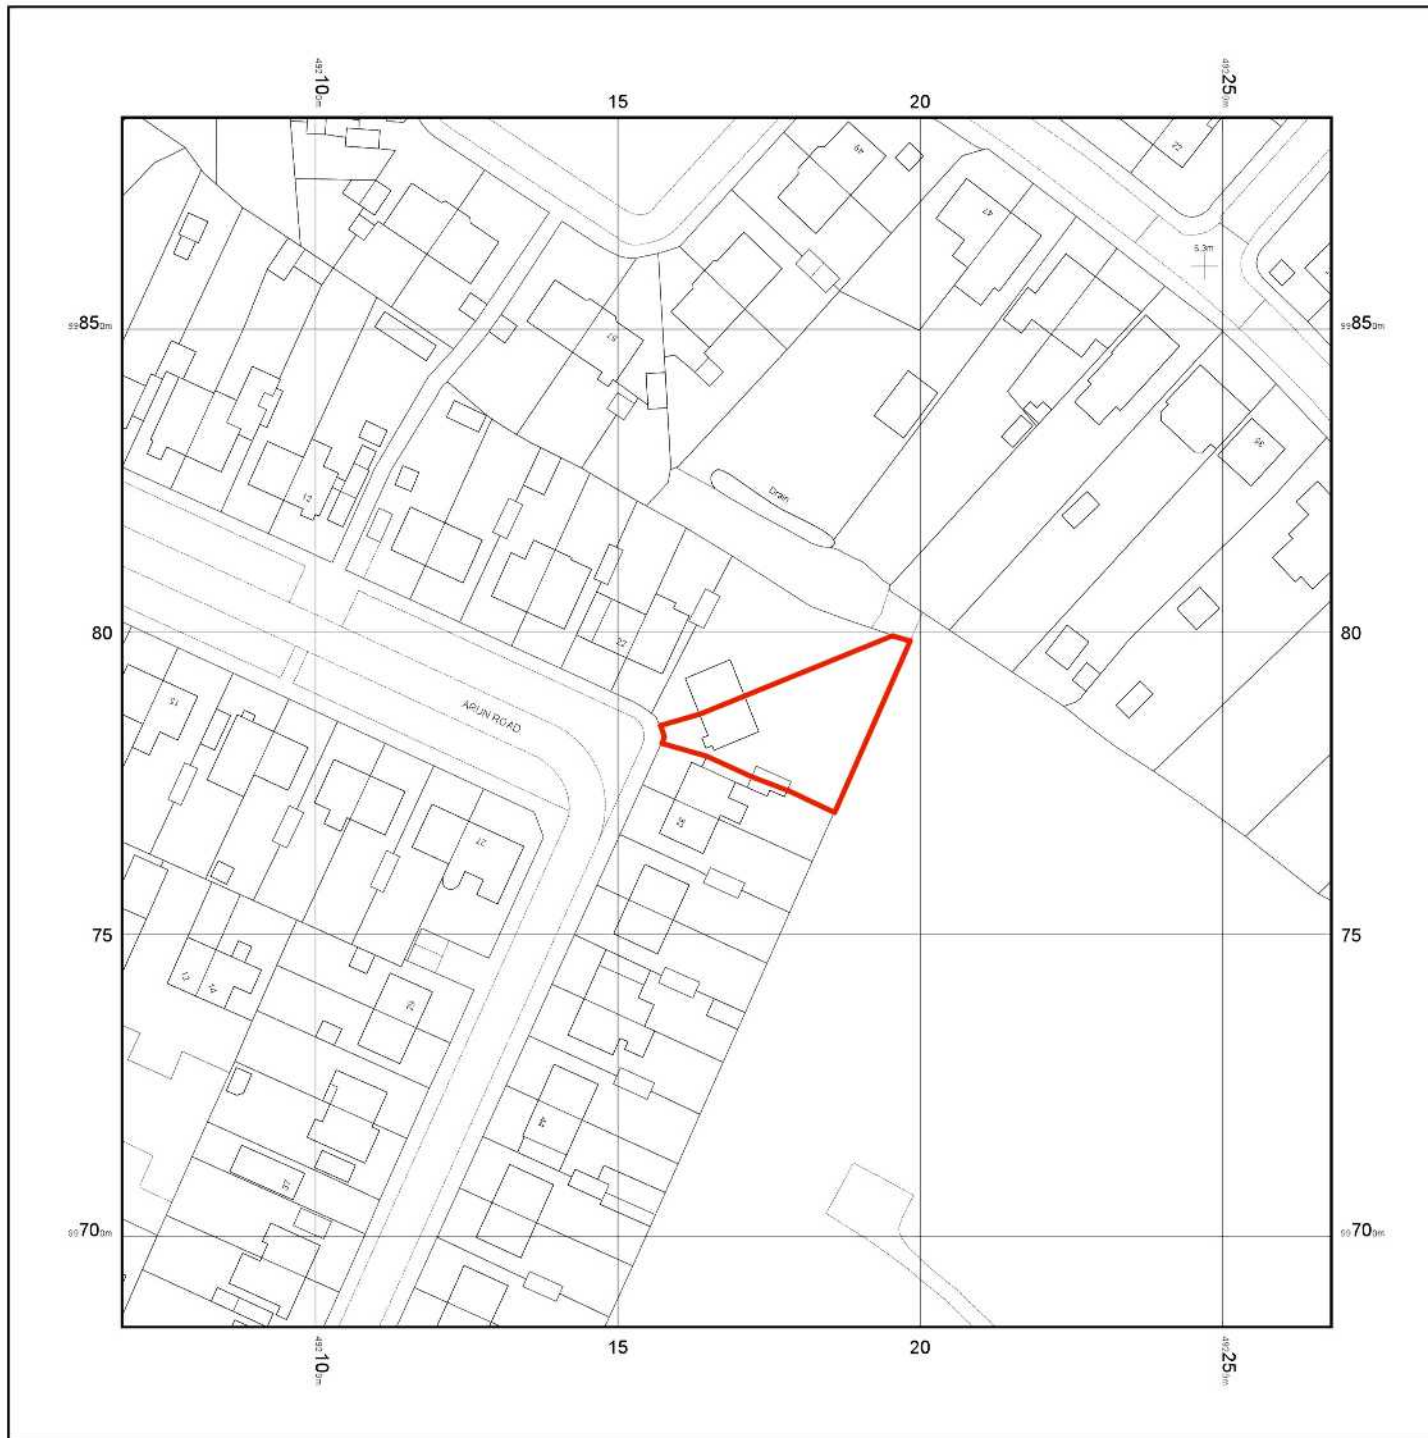


© Crown copyright and database rights 2019 Ordnance Survey 100048957. The representation of road, track or path is no evidence of a boundary or right of way. The representation of features as lines is no evidence of a property boundary.

Supplied by: [www.ukmapcentre.com](http://www.ukmapcentre.com)  
Serial No: 173008  
Centre Coordinates: 492168, 99785  
Production Date: 28/10/2019 10:25:25

28 Arun Road Bognor Regis PO21 5PD

Location Plan at 1:1250 scale

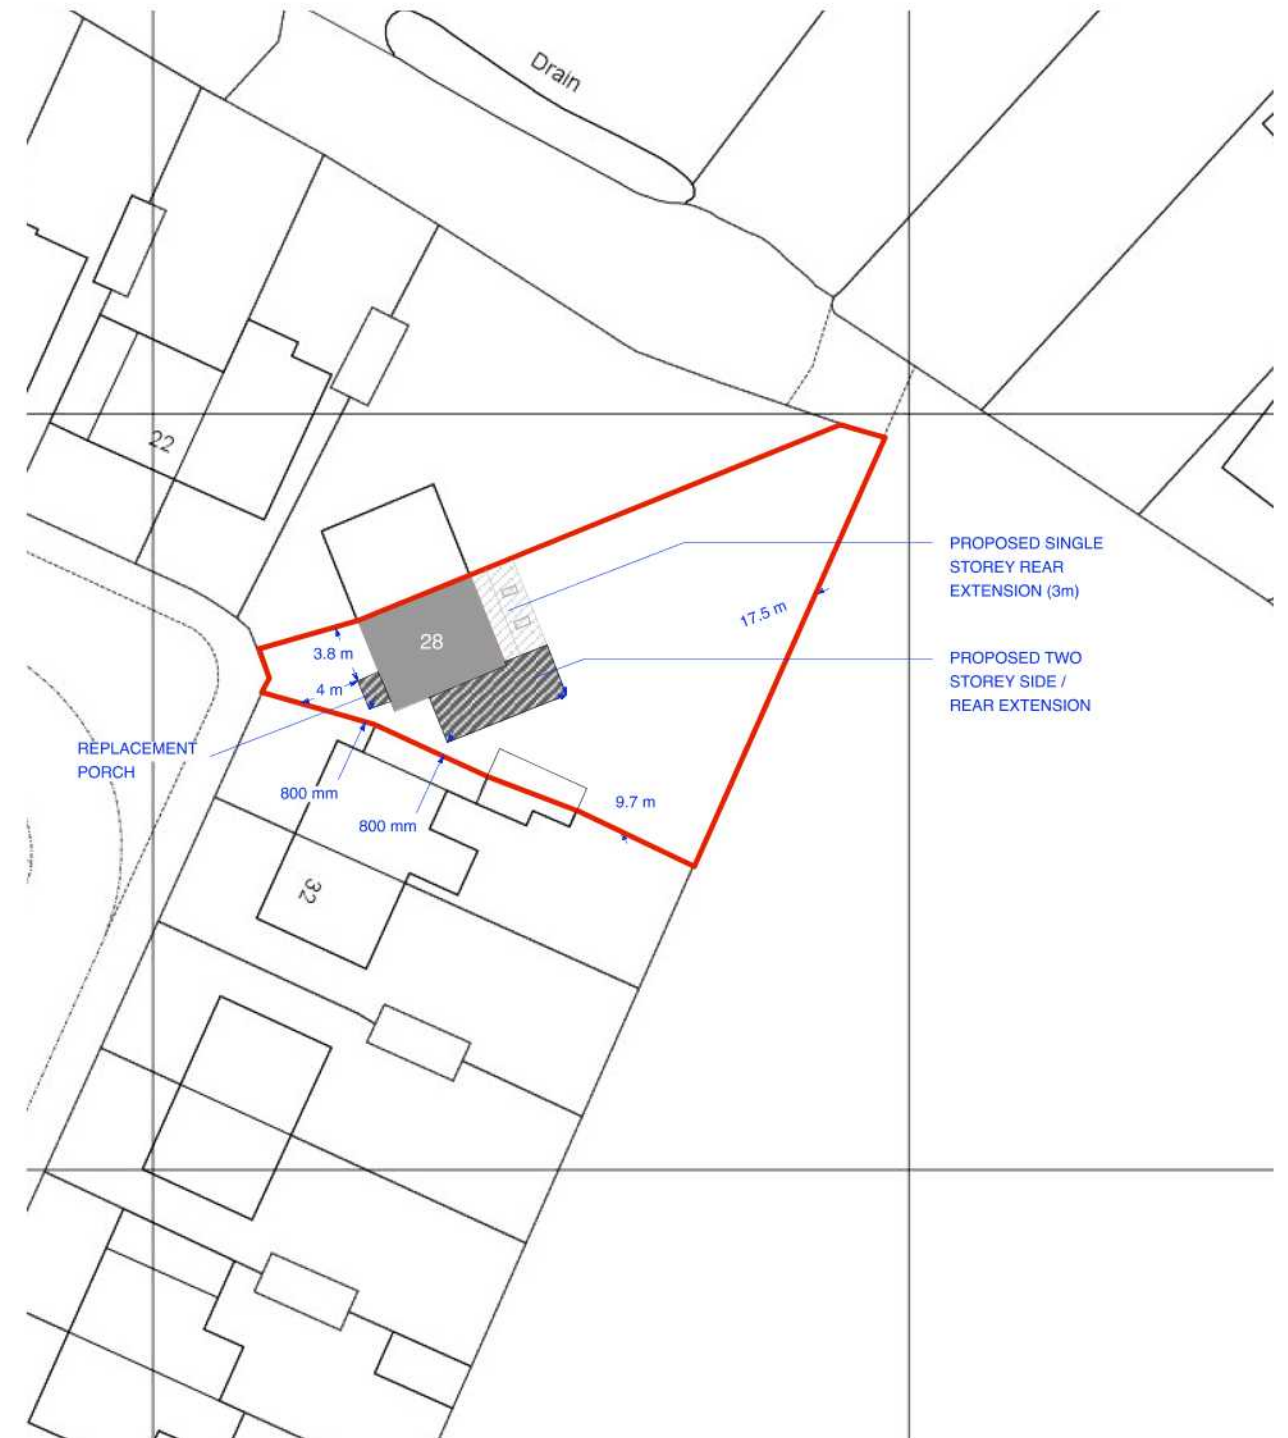

0 10 m  
scale bar

Proposed Site Plan at 1:500 scale