



EXISTING

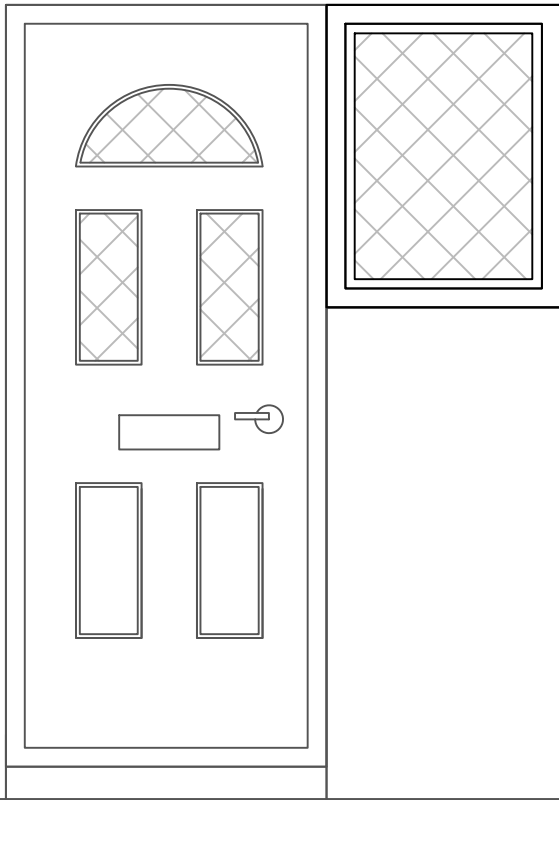

PROPOSED

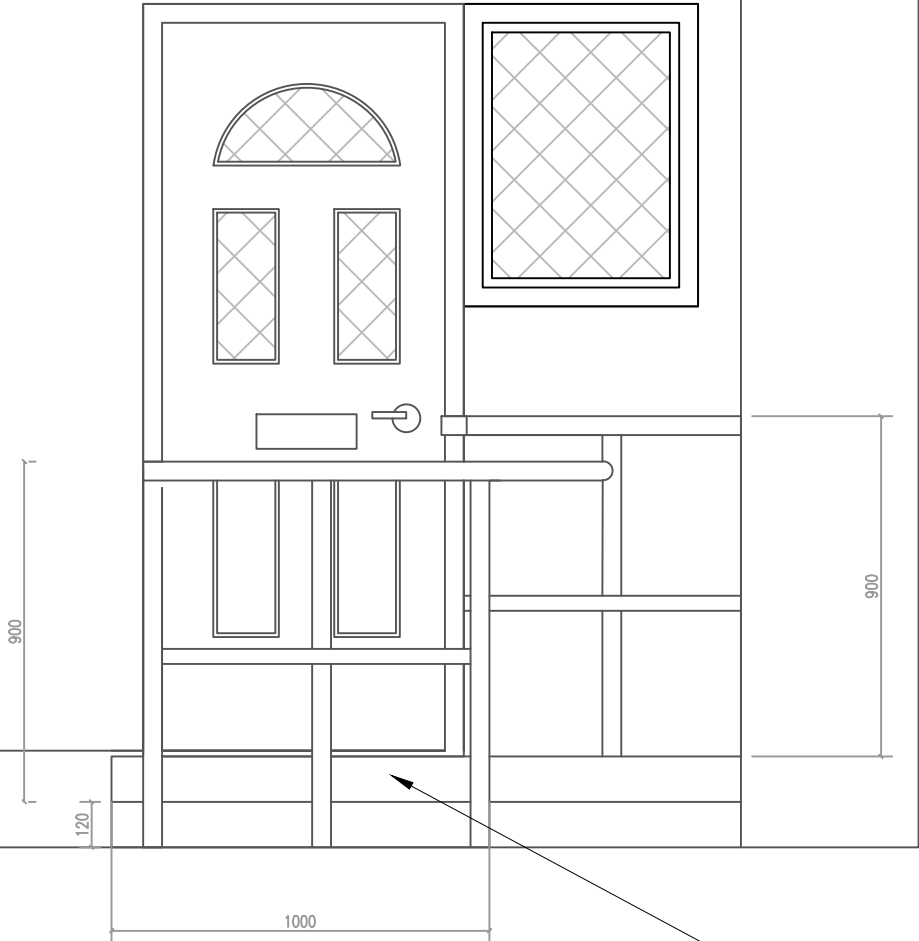

- NOTES:
1. All dimensions are in mm and must be checked on site.
 2. Drawings are to be read in conjunction with accompanying documents.
 3. Any errors or inaccuracies should be brought to the attention of Amber Living.

Revision	Description	By	Date

Contact Information
Unit 3, Tungsten Building, George Street, Portslade, Brighton, BN41 1RA
Tel: 01273 410836
Email: example@amberliving.co.uk




Client Name Mrs Rita Stone
Address 34 Hawthorn Road, Bognor Regis

Drawing Title Existing & Proposed Access Route Plan

Drawing Reference HT/01/hawthorn road 34 Date 15/07/19

Scale 1: 20 Paper A3 Drawn By HT Revision Direction

EXISTING PLAN VIEW

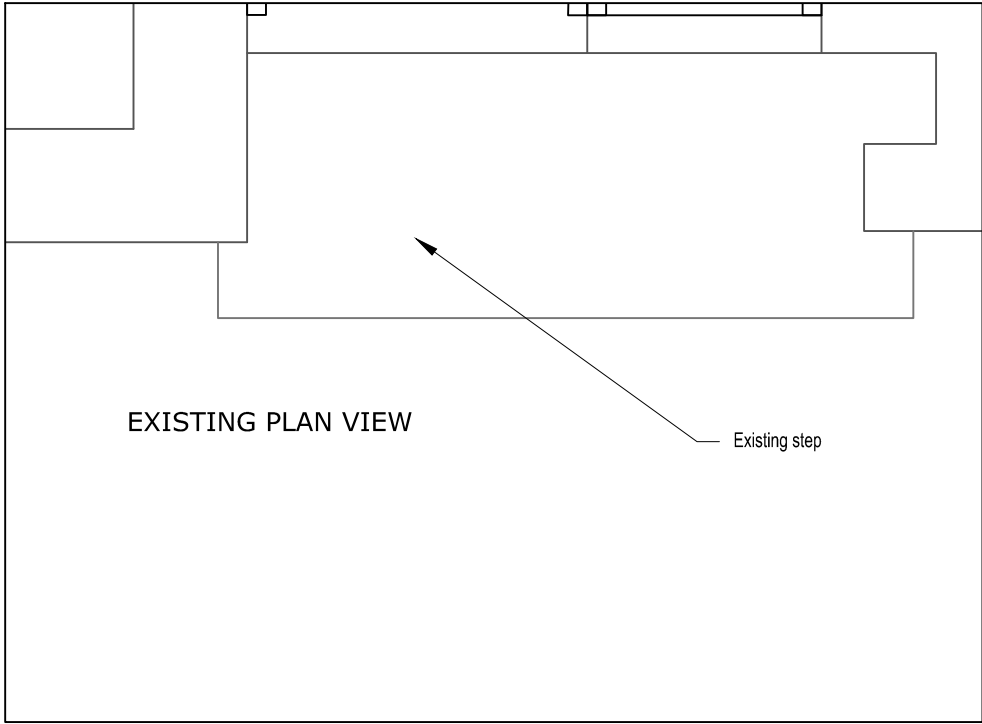

PROPOSED PLAN VIEW

