
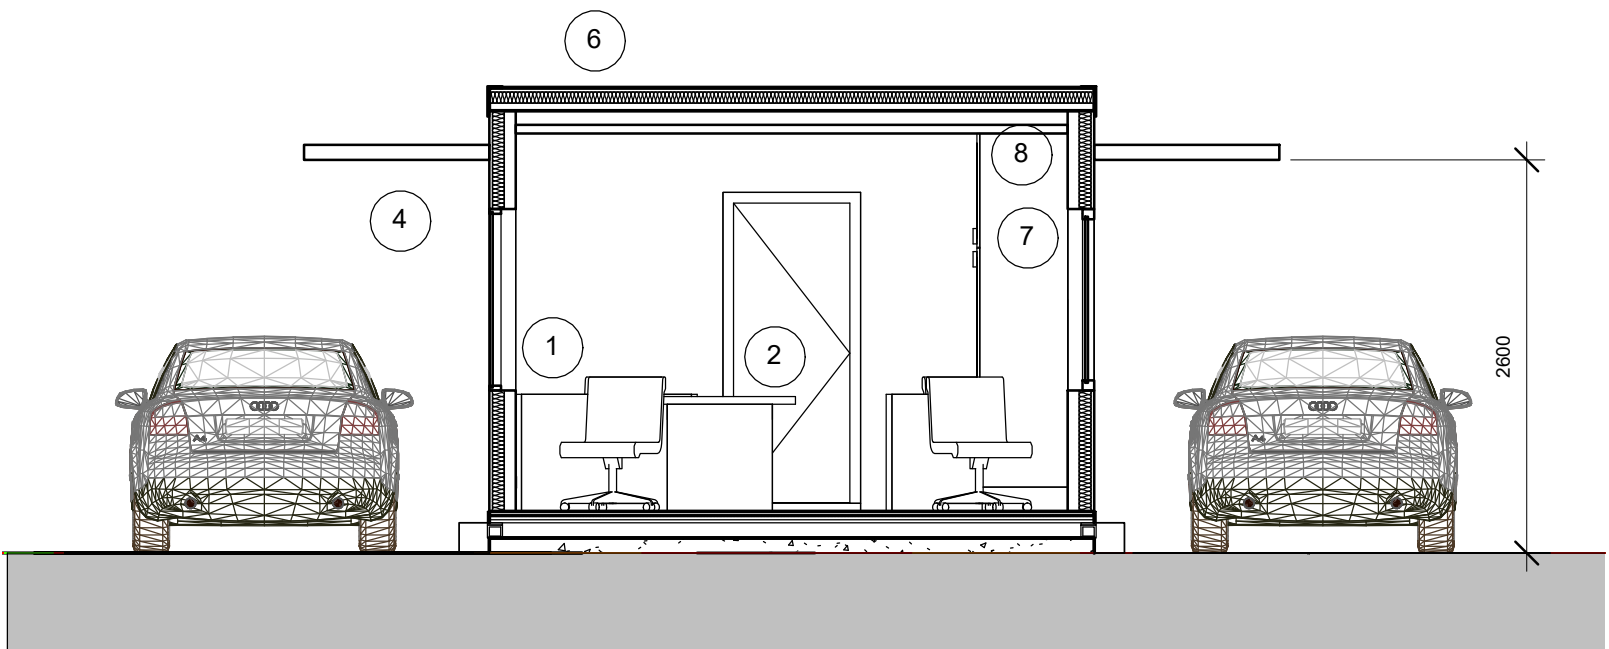
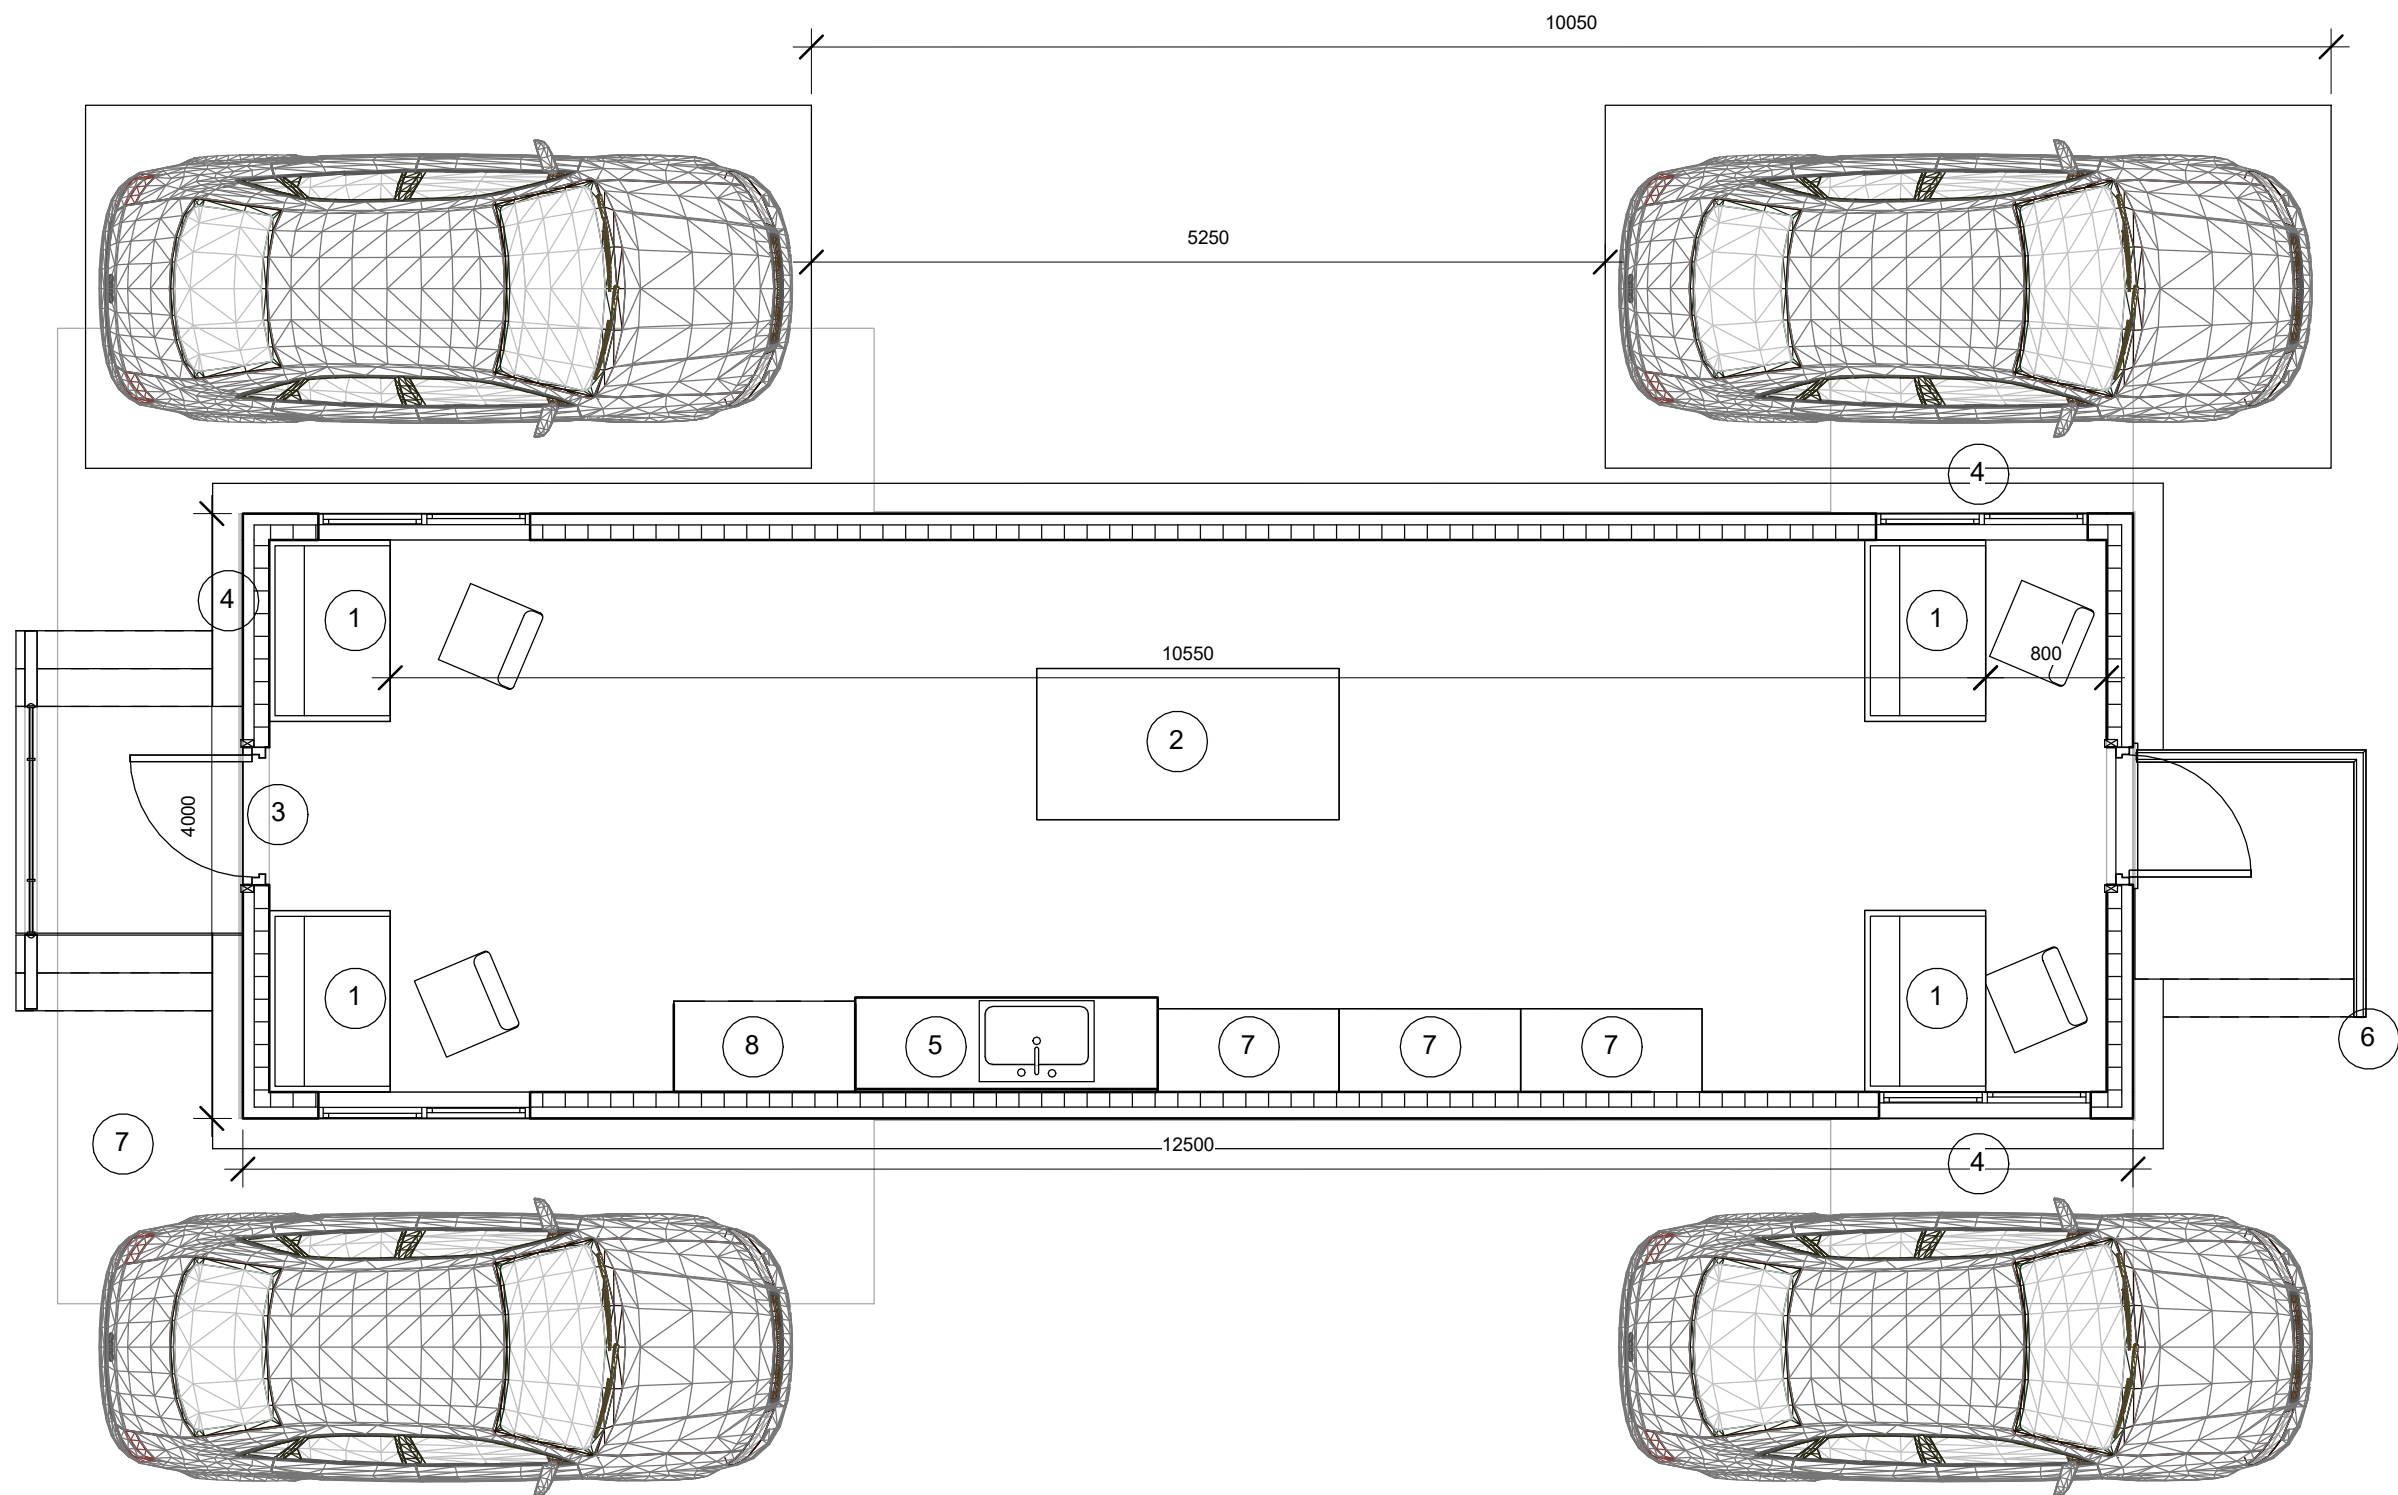


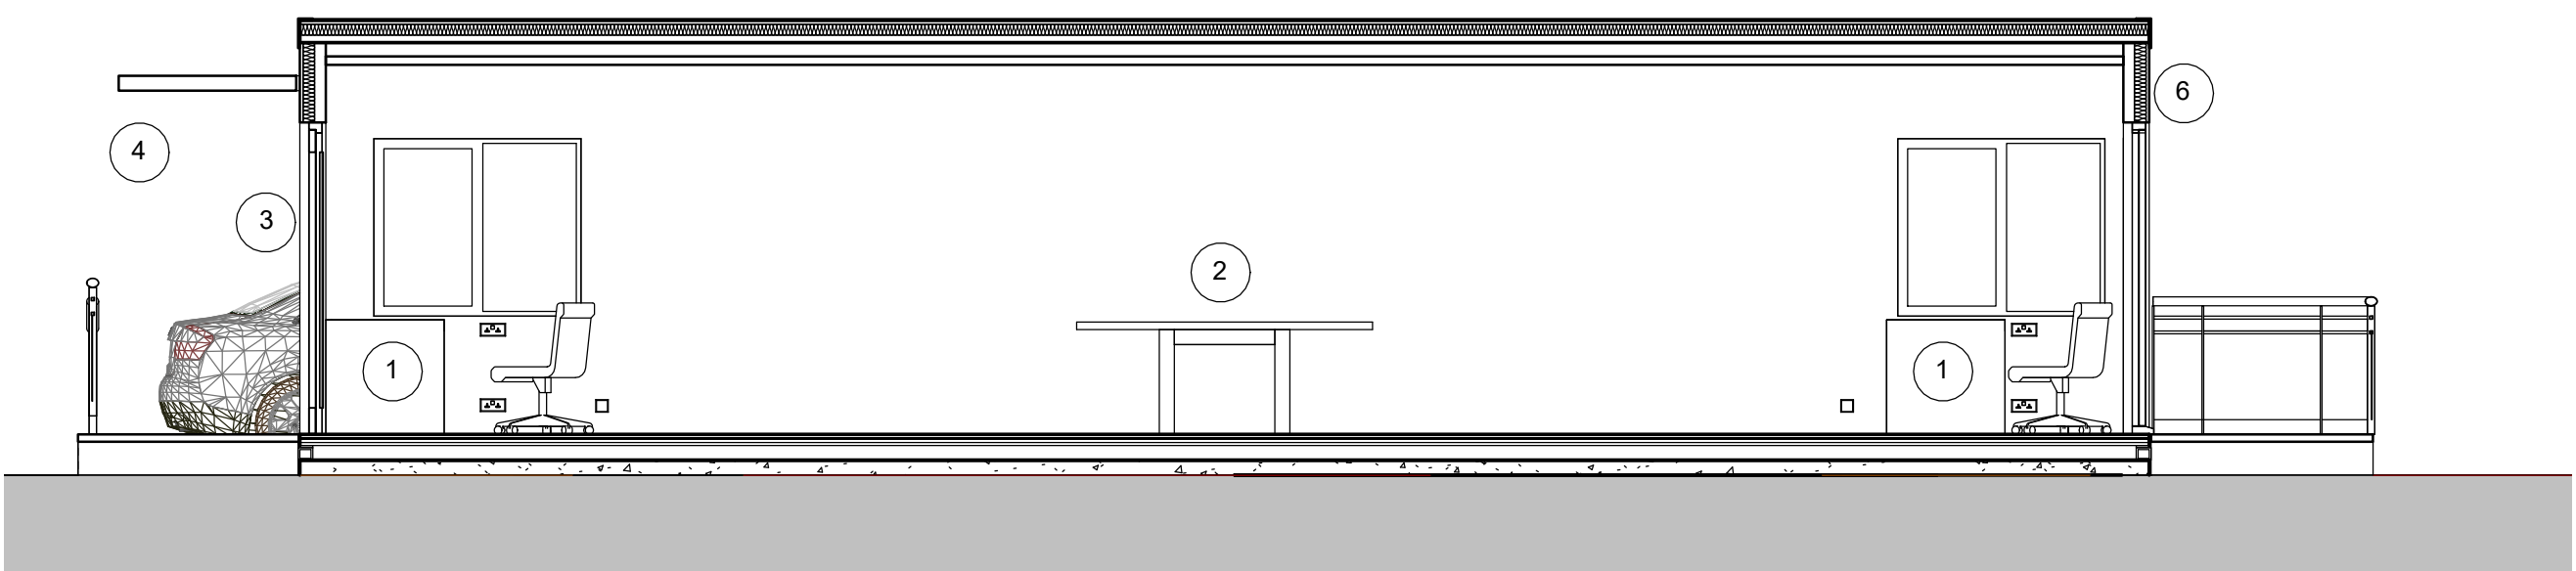

This drawing is only to be used for the purpose identified in the status entry on this drawing. No responsibility is accepted for any other use or by any party not expressly identified in the issue sheet.


This drawing is not to be used for construction unless expressly noted.

No responsibility is accepted for errors and/ or omissions arising from the adoption of this drawn information by others.

Report any dimensional discrepancies, errors, or omissions prior to commencing on site.
All dimensions to be checked on site.
Do not scale dimensions off drawings.

This drawing is copyright. All rights reserved.
Wilson Owens Owens Ltd

Based on the use of experienced and competent contractors working to an approved method statement unusual residual hazards / risks are identified as per the following symbols:

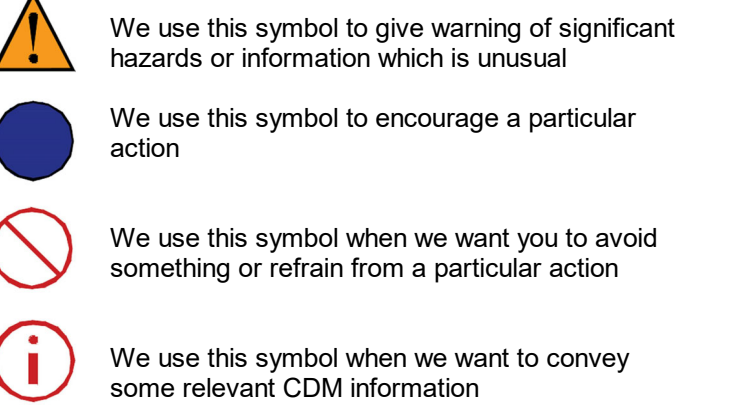

The design team have highlighted unusual and significant risks only that may not be obvious to a competent contractor. They are to assist with risk reduction only and are not necessarily comprehensive.

A	15/12/20	Initial Issue	TB	KO	
REV	DATE	DESCRIPTION	BY	CHKD	

SCALE

1:500@A1; 1:1000@A3



A scale bar showing distances from 0m to 40m in increments of 10m. The bar is divided into alternating black and white segments. To the right of the scale bar is a north arrow pointing towards the top right, with a circle around it and an 'N' at the tip.

DRAWING STATUS
PLANNING

CLIENT

BOURNE LEISURE


BOURNE
LEISURE
LIMITED

PROJECT

BUTLINS 2021 SEASON

DRAWING TITLE

Bognor Car Park Works
Check in kiosk

SCALE @A1	DRAWN	DATE	CHECKED	DATE
1 : 50	TB	25/11/20	KO	25/11/20

wilsonowens**owens**

Unit 5, The Piano Works, 113 - 117 Farringdon Road, London, EC1R 3BX
Studio: +44 (0) 20 3903 8101 www.wilsonowensowens.com

DRAWING NO.	REVISION
2014 WOO-MPN-BOG-DR-A-0100	A