




1 : 50

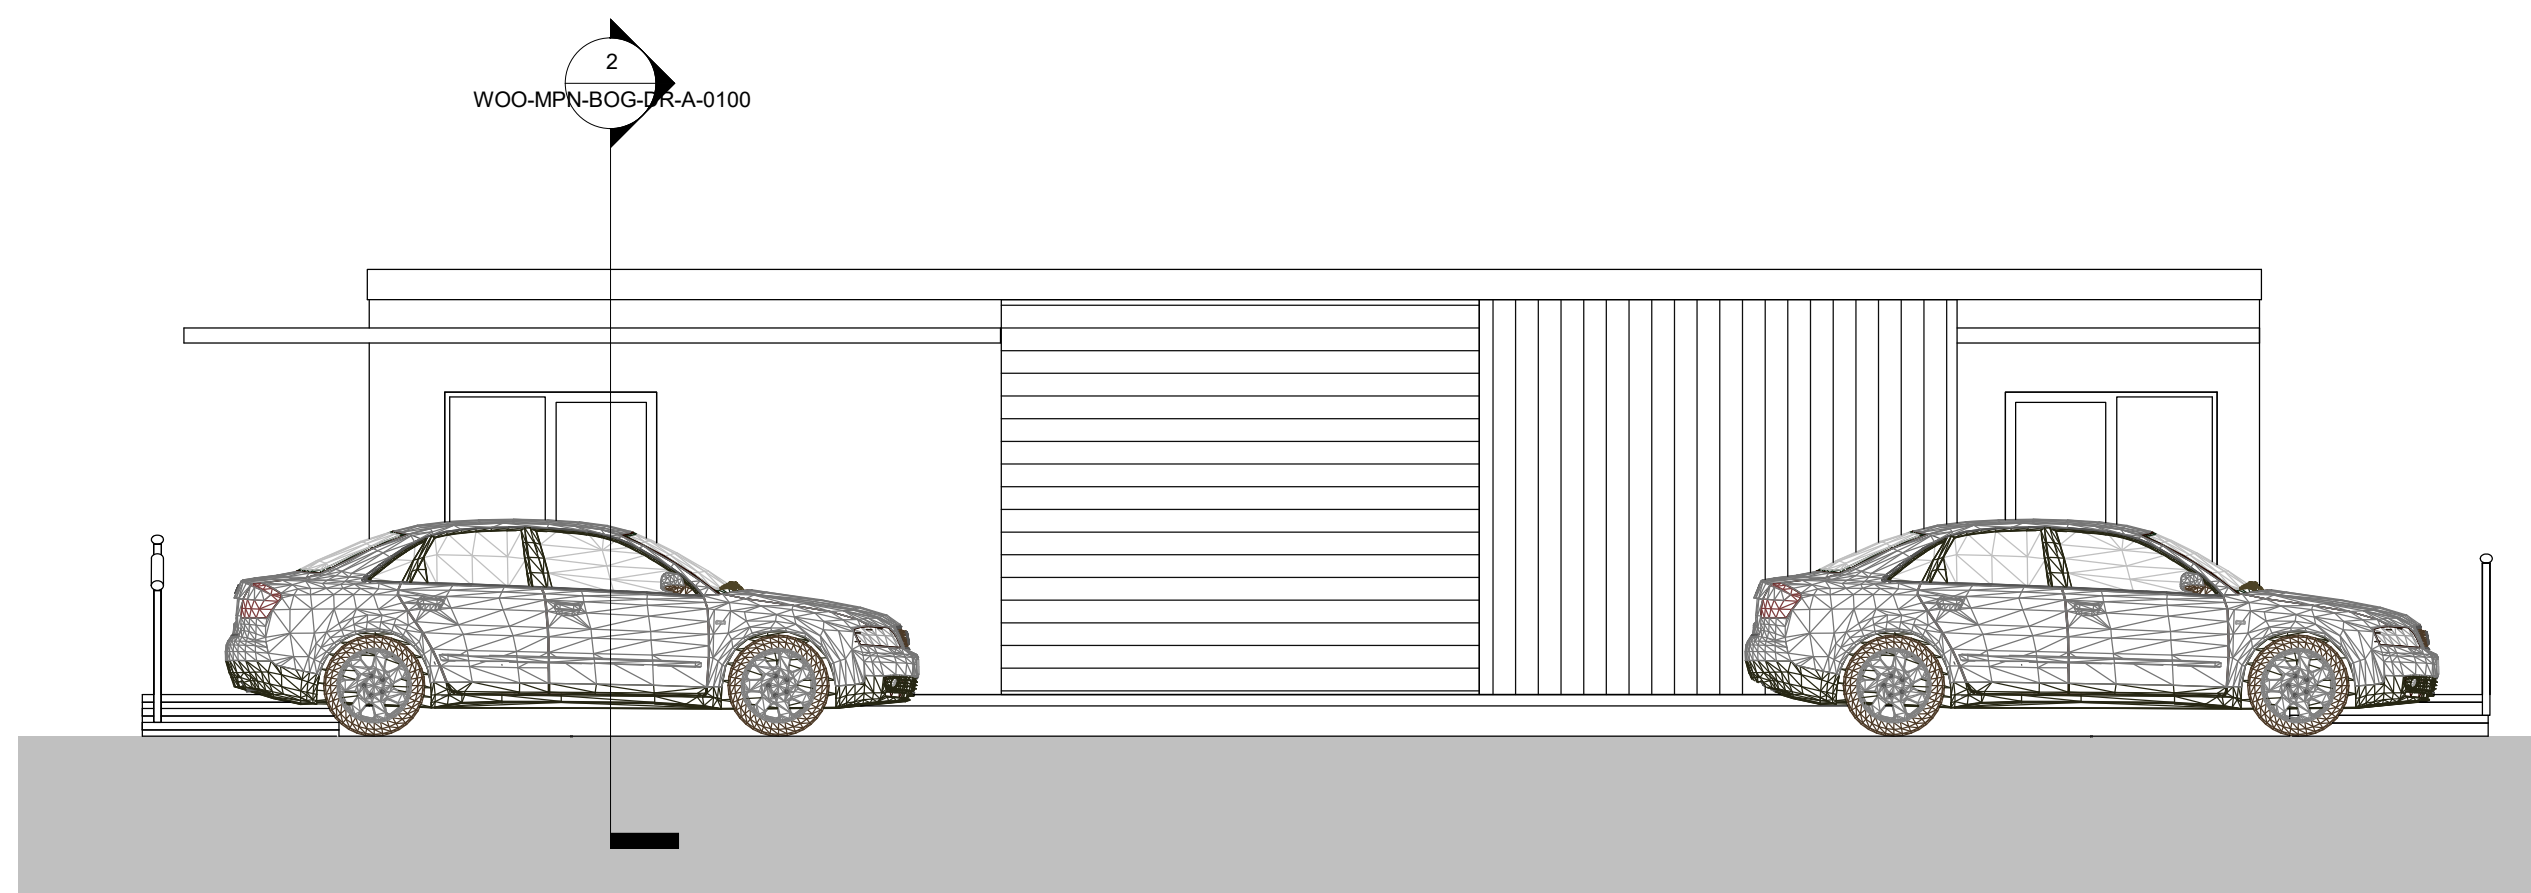


1

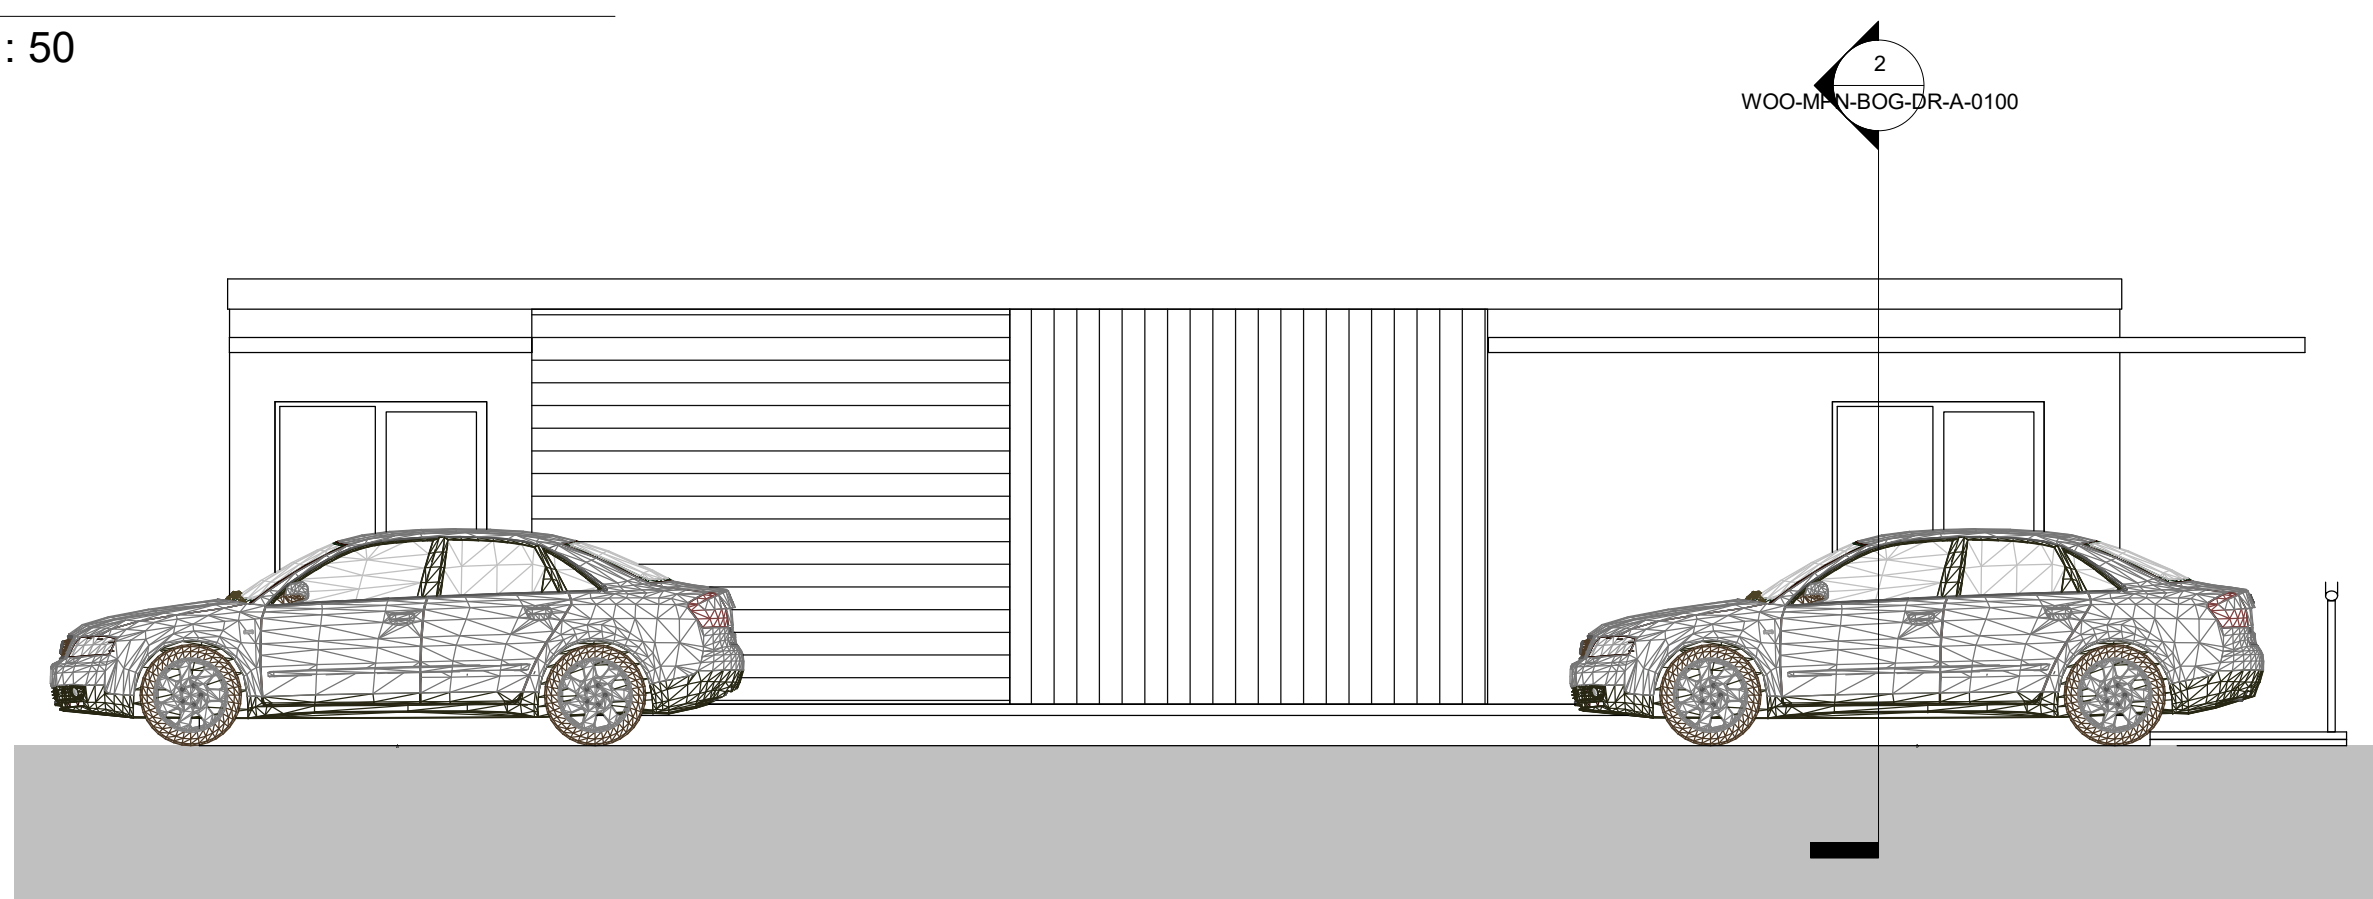

4

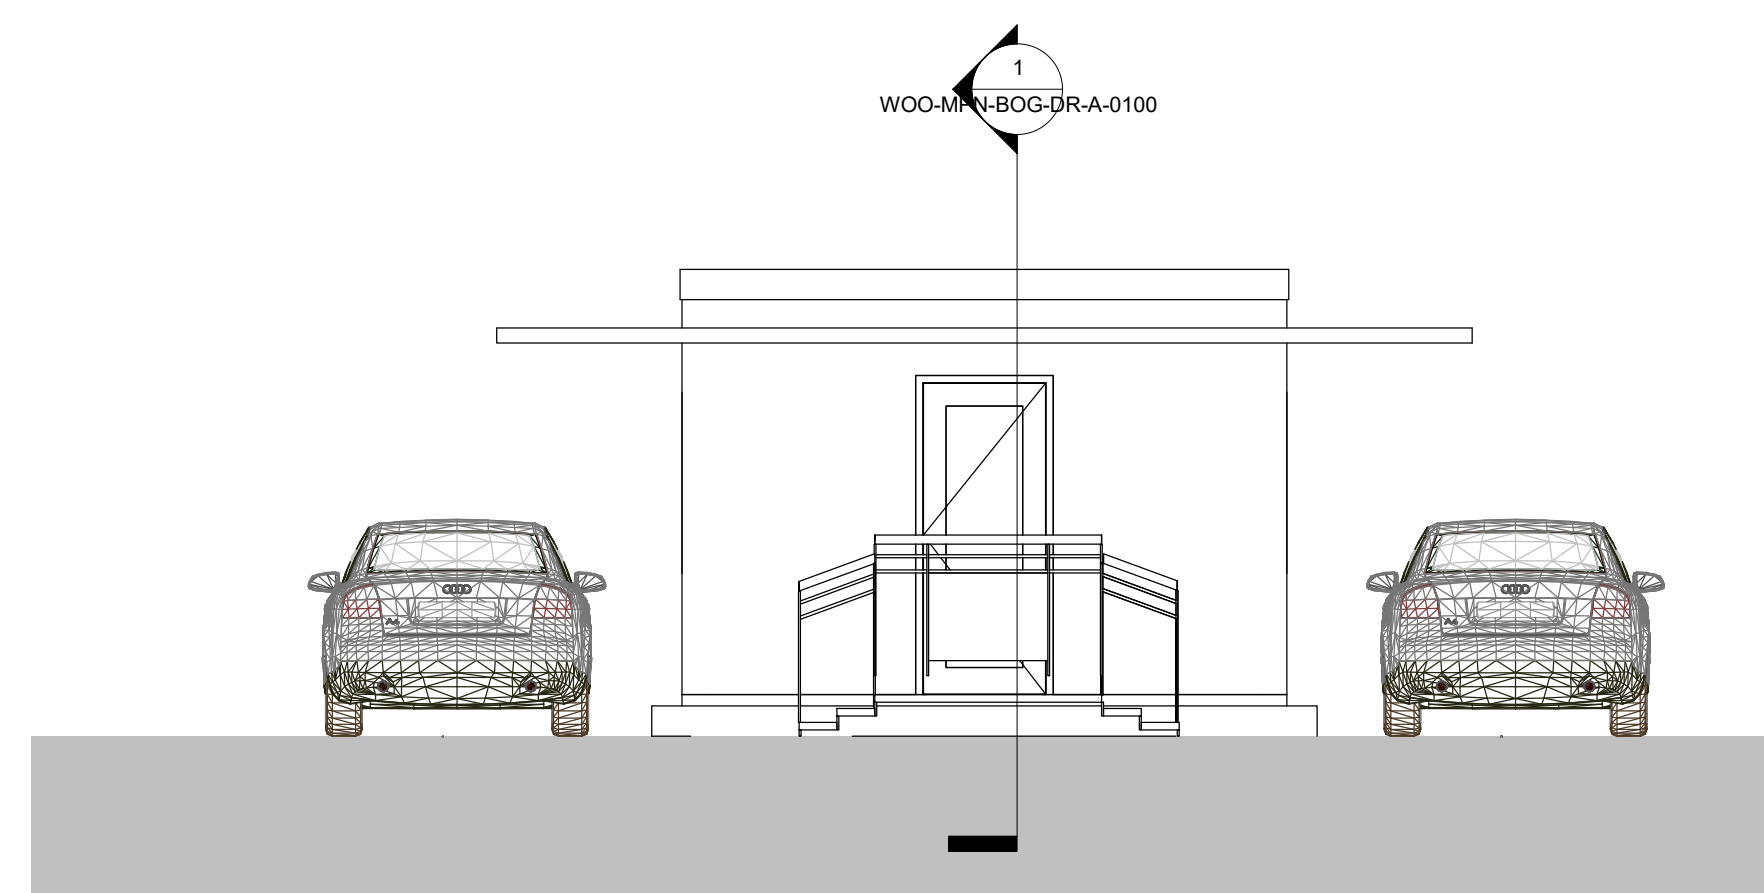

2

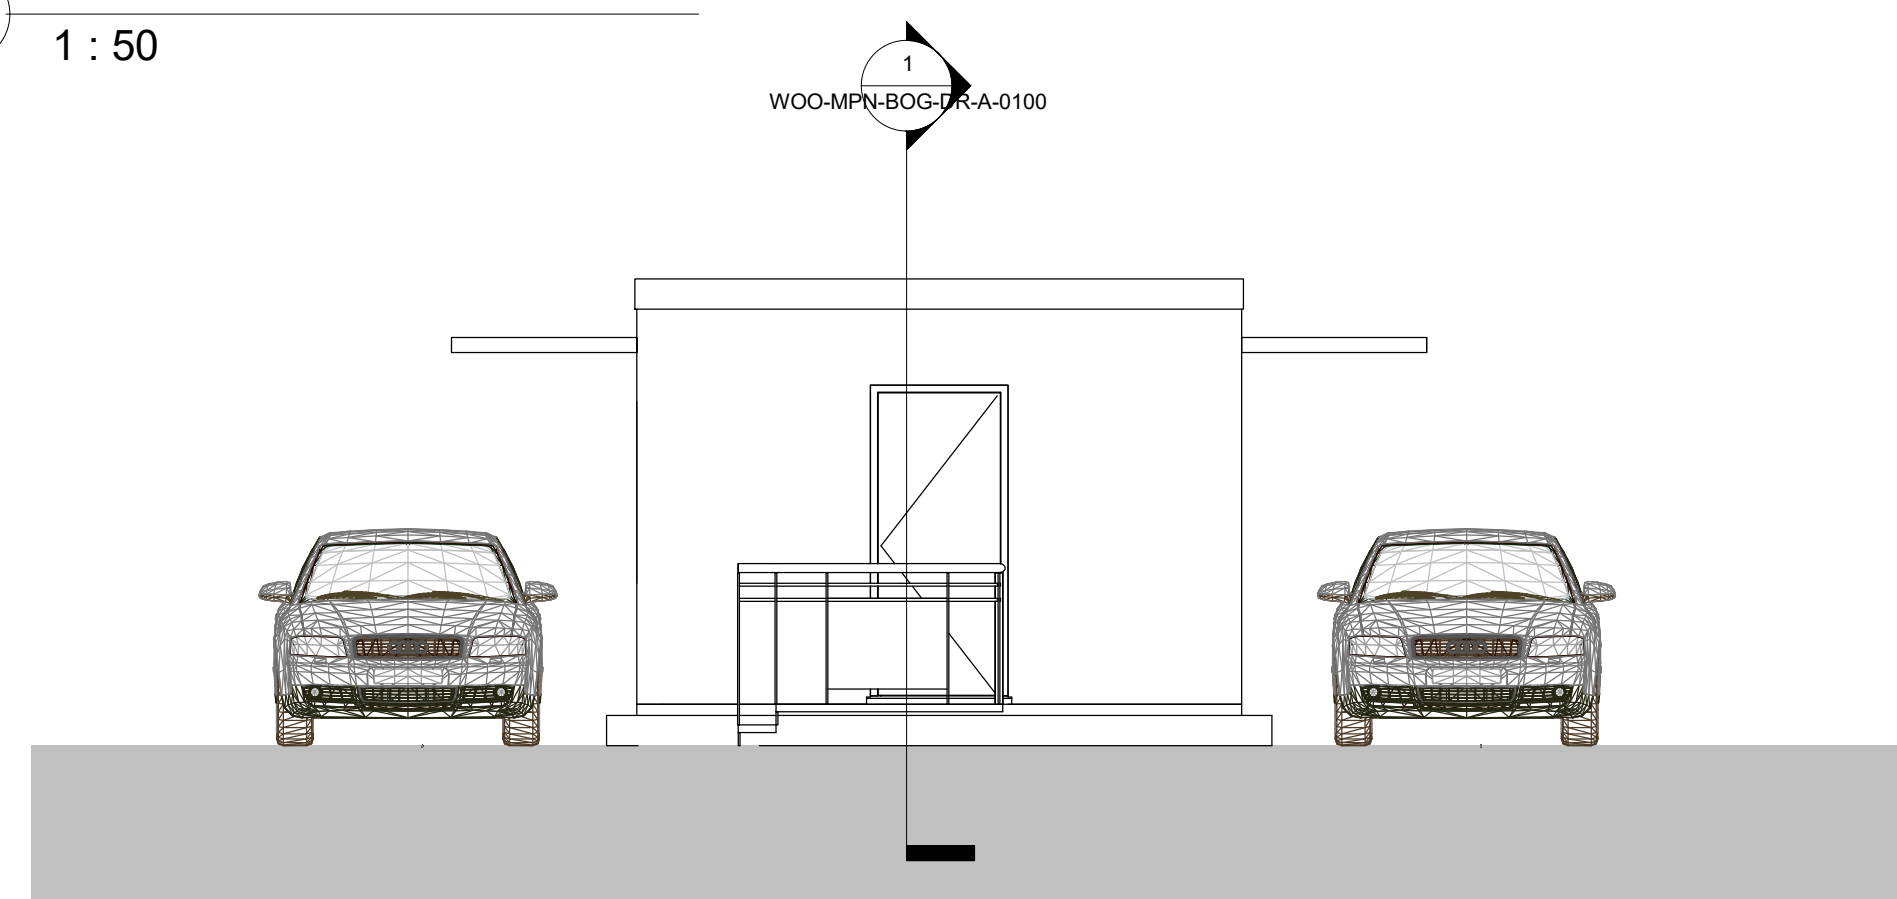

3

The design team have highlighted unusual and significant risks only that may not be obvious to a competent contractor. They are to assist with risk reduction only and are not necessarily comprehensive.

A	15/12/20	Initial Issue	TB	KO
REV	DATE	DESCRIPTION	BY	CHKD

SCALE
1:500@A1; 1:1000@A3



CLIENT

BOURNE LEISURE

 **BOURNE**
LEISURE
LIMITED

PROJECT

BUTLINS 2021 SEASON

DRAWING TITLE

Bognor Car Park Works
Proposed External Elevations

SCALE @A1	DRAWN	DATE	CHECKED	DATE
1 : 50	TB	03/12/20	KO	03/12/20

wilsonowensowens

Unit 5, The Piano Works, 113 - 117 Farringdon Road, London, EC1R 3BX
Studio: +44 (0) 20 3903 8101 www.wilsonowensowens.com

DRAWING NO.	REVISION
2014 WOO-MPN-BOG-DR-A-0301	A