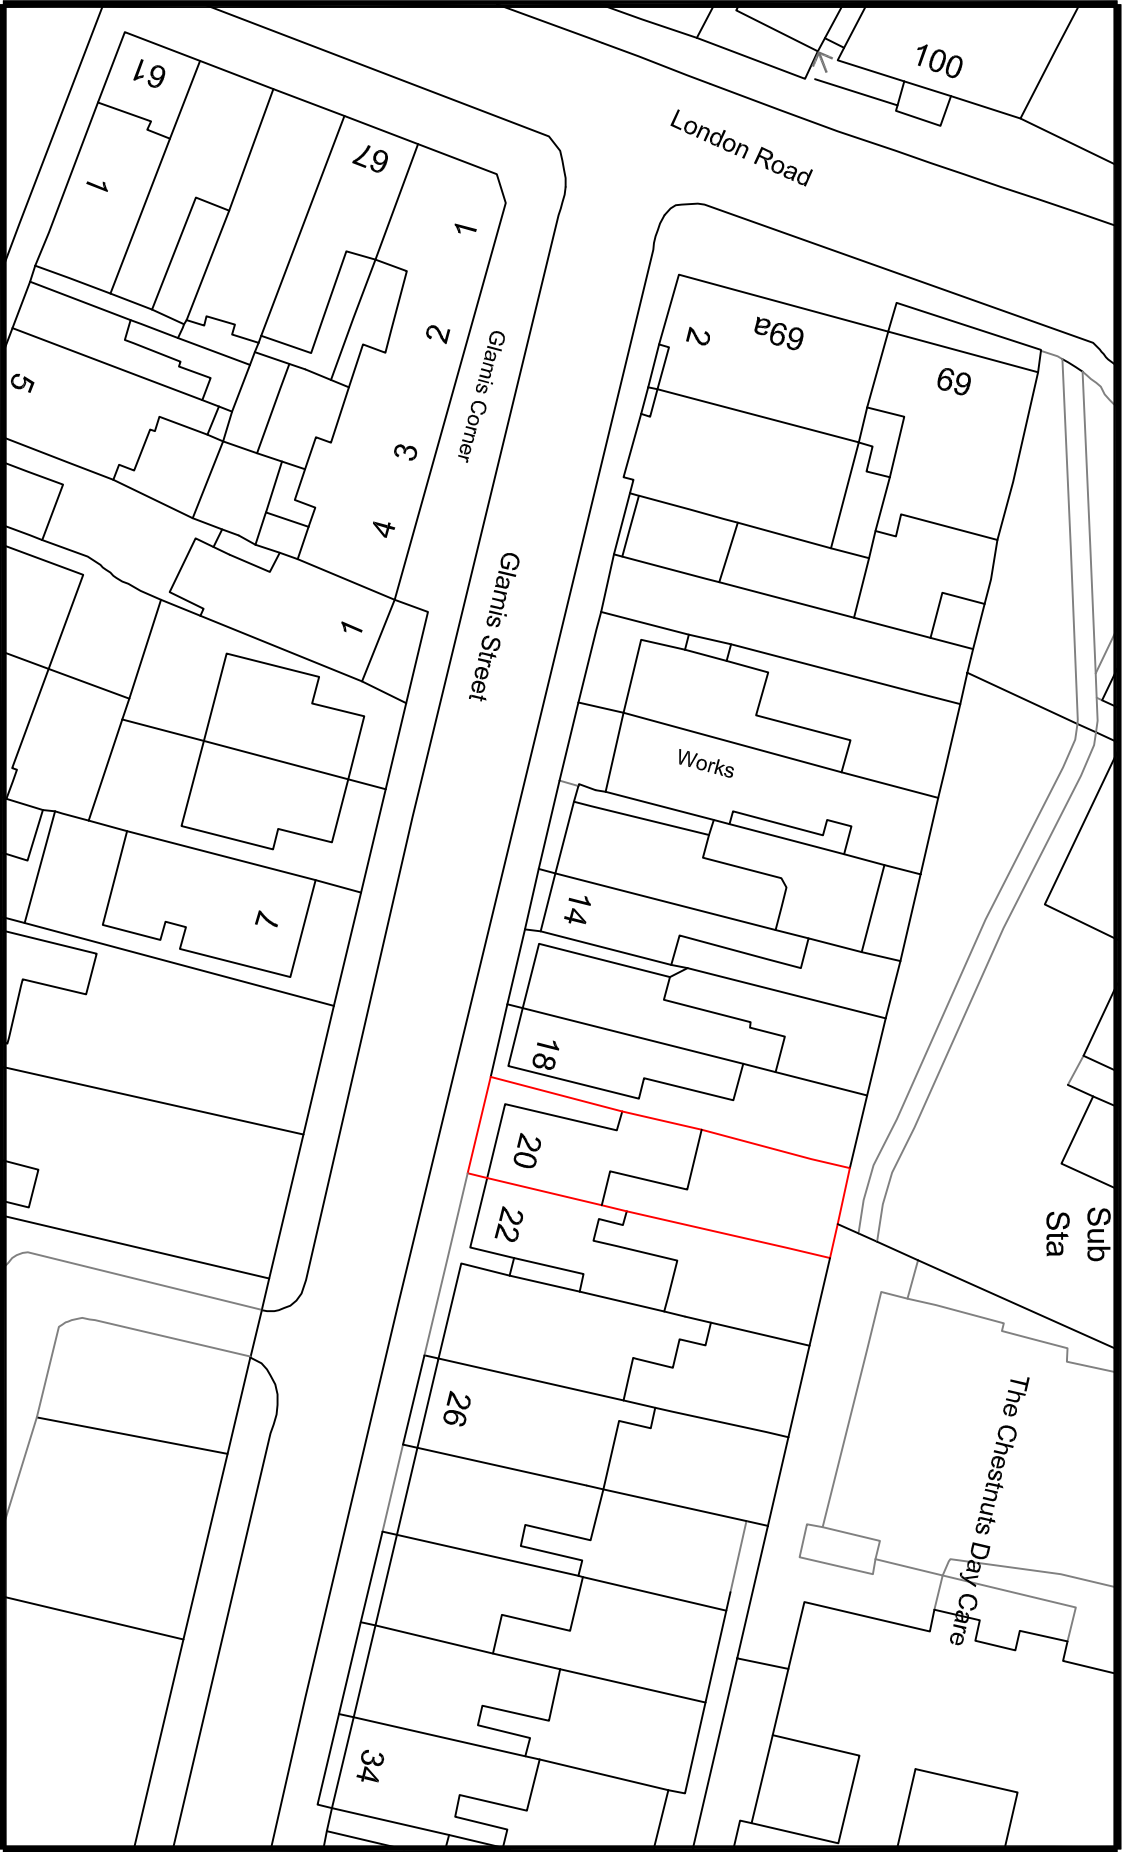


Your Home Plans Ltd

Chichester Enterprise Centre, Terminus
Road, Chichester, PO19 8TX
01243 908064
june@yourhomeplans.co.uk

20 Glamis Street
Bognor Regis
West Sussex
PO21 1DQ

Block Plan

Project Number: 20GLA-20
Date: 27th December 2020
Drawn By: Your Home Plans Ltd
Checked By: JEG

Drawing No:
B01

Scale: 1:500 A3