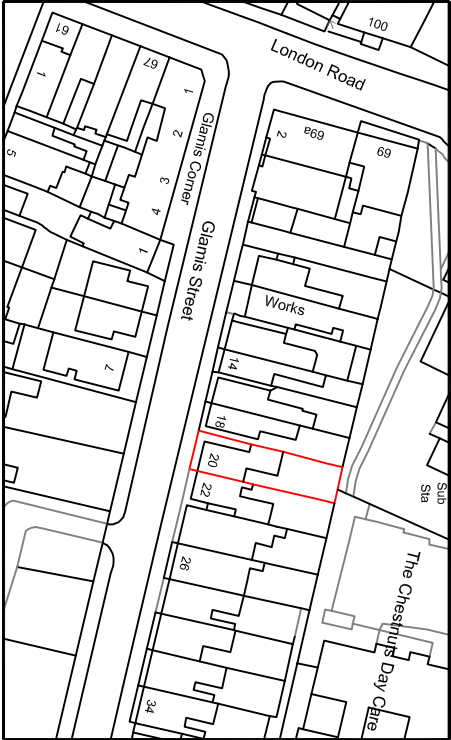


Your Home Plans Ltd Chichester Enterprise Centre, Terminus Road, Chichester, PO19 8TX 01243 908065 june@yourhomeplans.co.uk		20 Glamis Street Bognor Regis West Sussex PO21 1DQ		Location Map	
Project Number: 20GLA-20		Date: 27th December 2020		Drawing No: L01	
Drawn By: Your Home Plans Ltd		Checked By: JEG		Scale: 1:1250 A4	