
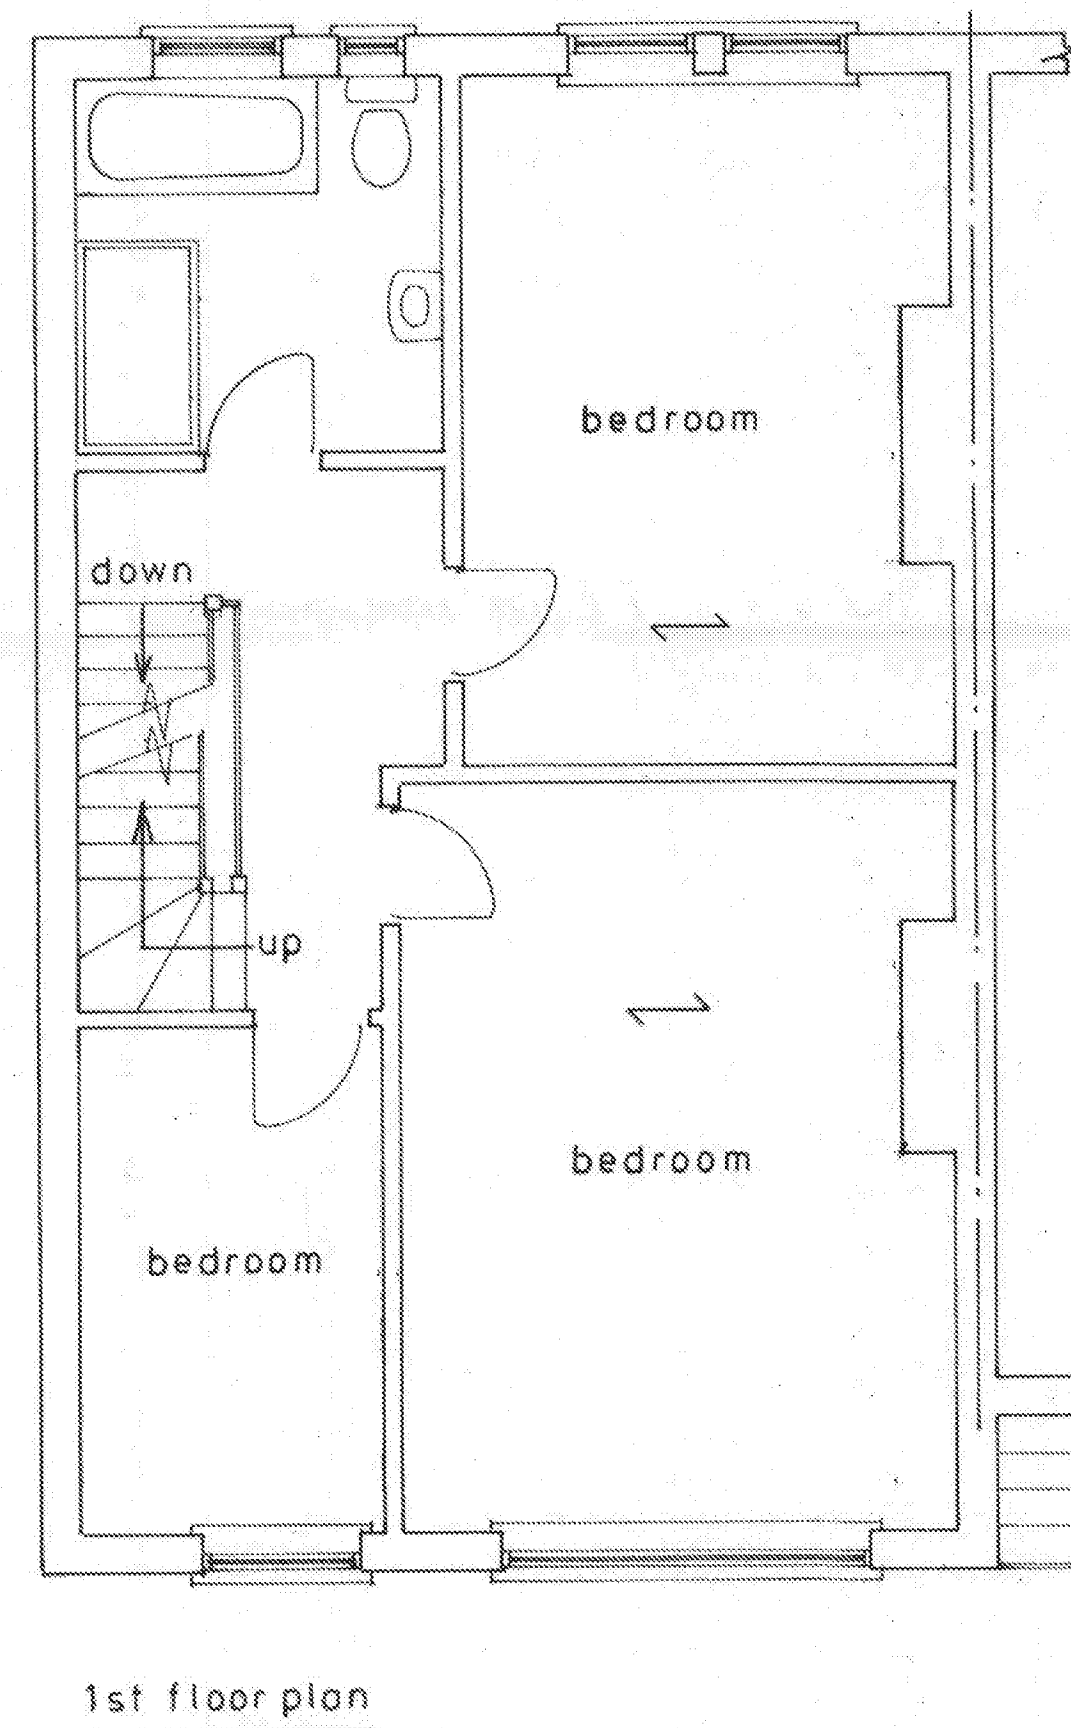


- 1 Remove existing load bearing wall to form new opening. Provide designed structural oak beam on designed oak posts as specified.
- 2 Remove existing window frame and personal door frame to install new window frame under new 'Catnic' or similar lintel.
- 3 Install new internal window frame OR glass bricks in existing opening under existing lintel.
- 4 Install 450 x 600mm high window frame under new 'Catnic' or similar lintel.

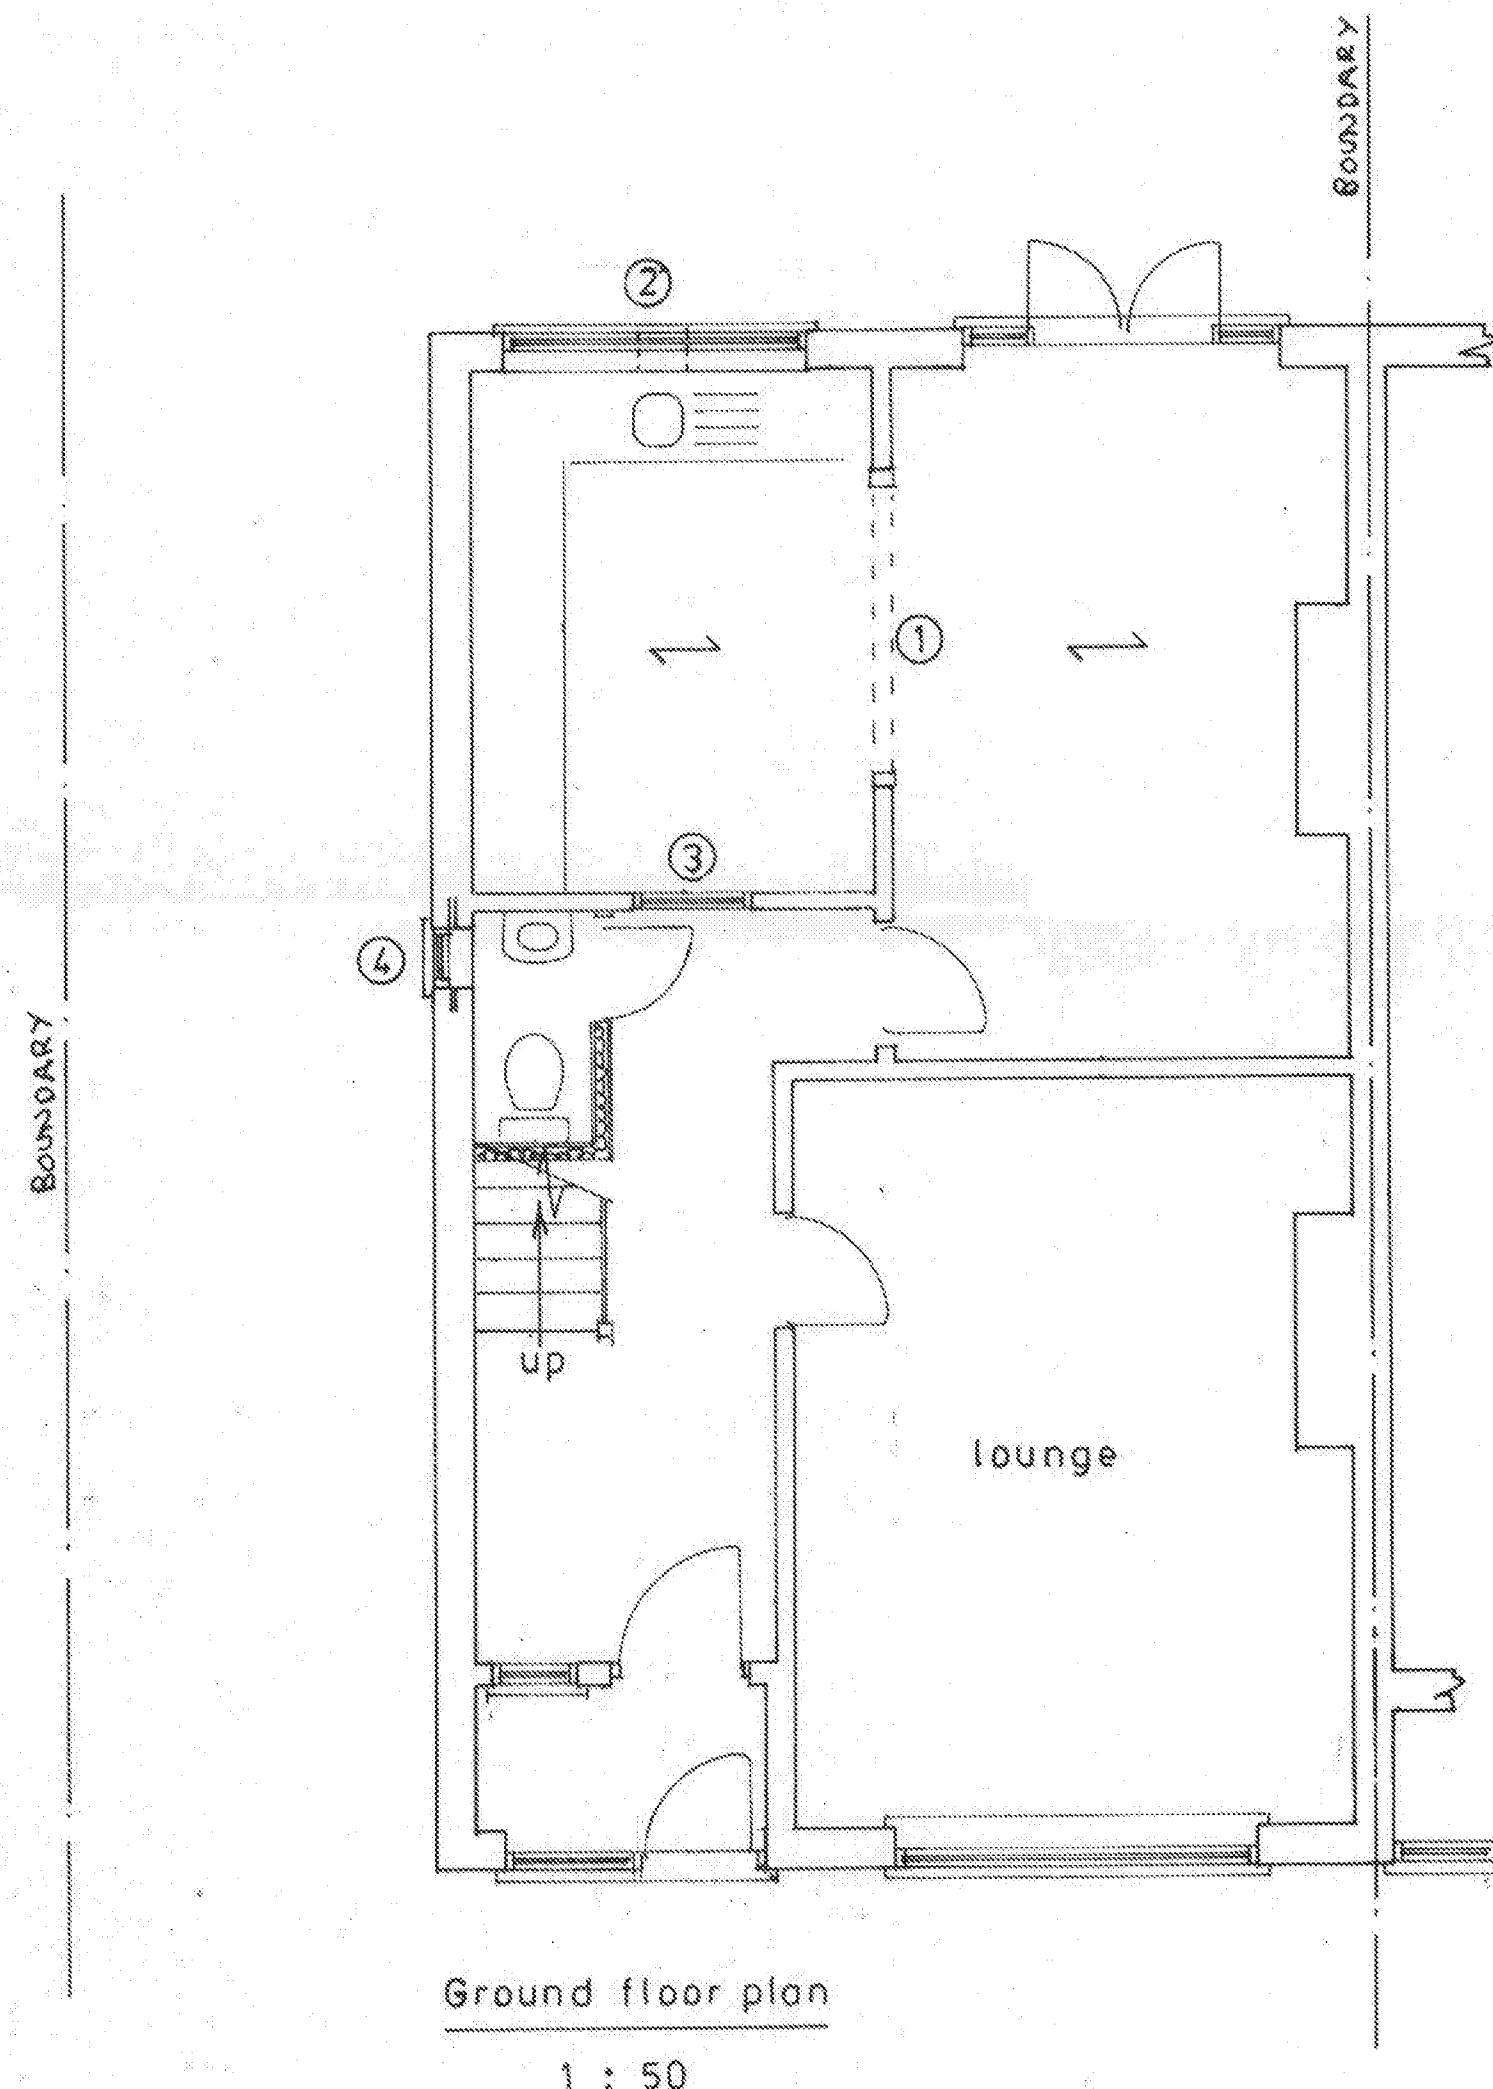

sheet 1 of 3

Proposed

PROPOSED LOFT CONVERSION TO FORM NEW 2ND FLOOR AT 71, LONGFORD ROAD,
BOGNOR REGIS FOR MS. J. OWEN.

Bryan Butcher
Rainbow Cottage
Nyetimber Lane
Bognor Regis PO21 3JX
01243 266871
07973 233442
bryan.butcher@btinternet.com
www.bryanbutcher.com