
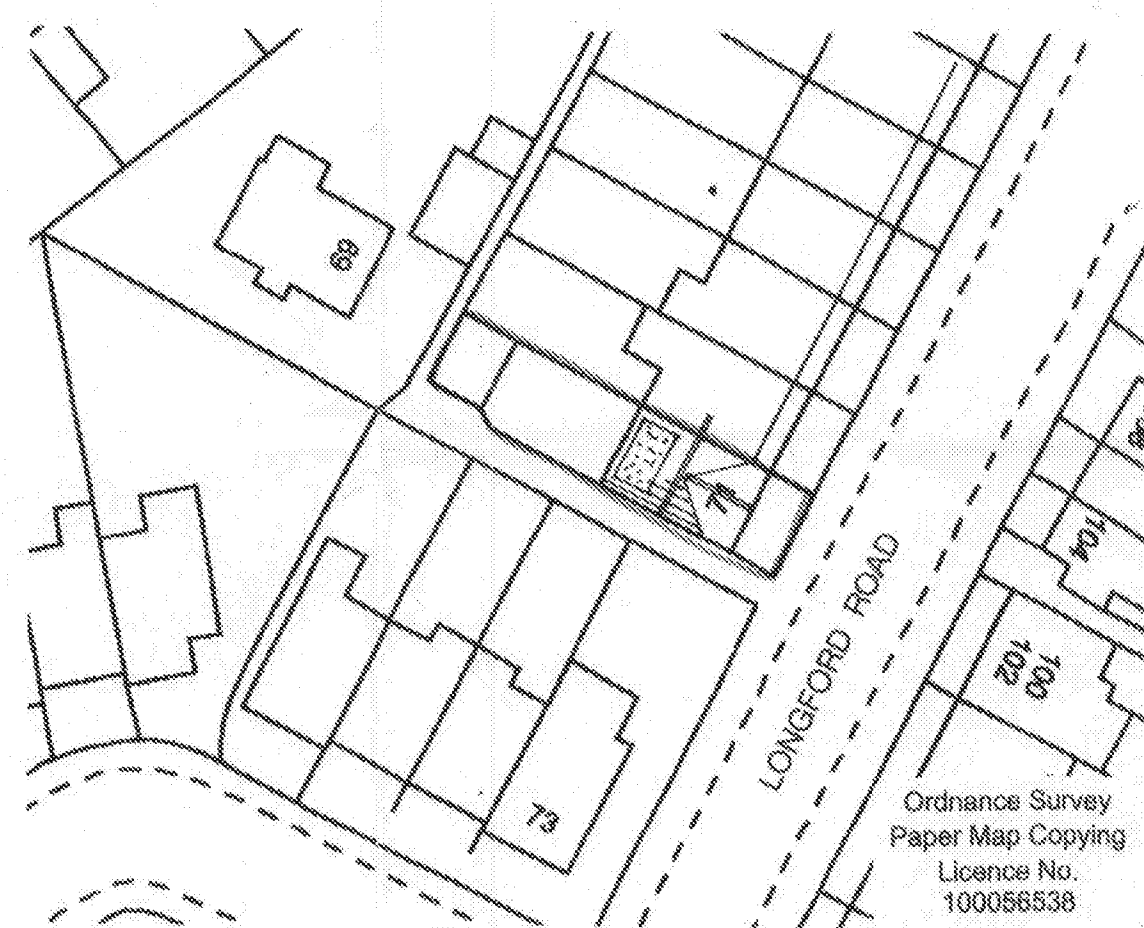


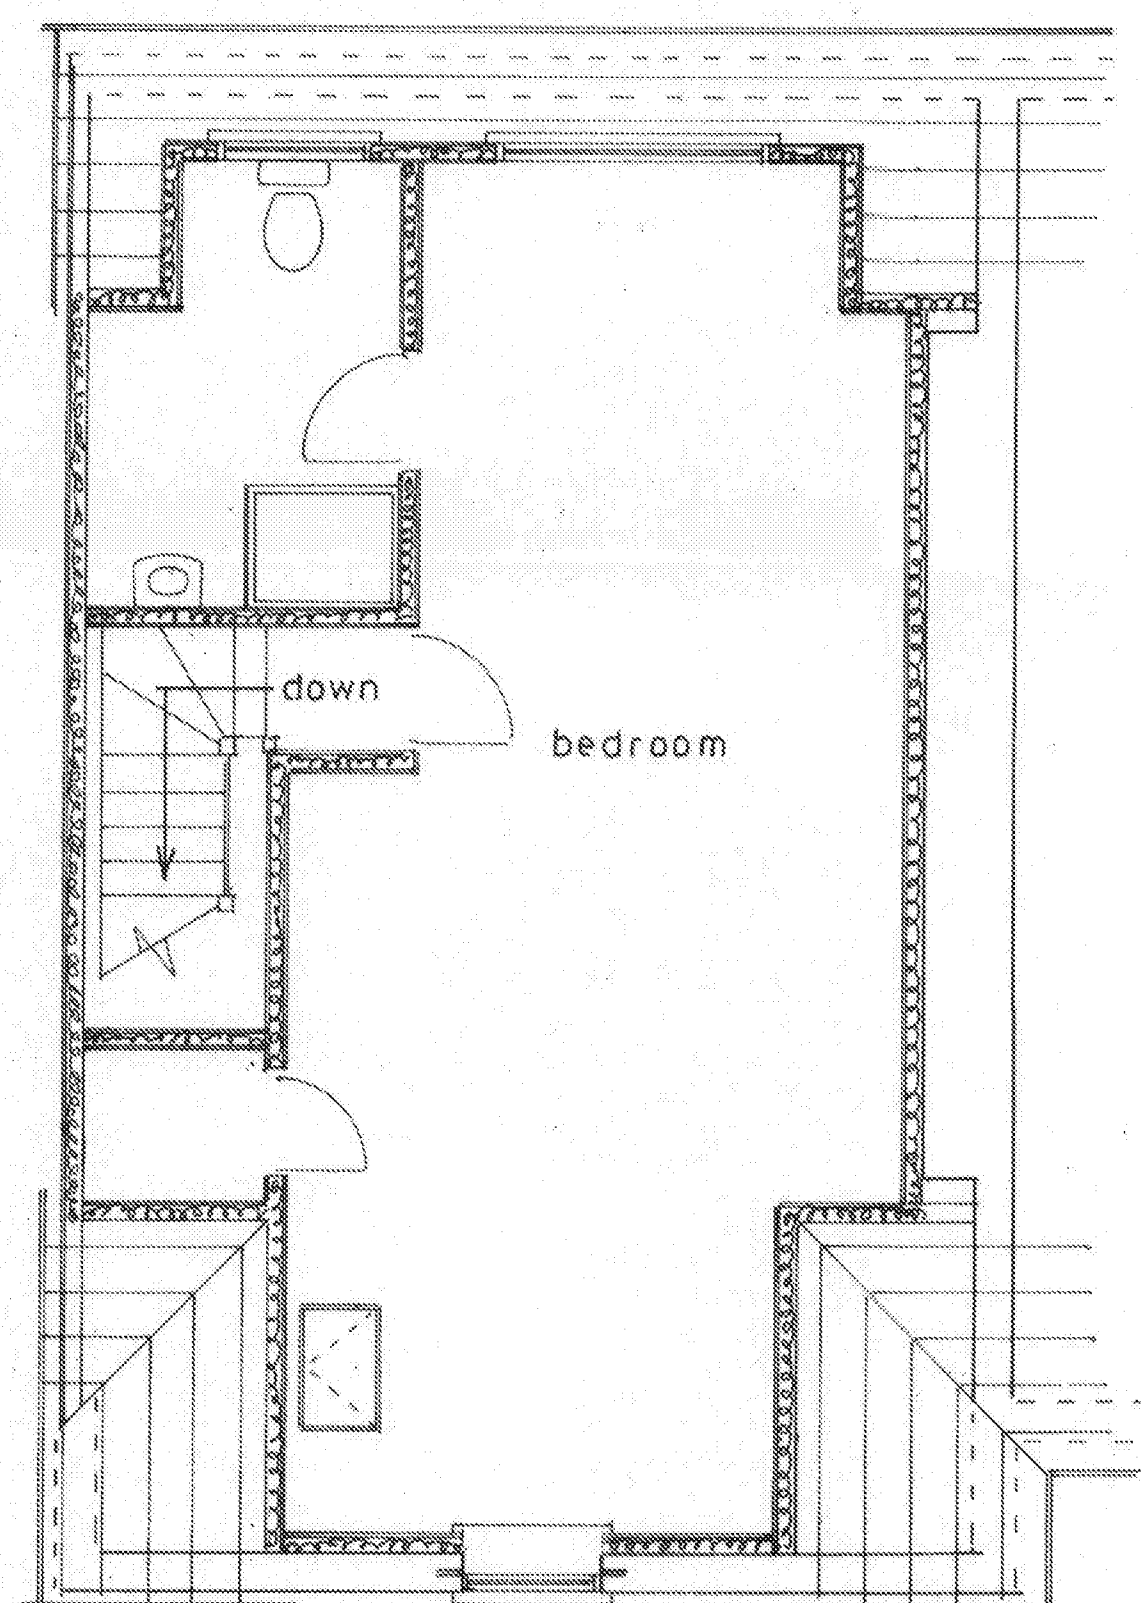

Proposed

PROPOSED LOFT CONVERSION TO FORM NEW 2ND FLOOR AT 71, LONGFORD ROAD,
BOGNOR REGIS FOR MS. J. OWEN.

sheet 2 of 3

Bryan Butcher
Rainbow Cottage
Nyetimber Lane
Bognor Regis PO21 3JX
bryan.butcher@btinternet.com
www.bryanbutcher.com