





north

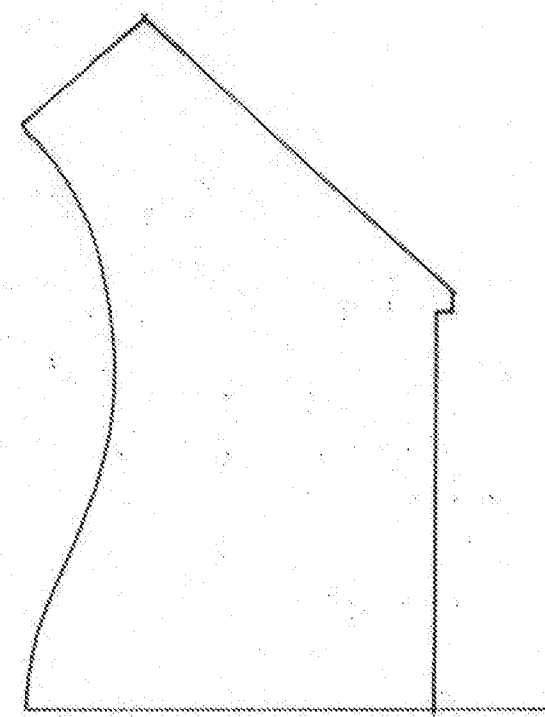


west

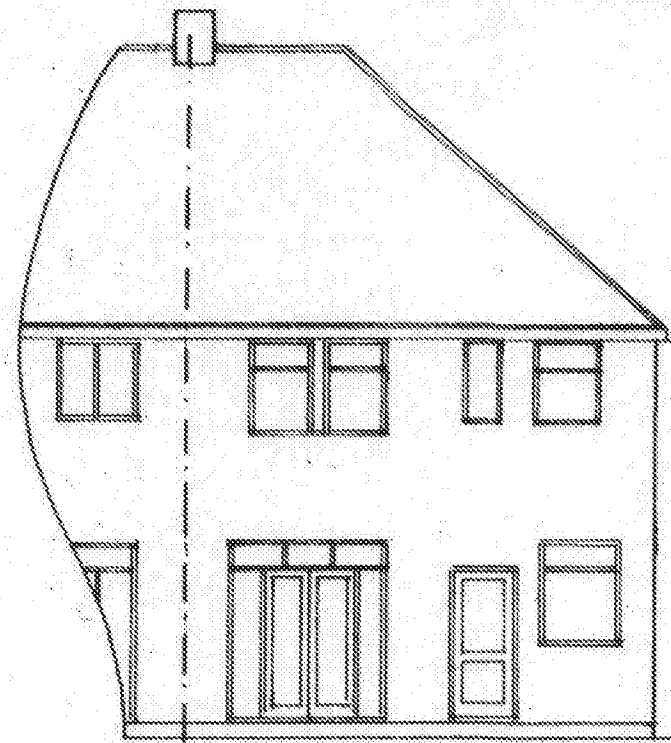


east

1 : 100

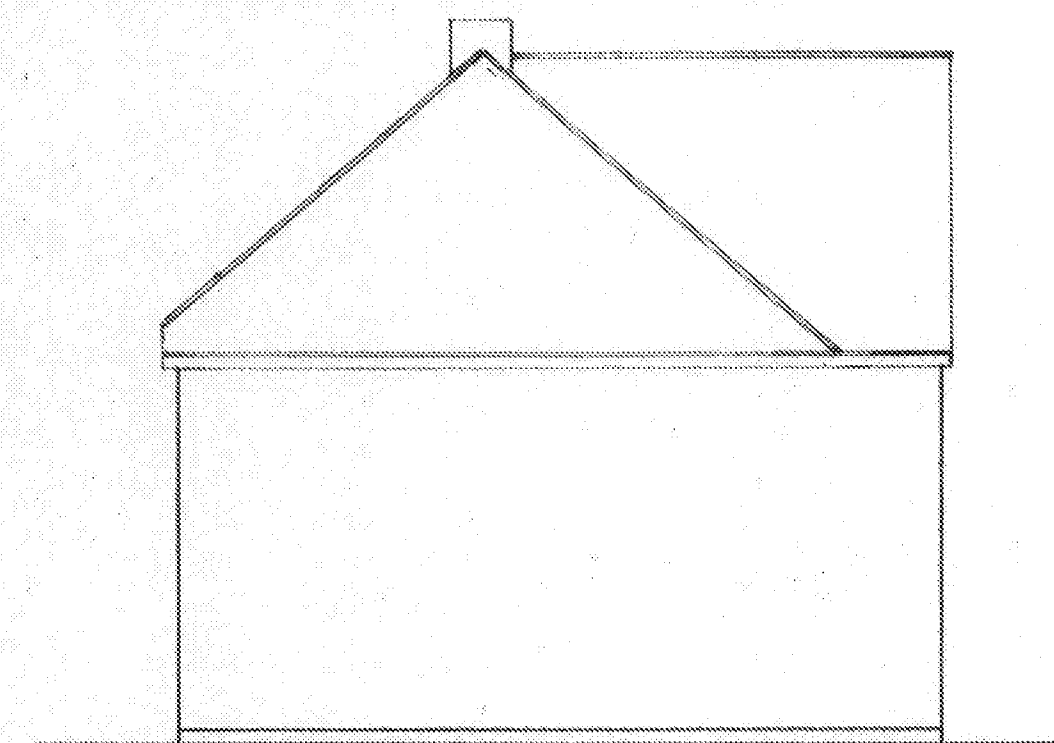


south

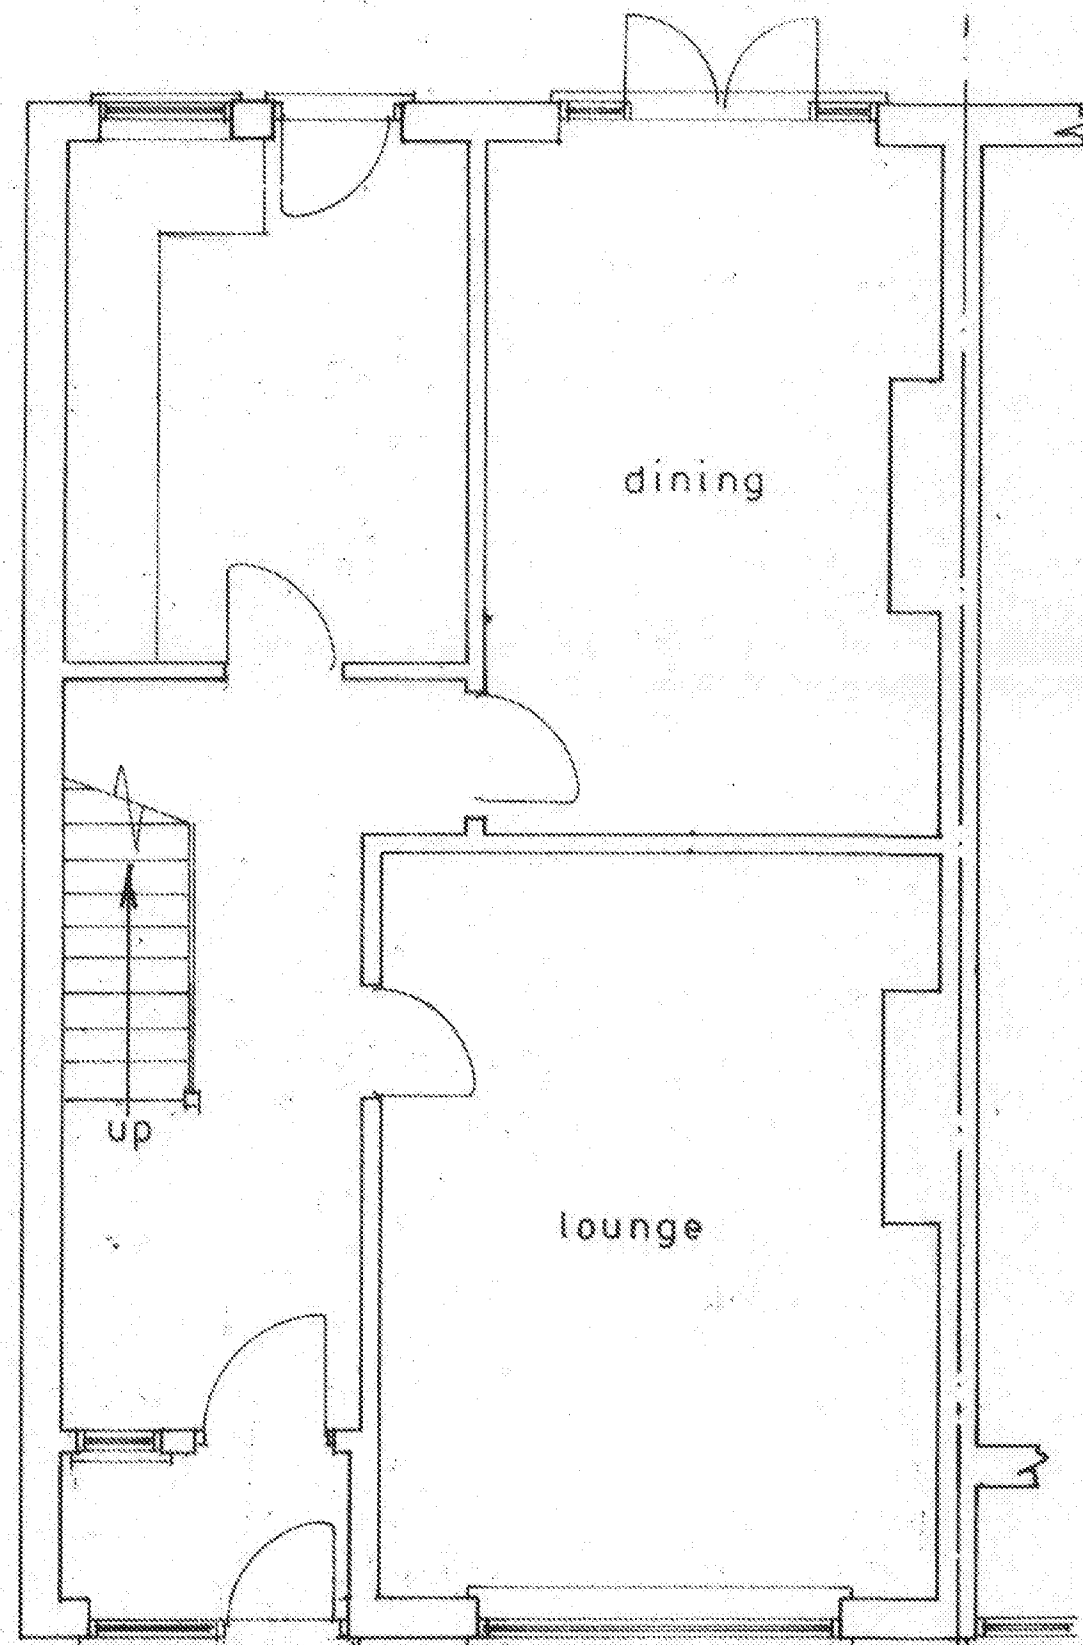


Ground floor plan

1 : 50

Existing

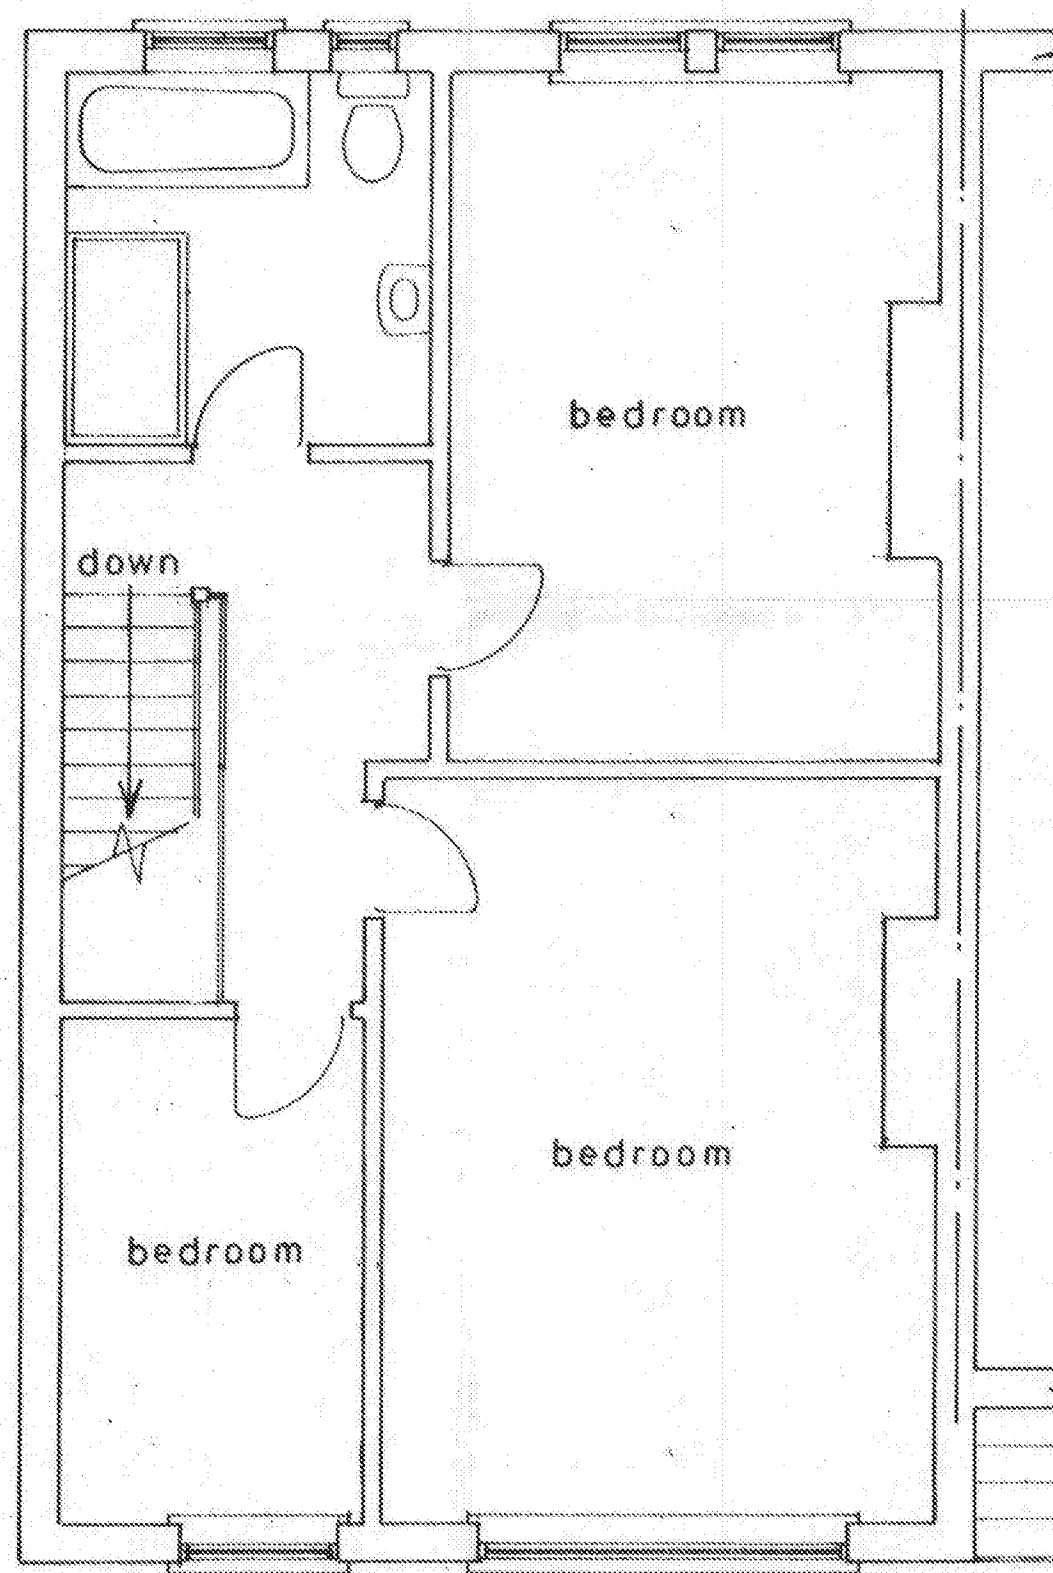


1st floor plan

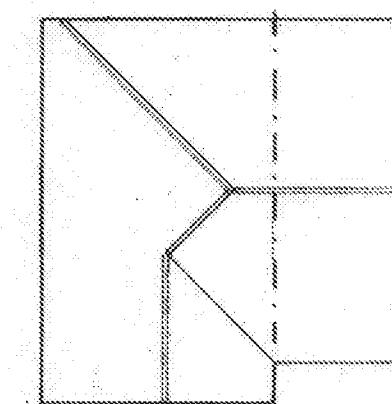

roof plan

1 : 200

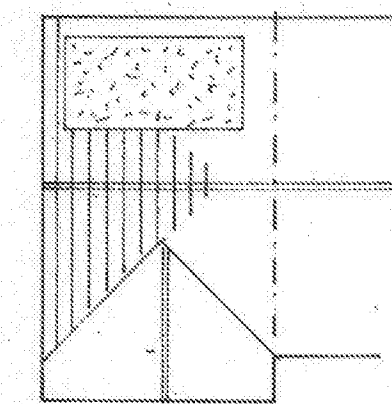

proposed roof plan

sheet 3 of 3

PROPOSED LOFT CONVERSION TO FORM NEW 2ND FLOOR AT 71, LONGFORD ROAD,
BOGNOR REGIS FOR MS. J. OWEN.

Bryan Butcher
Rainbow Cottage
Nyetimber Lane
Bognor Regis PO21 3JX

