




3 PROPOSED SECOND FLOOR PLAN
1:100

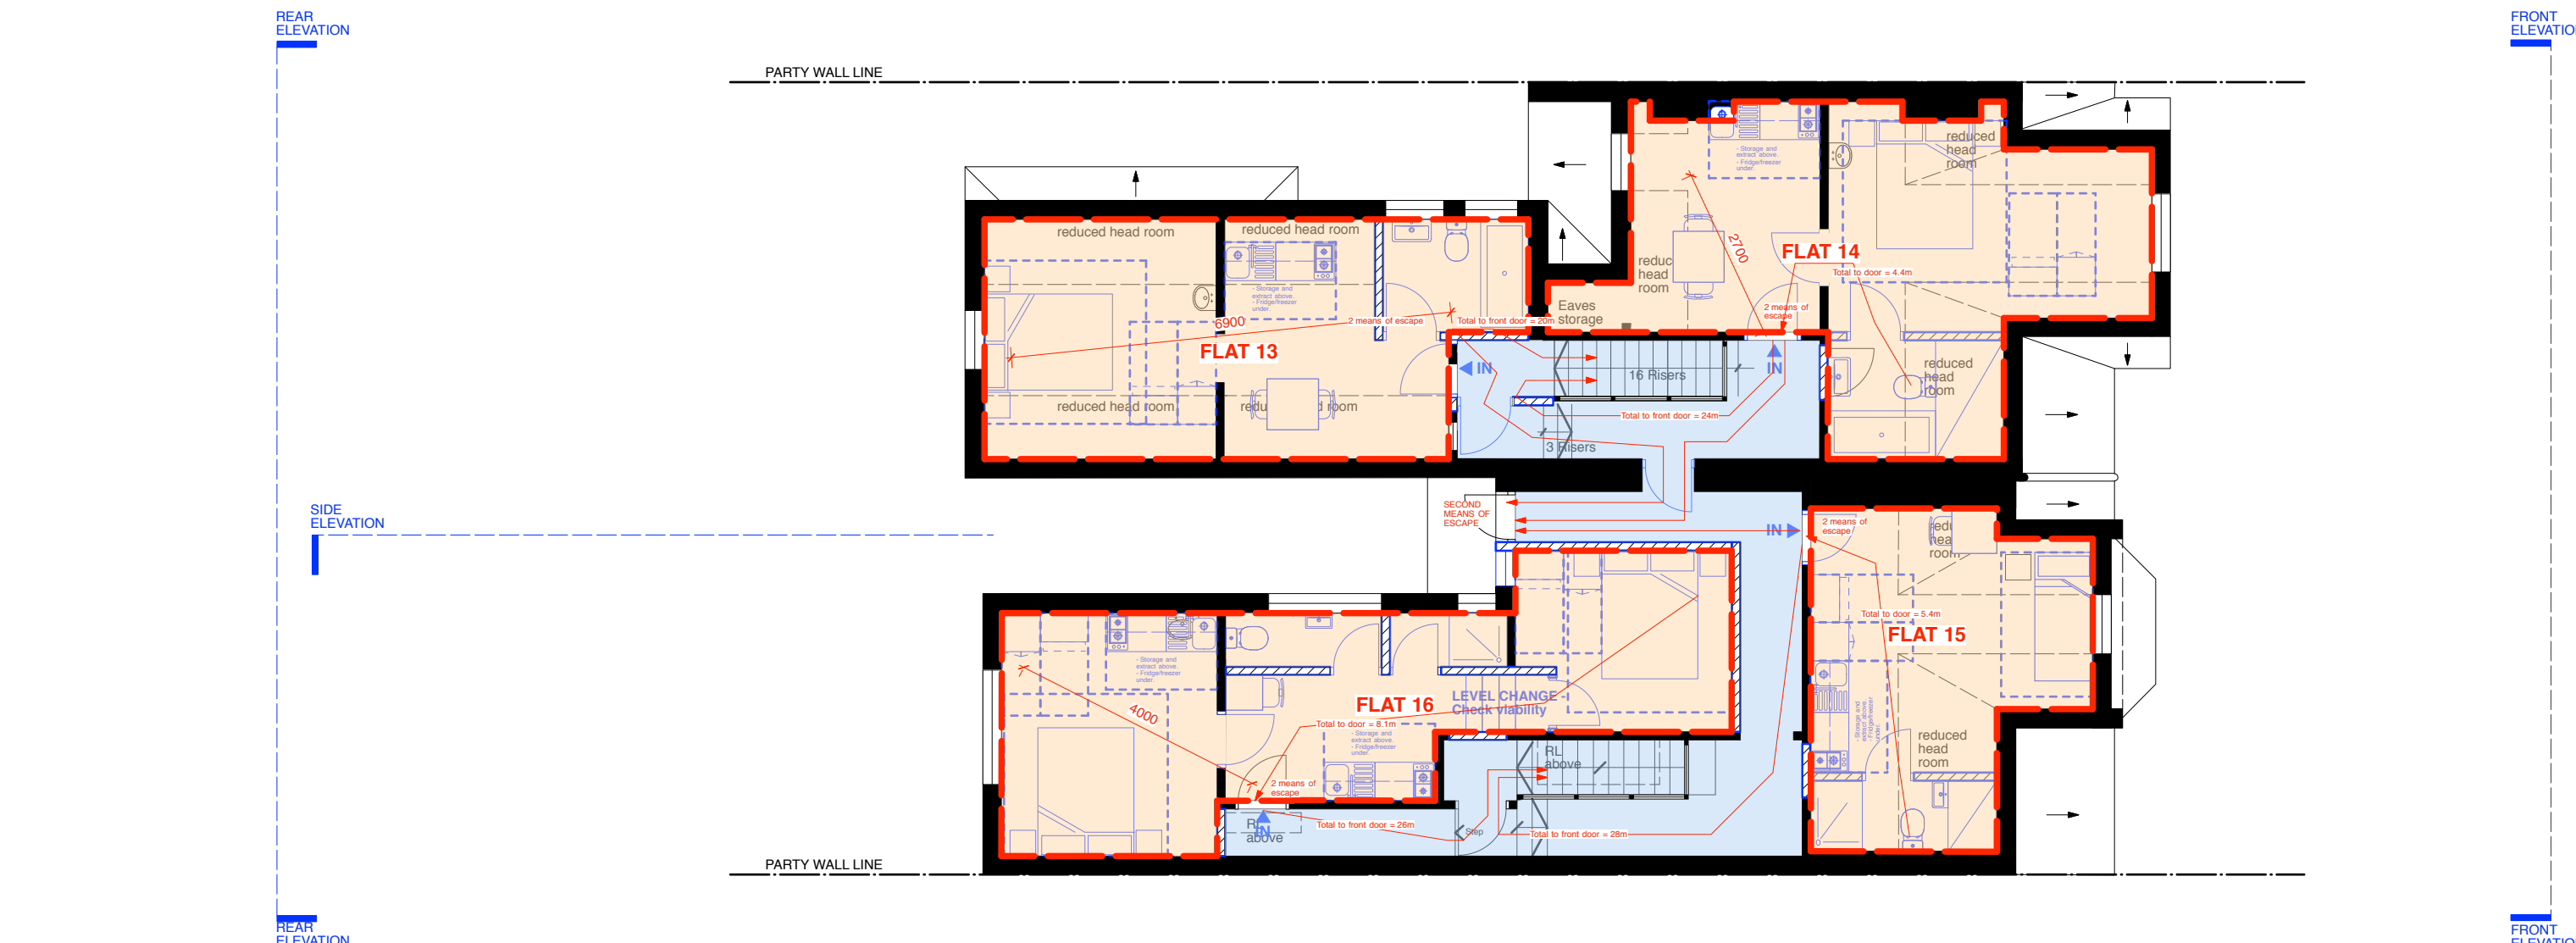


2 PROPOSED FIRST FLOOR PLAN
1:100

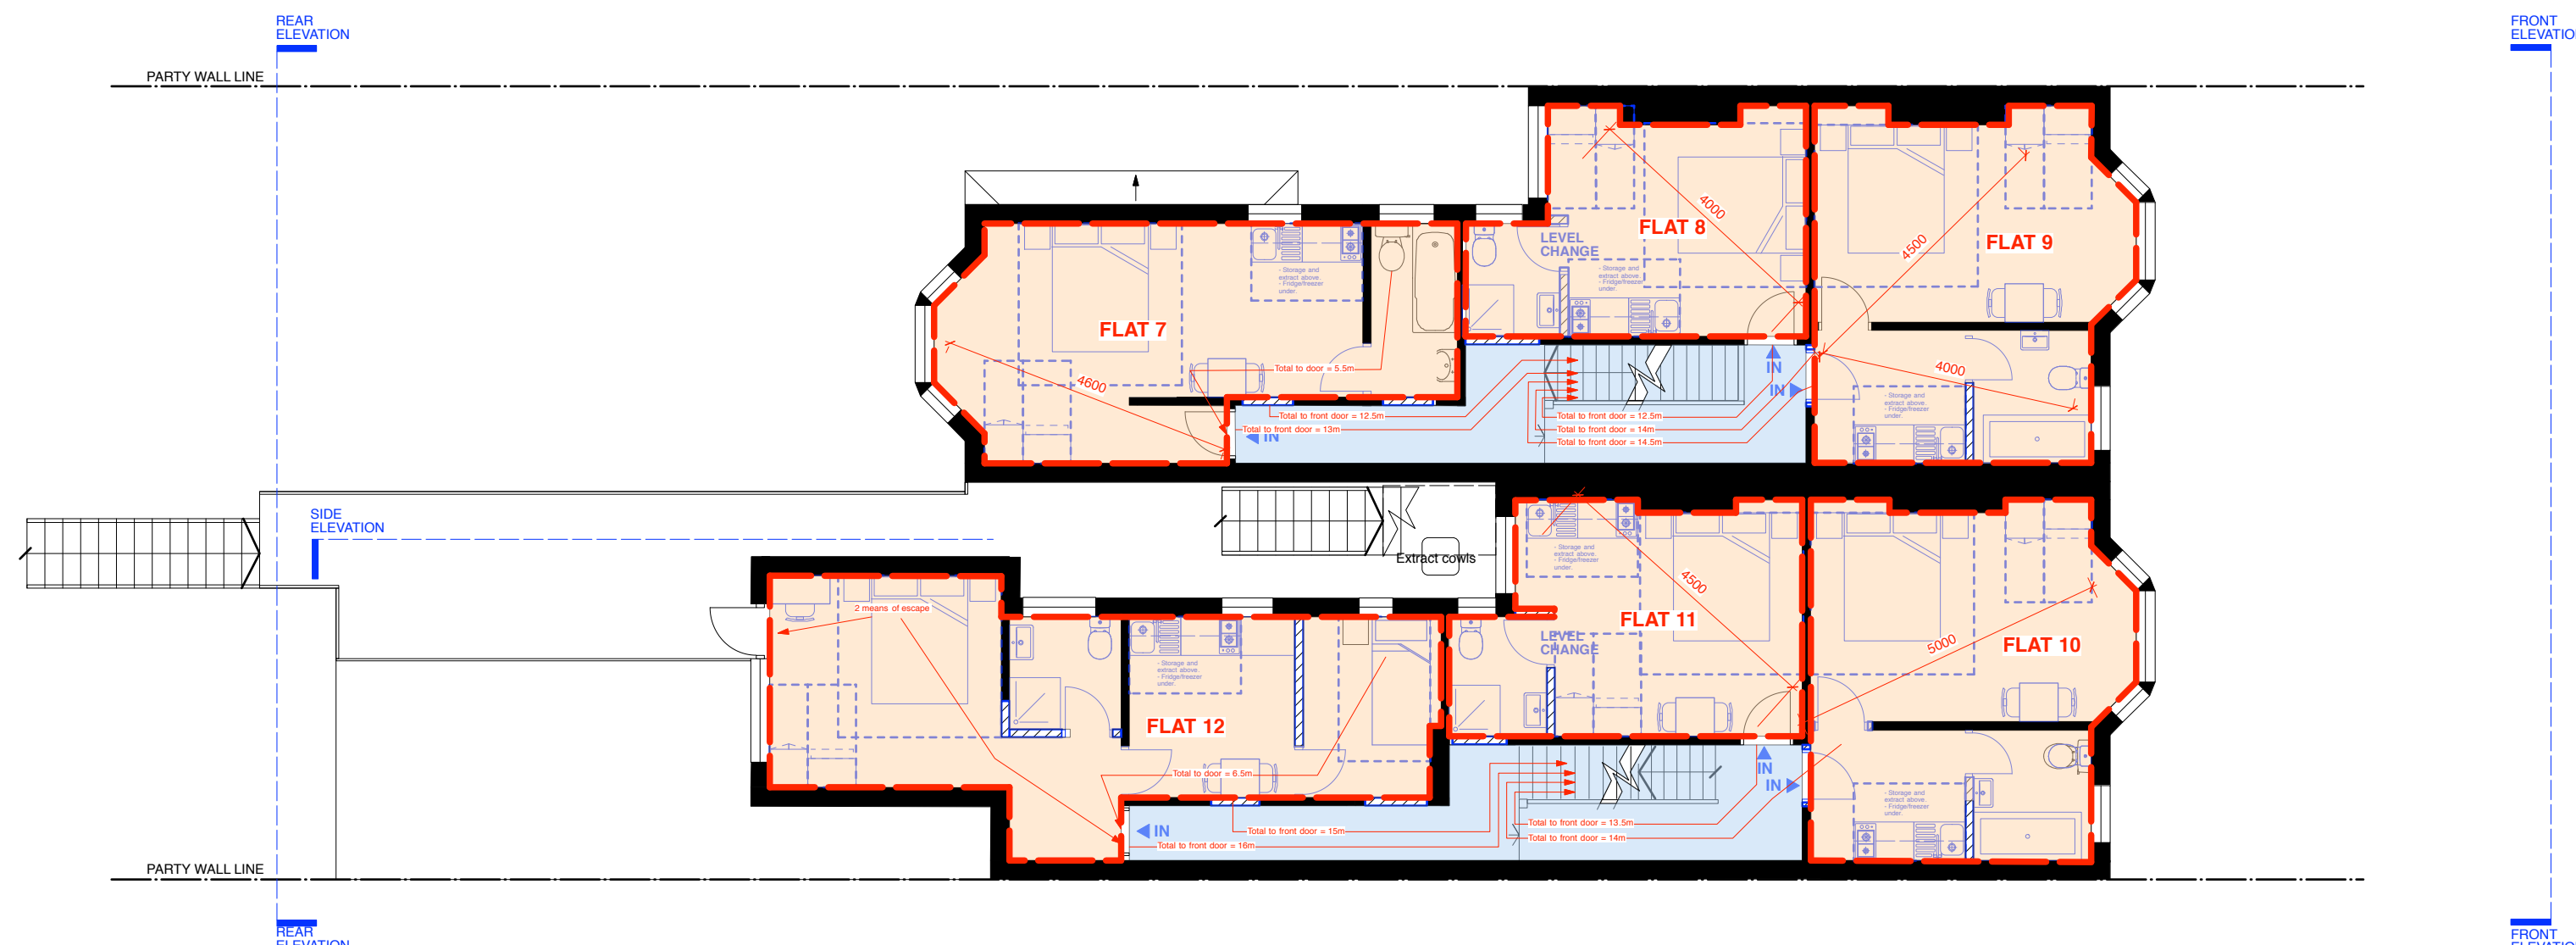


1 PROPOSED GROUND FLOOR PLAN
1:100

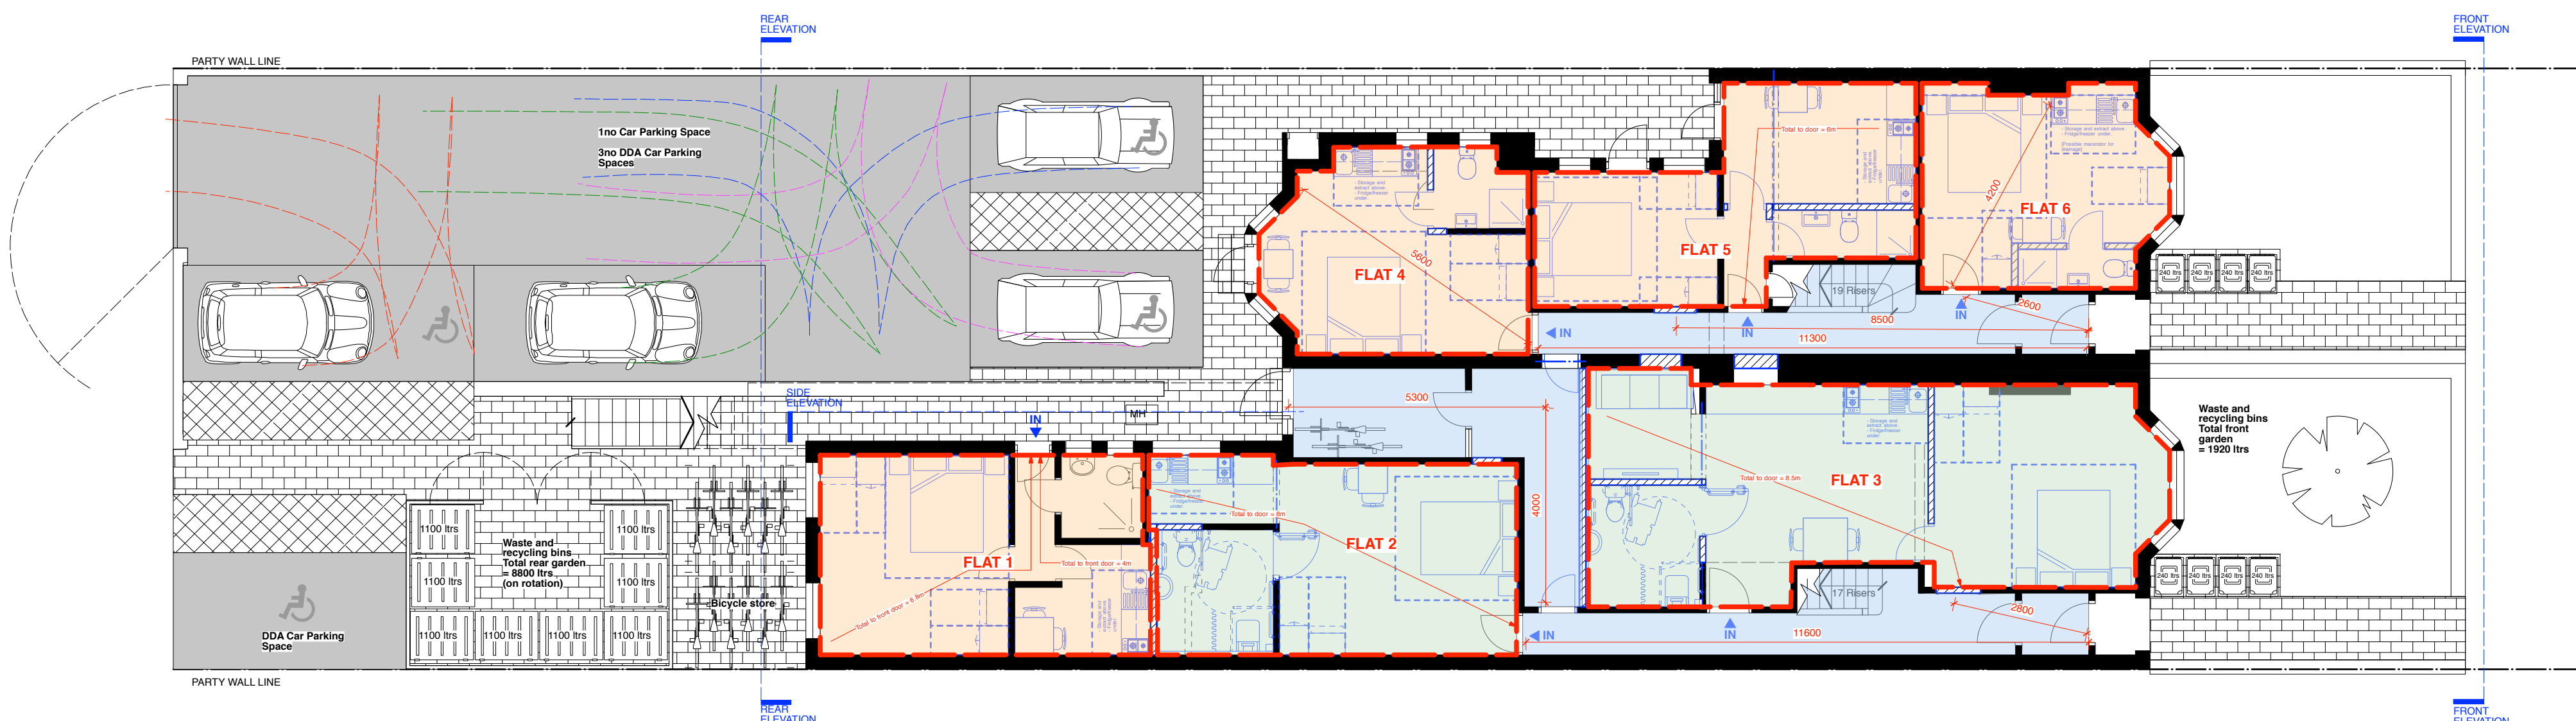

4 PROPOSED FRONT ELEVATION
1:100

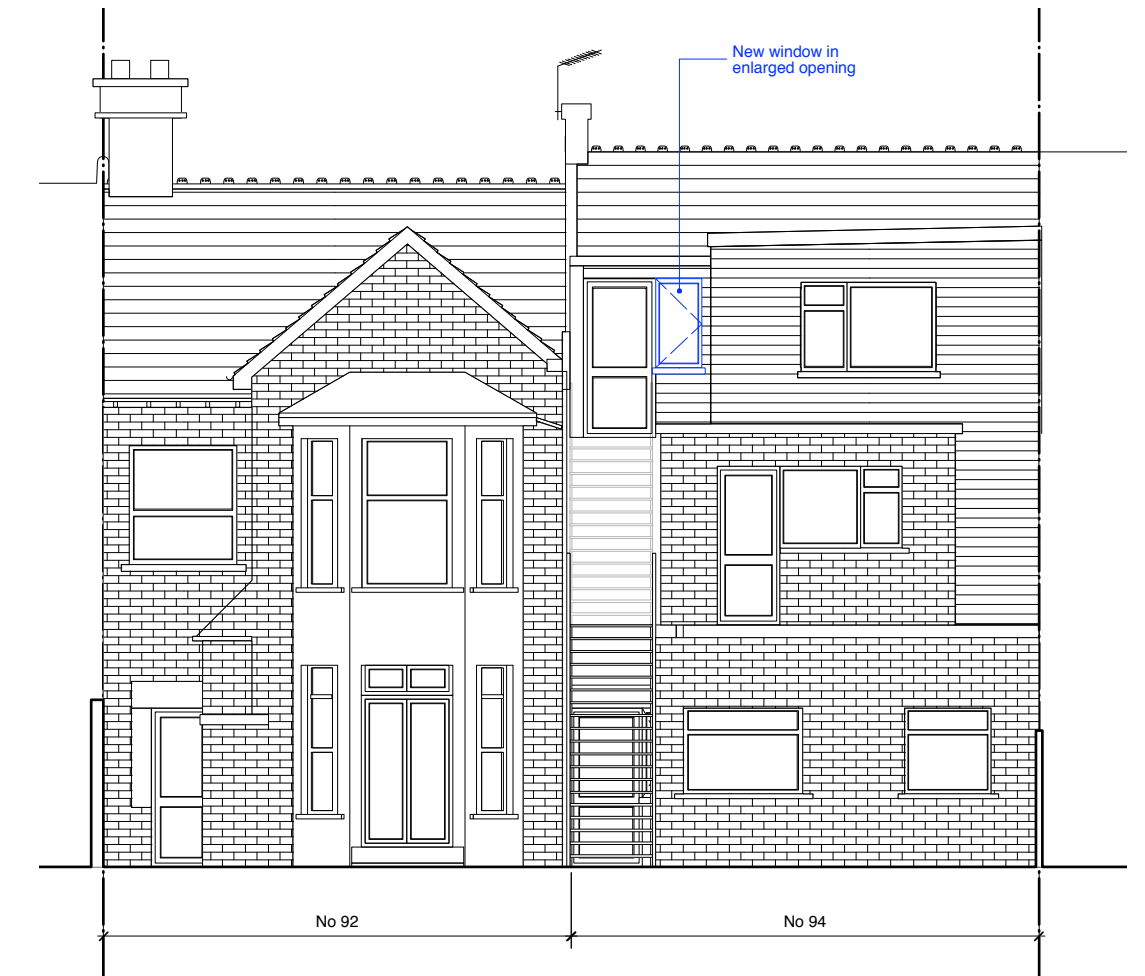

5 PROPOSED REAR ELEVATION
1:100

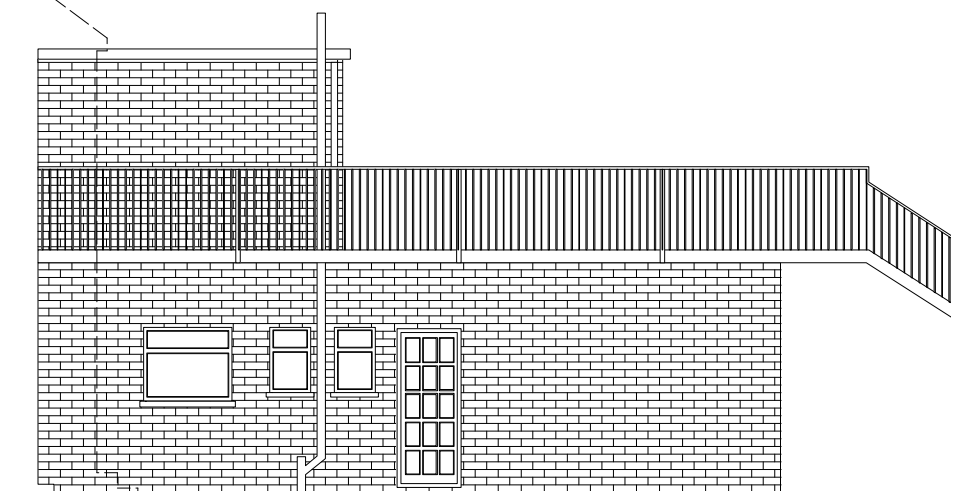

6 PROPOSED SIDE ELEVATION
1:100

Key:

Waste/recycling


8 - 1100 ltrs waste/recycling (rear garden)
8 - 240 ltrs waste/recycling (front garden)
Total = 10,720 ltrs waste/recycling storage

Car/Bicycle Storage

1 - Proposed car parking spaces
4 - DDA Car parking space
12 - Bicycle storage (+ 2 possible additional internal spaces)

Usage

SELF-CONTAINED BED-SIT/FLATS WITH DDA BATHROOM AND SHOWER
2 BED - Total = 2 rooms
1 BED/BEDSIT - Total = 12 rooms

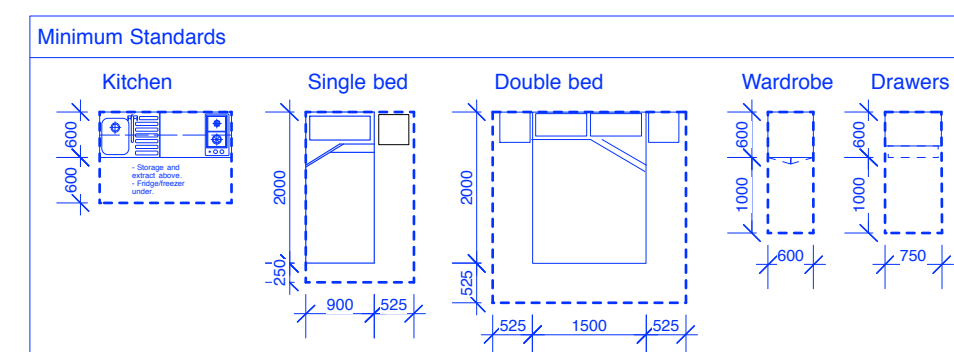

SURVEY IS INDUCTIVE ONLY, ALL DIMENSIONS TO BE CHECKED ON SITE

HAPA ARCHITECTS

ALDWICK RD, BOGNOR REGIS

PLANNING PROPOSED - EMERGENCY HOUSING

June '17 1:100 @ A1 103

AL-101