


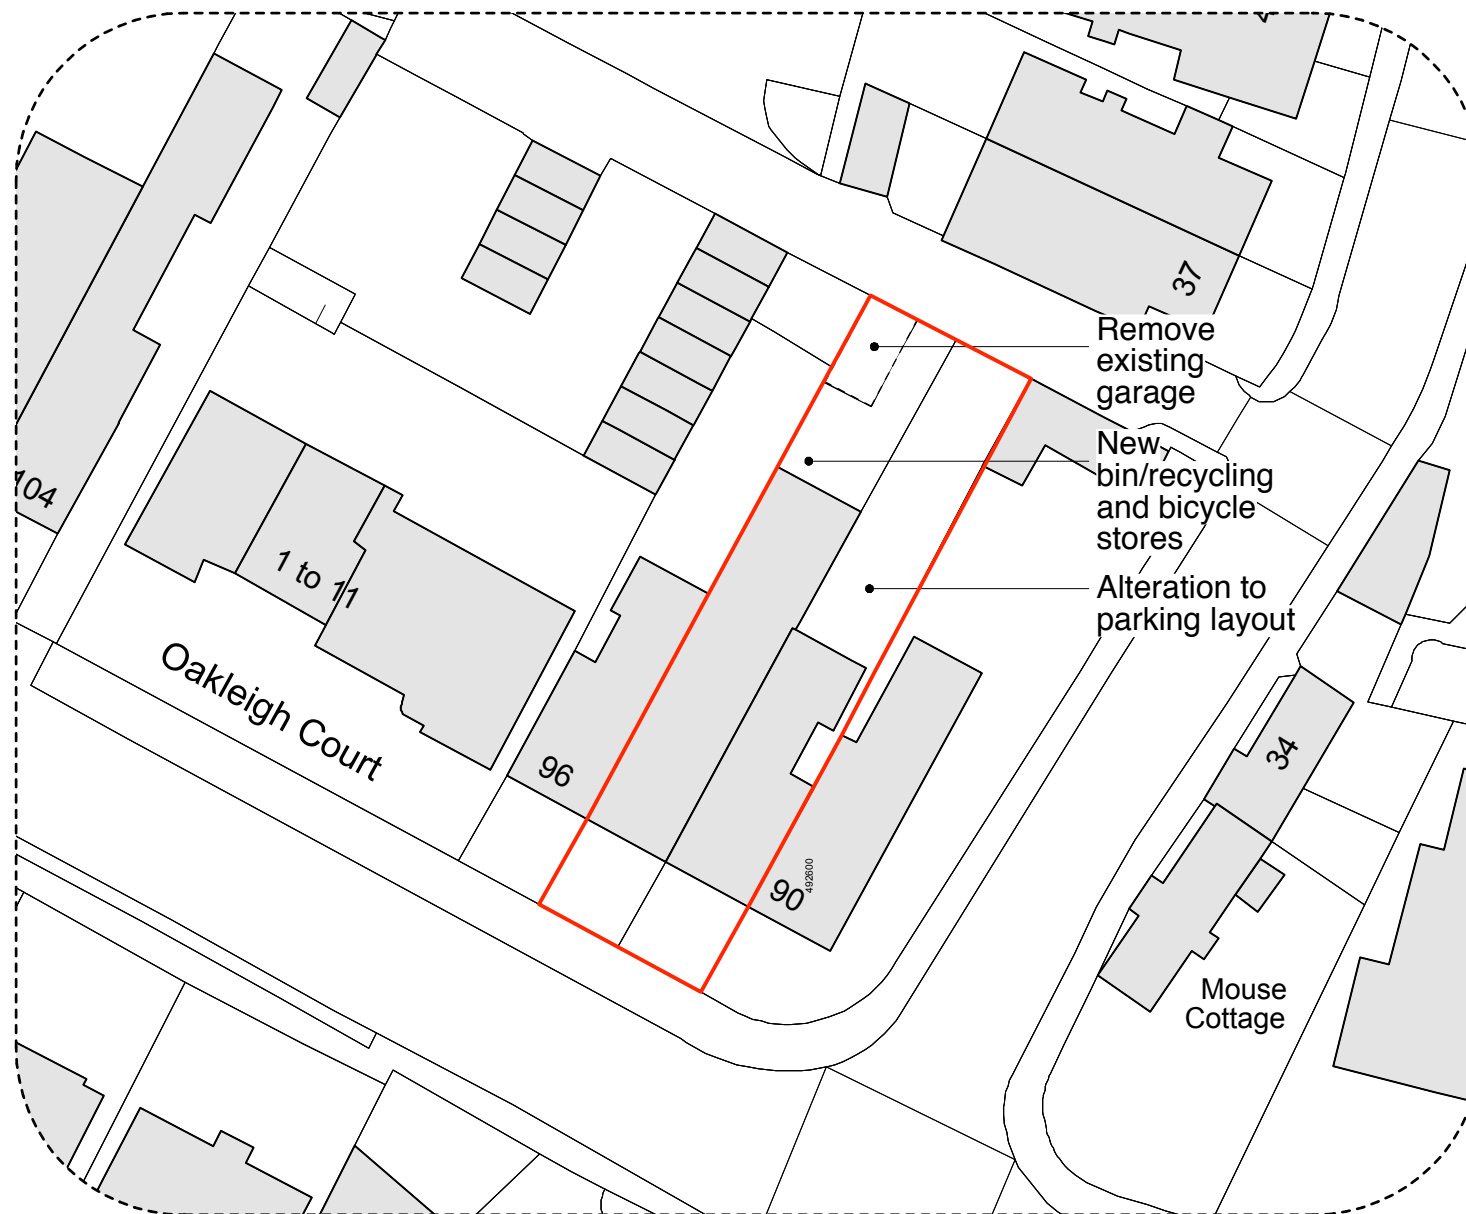



1 **BLOCK PLAN**
Scale: 1:500



- Land that applies to the application



2 **LOCATION PLAN**
Scale: 1:1250

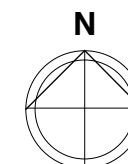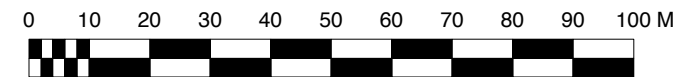

HAPA ARCHITECTS			
Job Name			
92-94 Aldwick Road, Bognor Regis			
Status		Drawing Title	
PLANNING		SITE AND BLOCK PLAN	
Date		Scale	
JUNE '17		1:500 / 1250 @ A3	
Job Ref			Drawing Number
0103			AL-001 REV A
© All rights reserved - Do not scale off drawing All dimensions to be checked on site			