


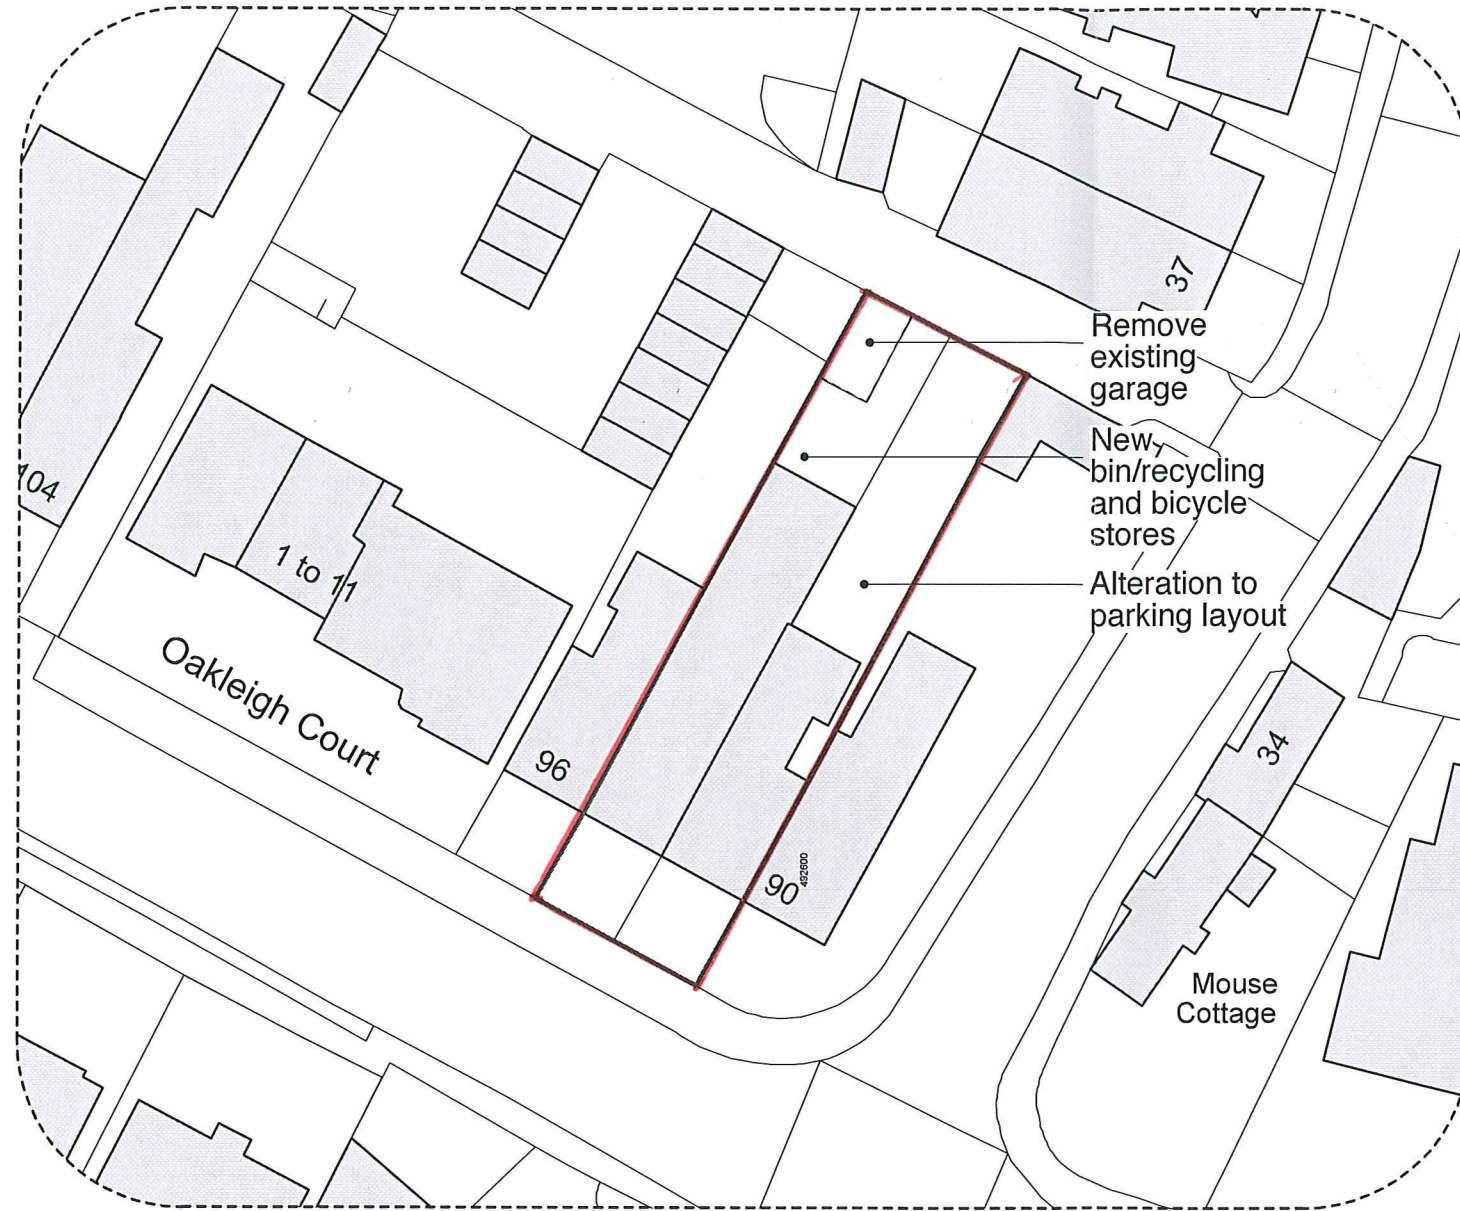


1 **BLOCK PLAN**
Scale: 1:500



 - Land that applies to the application



2 **LOCATION PLAN**
Scale: 1:1250

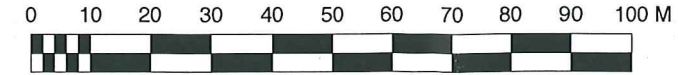

HAPA ARCHITECTS

Job Name 92-94 Aldwick Road, Bognor Regis			
Status PLANNING	Drawing Title SITE AND BLOCK PLAN		
Date JUNE '17	Scale 1:500 / 1250 @ A3	Job Ref 0103	
© All rights reserved - Do not scale off drawing All dimensions to be checked on site			Drawing Number AL-001 REV A