



T:\151933\151933-00-ZZ-DR-A-0000-0000.dwg

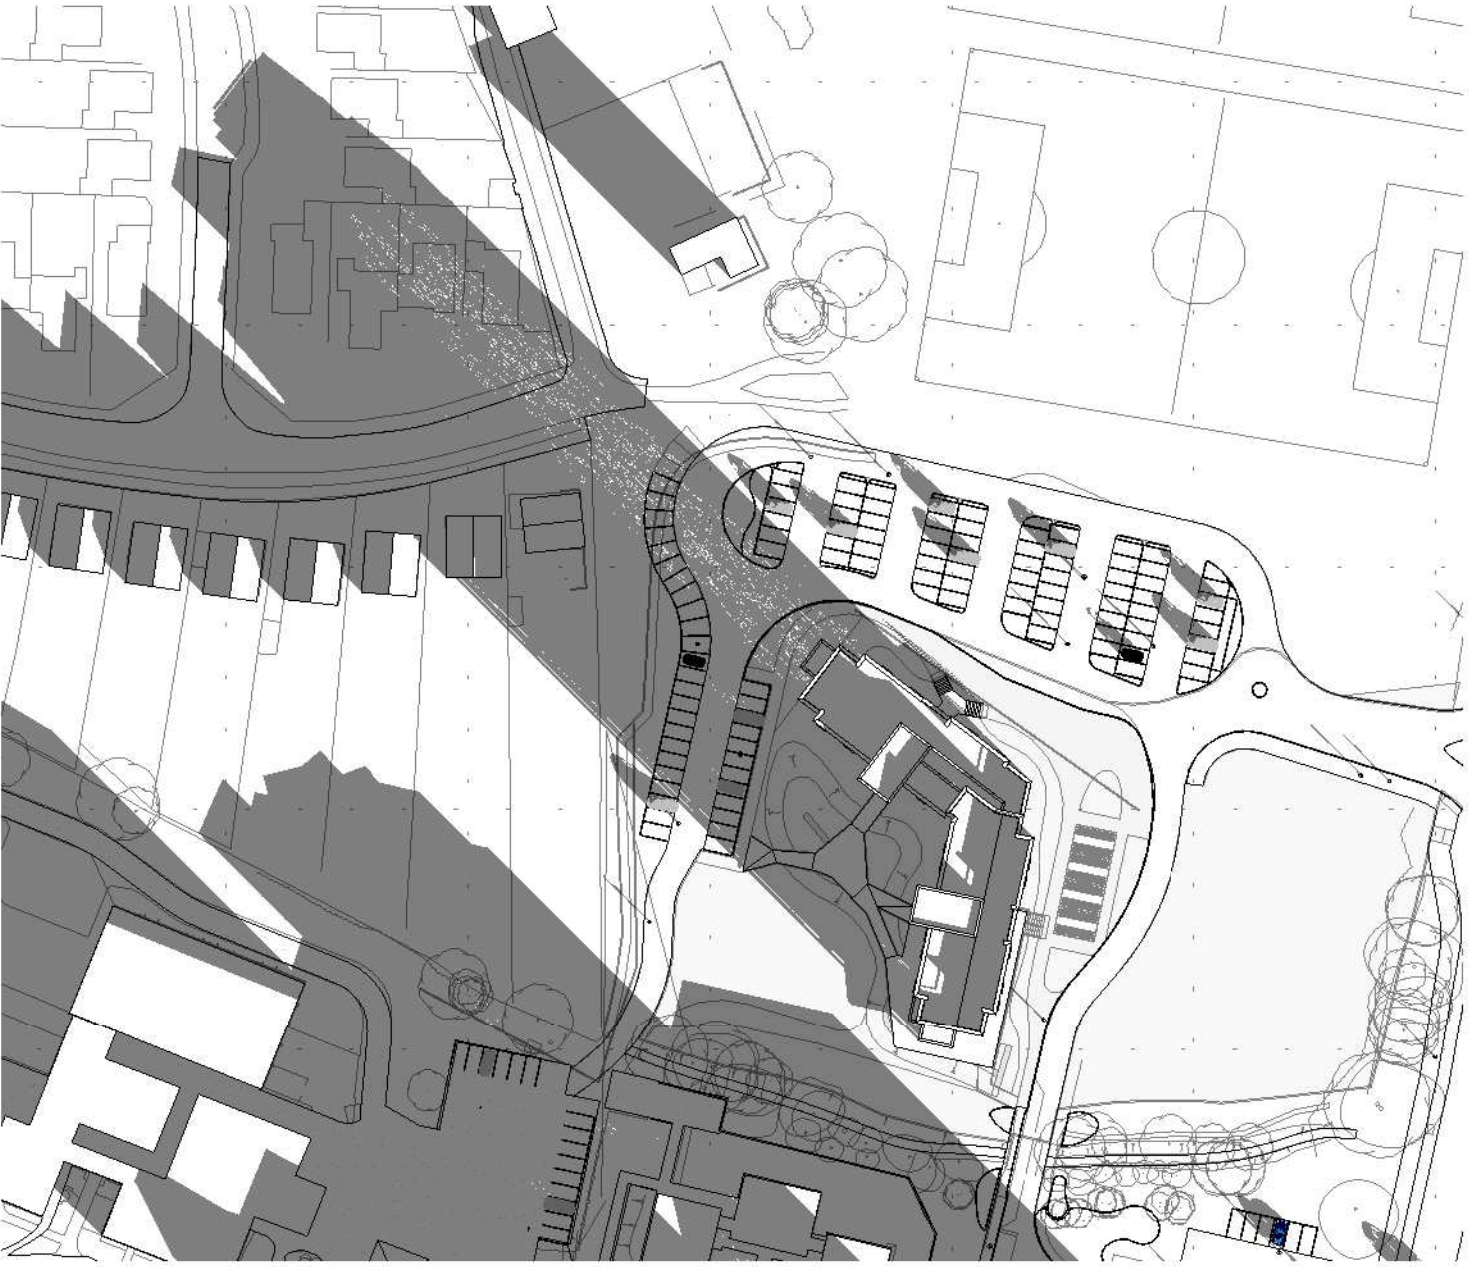

3D - January 20th 1000hrs

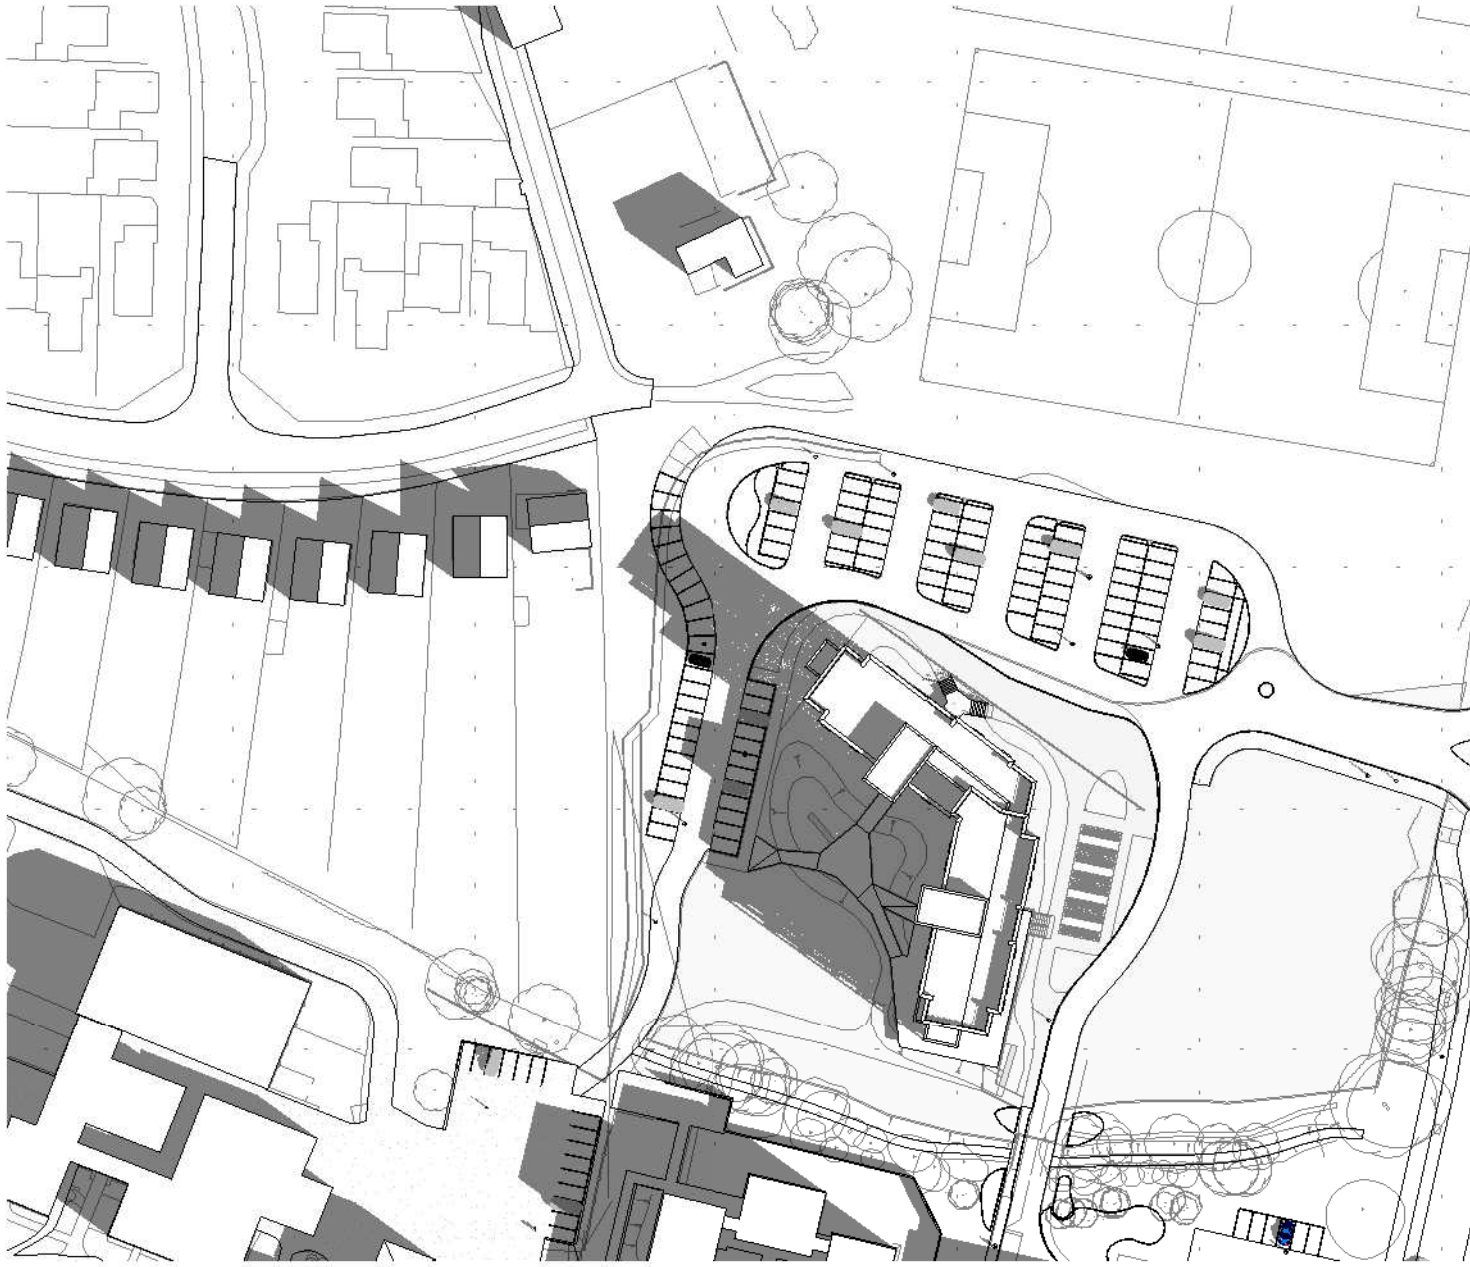

3D - March 20th 1000hrs



3D - September 20th 1000hrs

Responsibility is not accepted for errors made by others in scaling from this drawing.
All construction information should be taken from figured dimensions only.

0mm 50mm 100mm




3D - January 20th 1200hrs




3D - March 20th 1200hrs



3D - September 20th 1200hrs

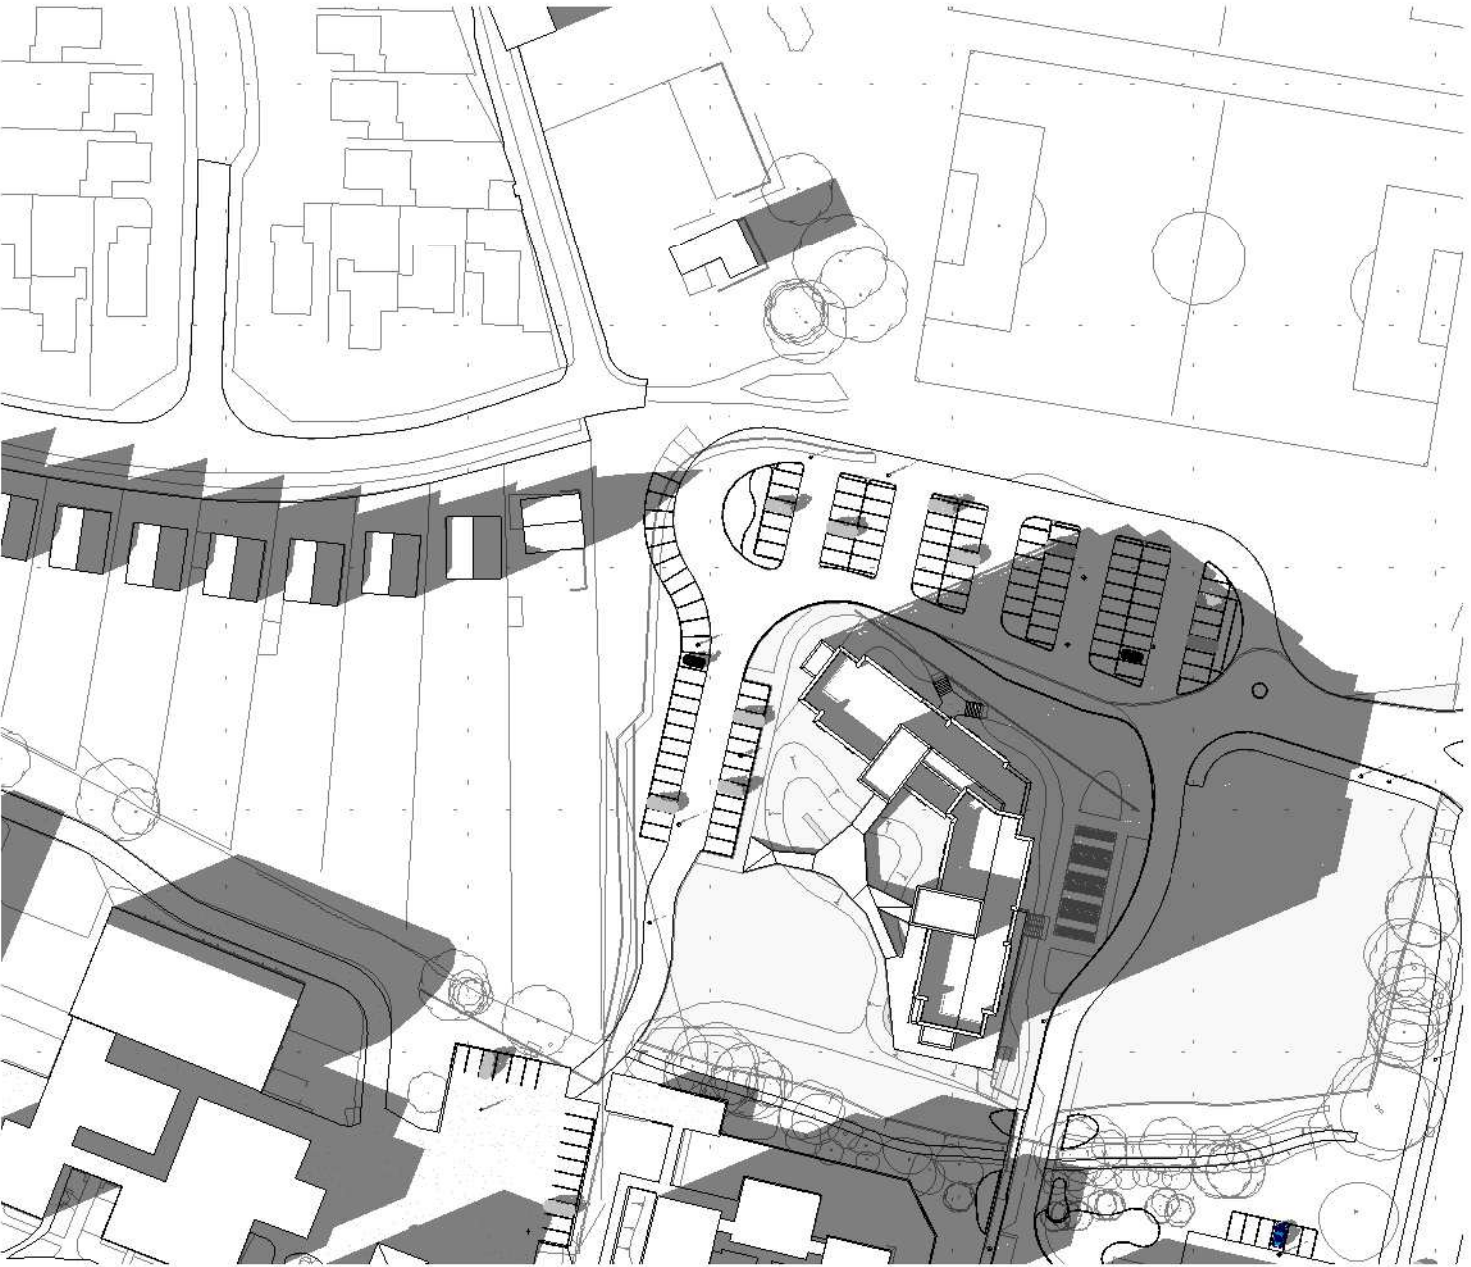

3D - January 20th 1700hrs

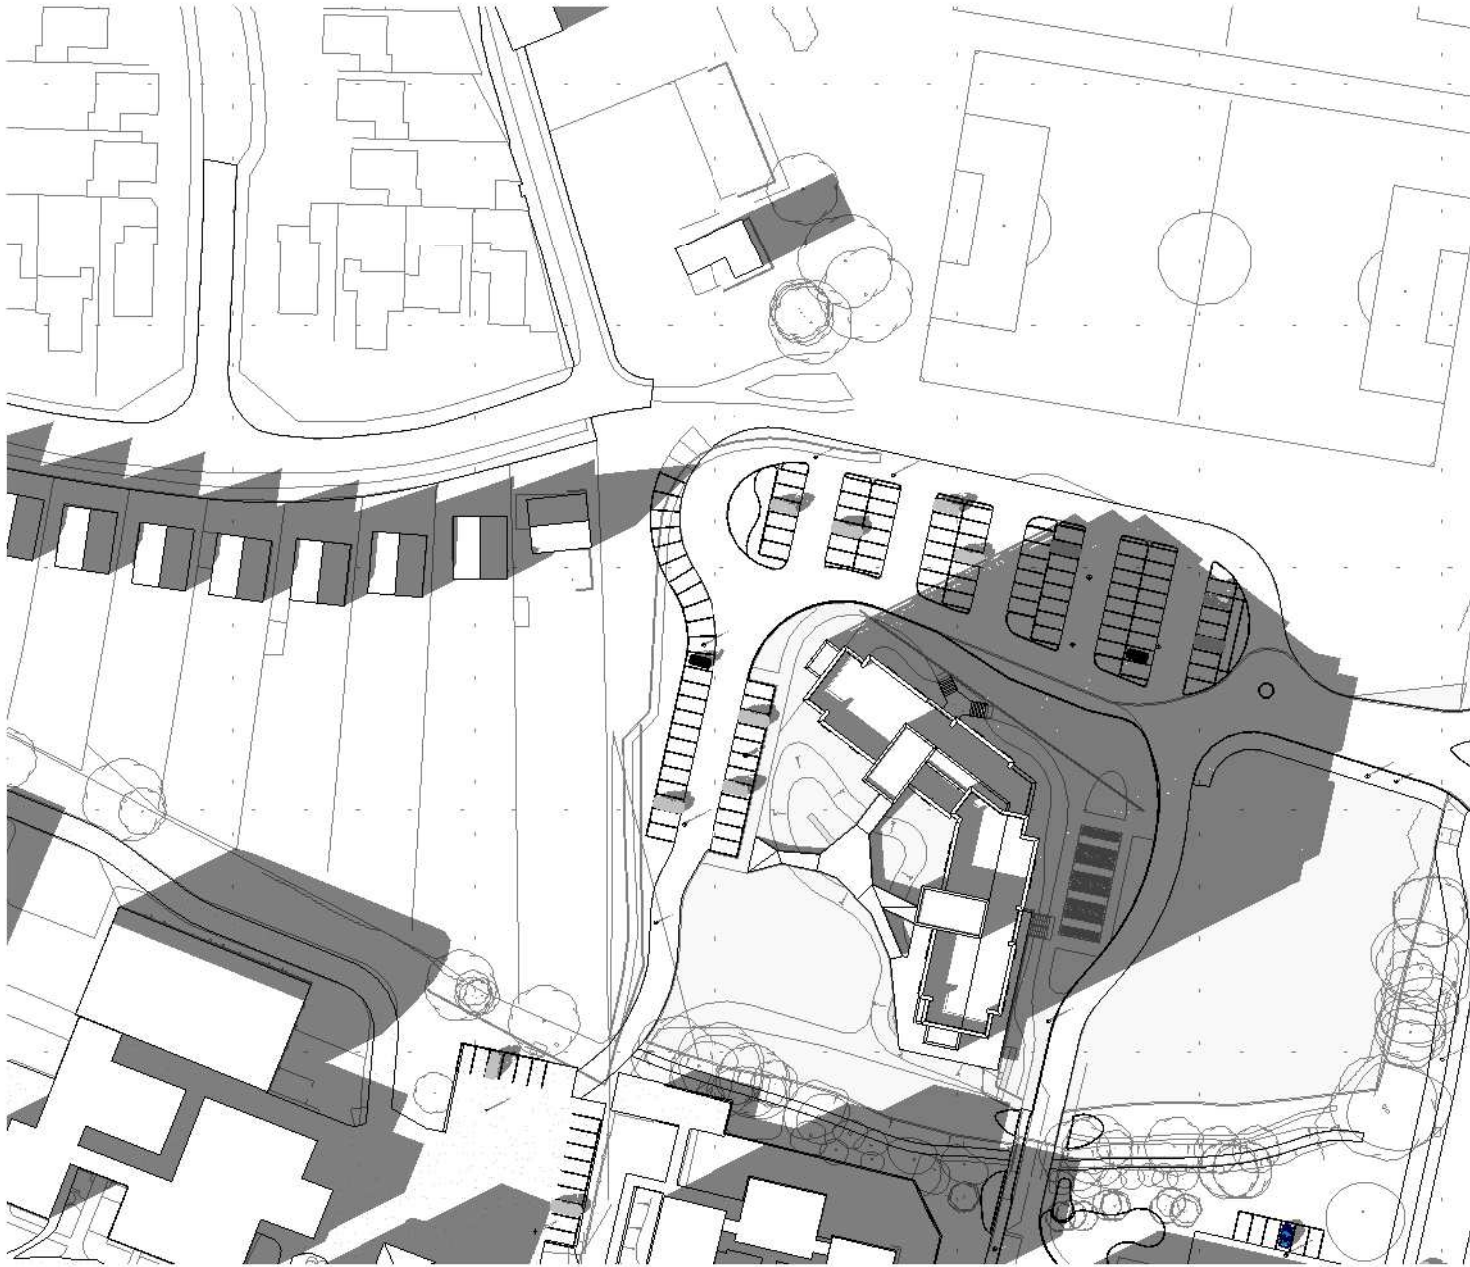

3D - March 20th 1700hrs



3D - September 20th 1700hrs

STATUS	REV	DATE	DESCRIPTION	REVISED BY
CLIENT				DG
University of Chichester				CHECKED BY
				MSA
				ORIGINATOR NO
				151933

CONSULTANT
STRIDE TREGLOWN
www.stridetreglown.com © Stride Treglown Limited 2016

PROJECT
Tech Park Student Accommodation - Phase 1
University of Chichester
Bognor Regis
Felpham Way
PO22 8QT

DRAWING TITLE
Shadow Study 1

SUITABILITY STATUS S1 : SUITABLE FOR CO-ORDINATION	SCALE @ A1
PROJECT ORIGINATOR ZONE LEVEL TYPE ROLE CLASSIFICATION NUMBER 151933-STL-00-ZZ-DR-A-ZZZZ-V0002	REVISION