



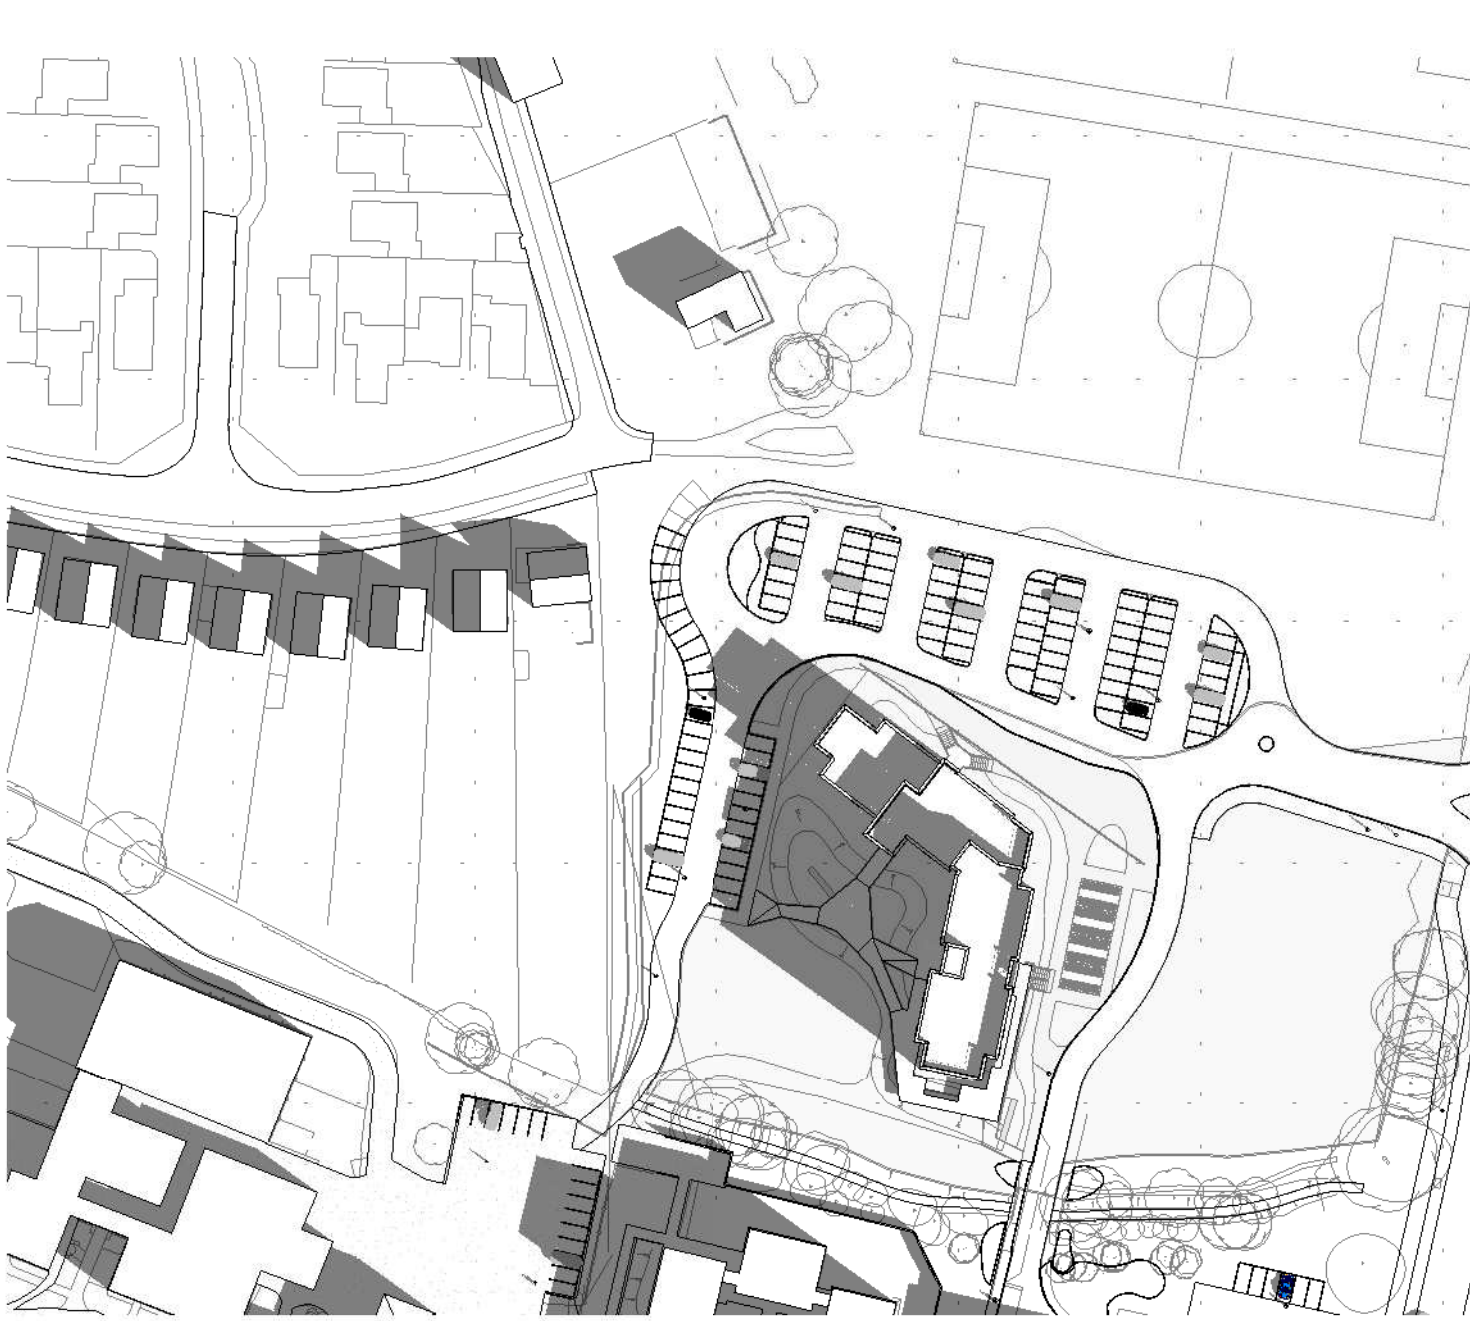

3D - January 20th 1000hrs (P)

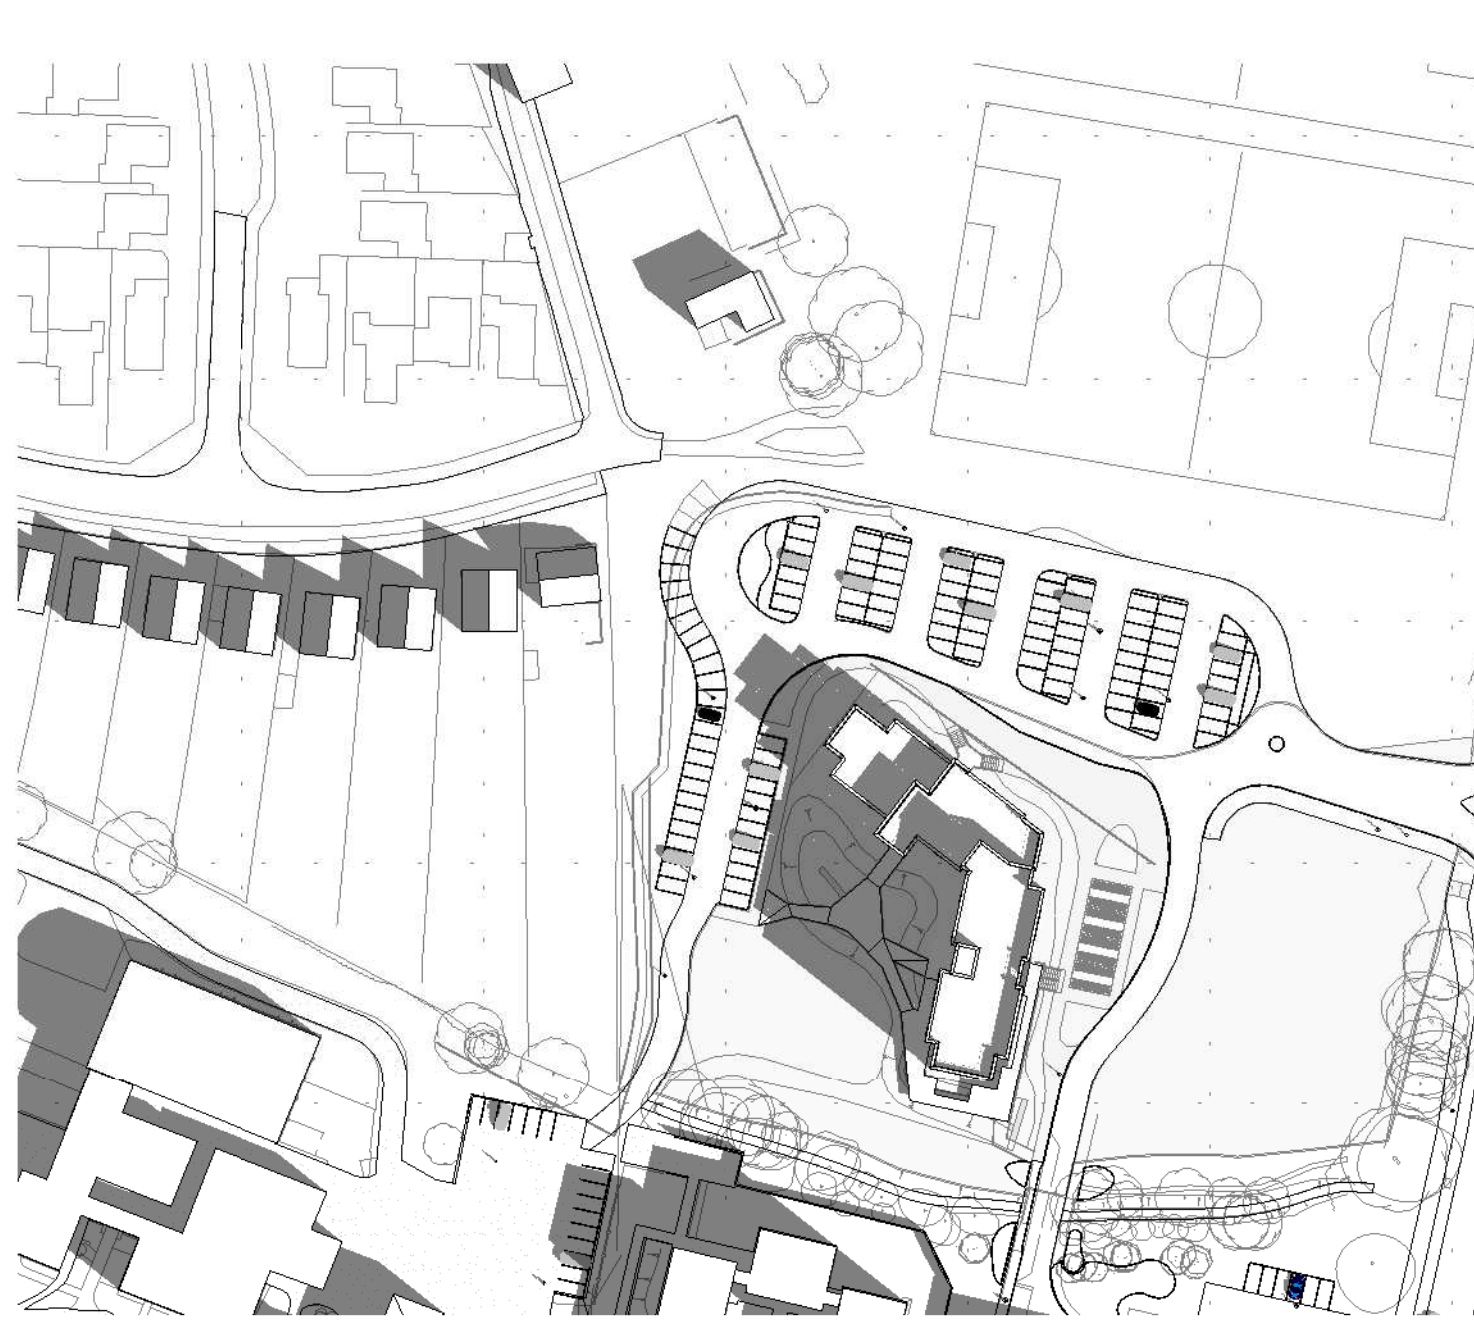


3D - March 20th 1000hrs (P)



3D - September 20th 1000hrs (P)

Responsibility is not accepted for errors made by others in scaling from this drawing.
All construction information should be taken from figured dimensions only.

0mm 50mm 100mm

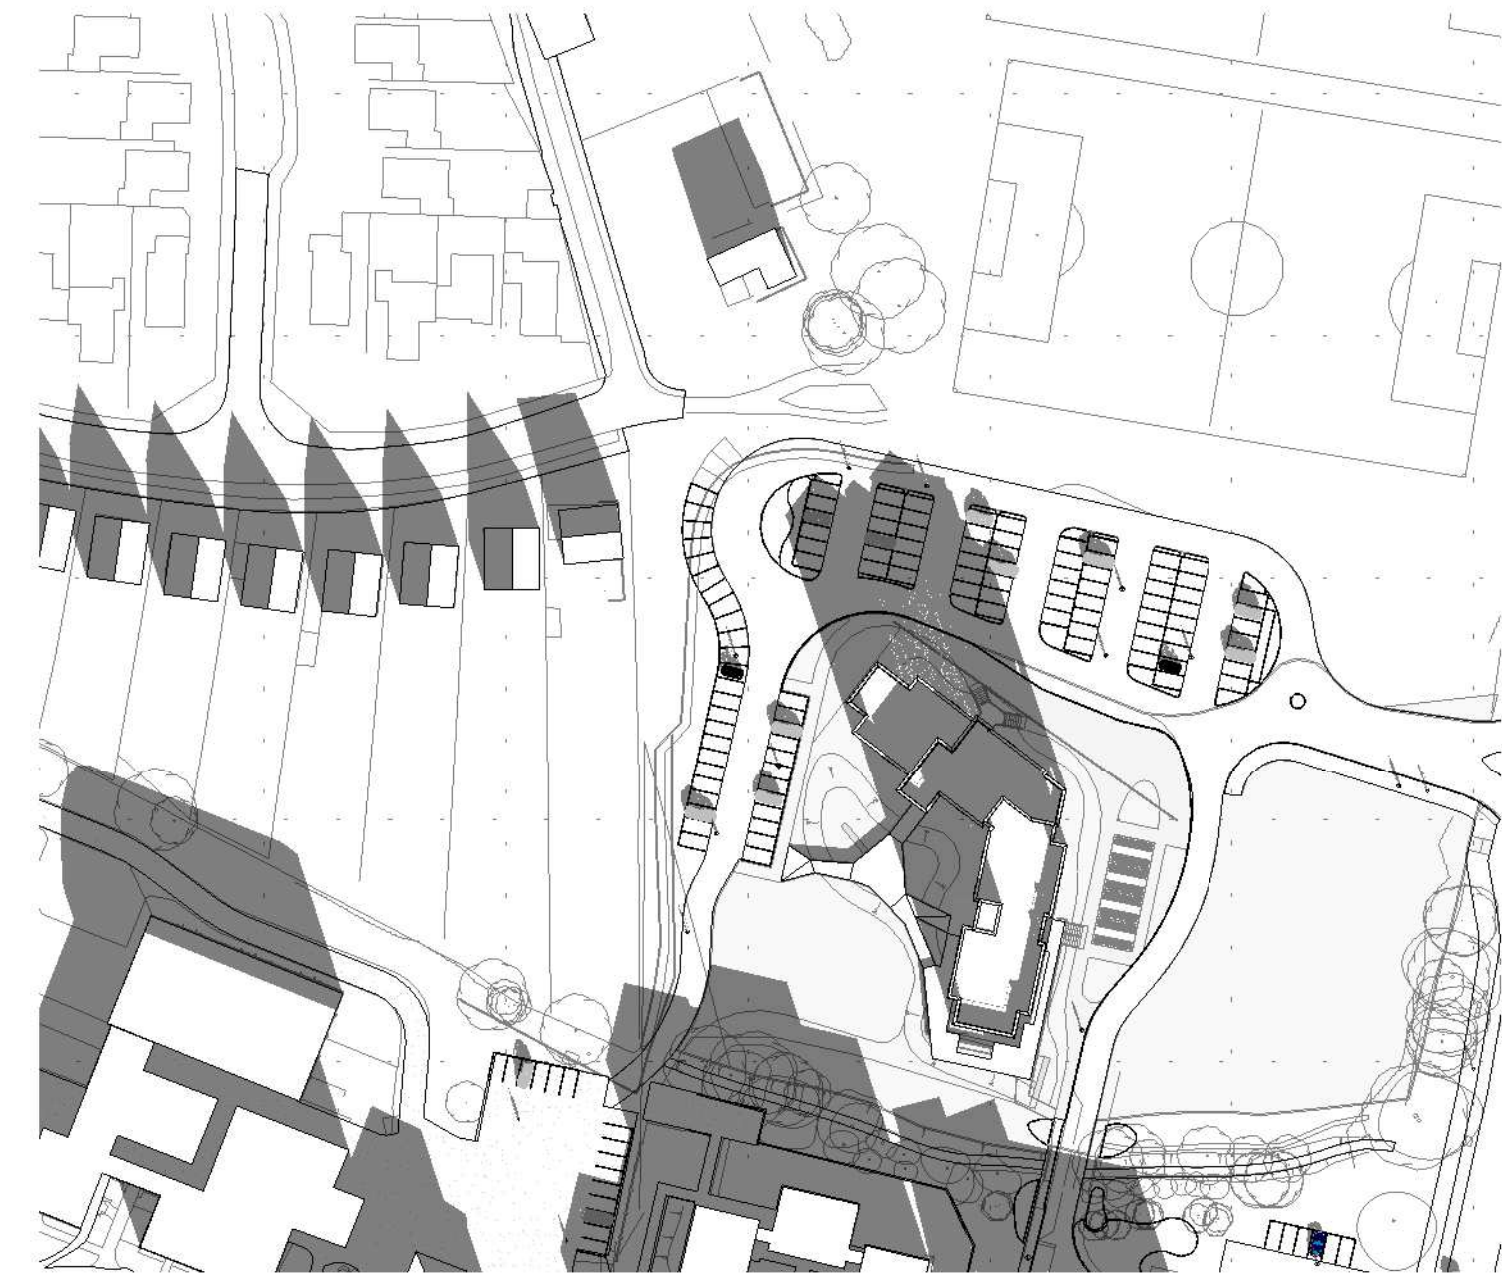


3D - January 20th 1200hrs (P)




3D - March 20th 1200hrs (P)




3D - September 20th 1200hrs (P)

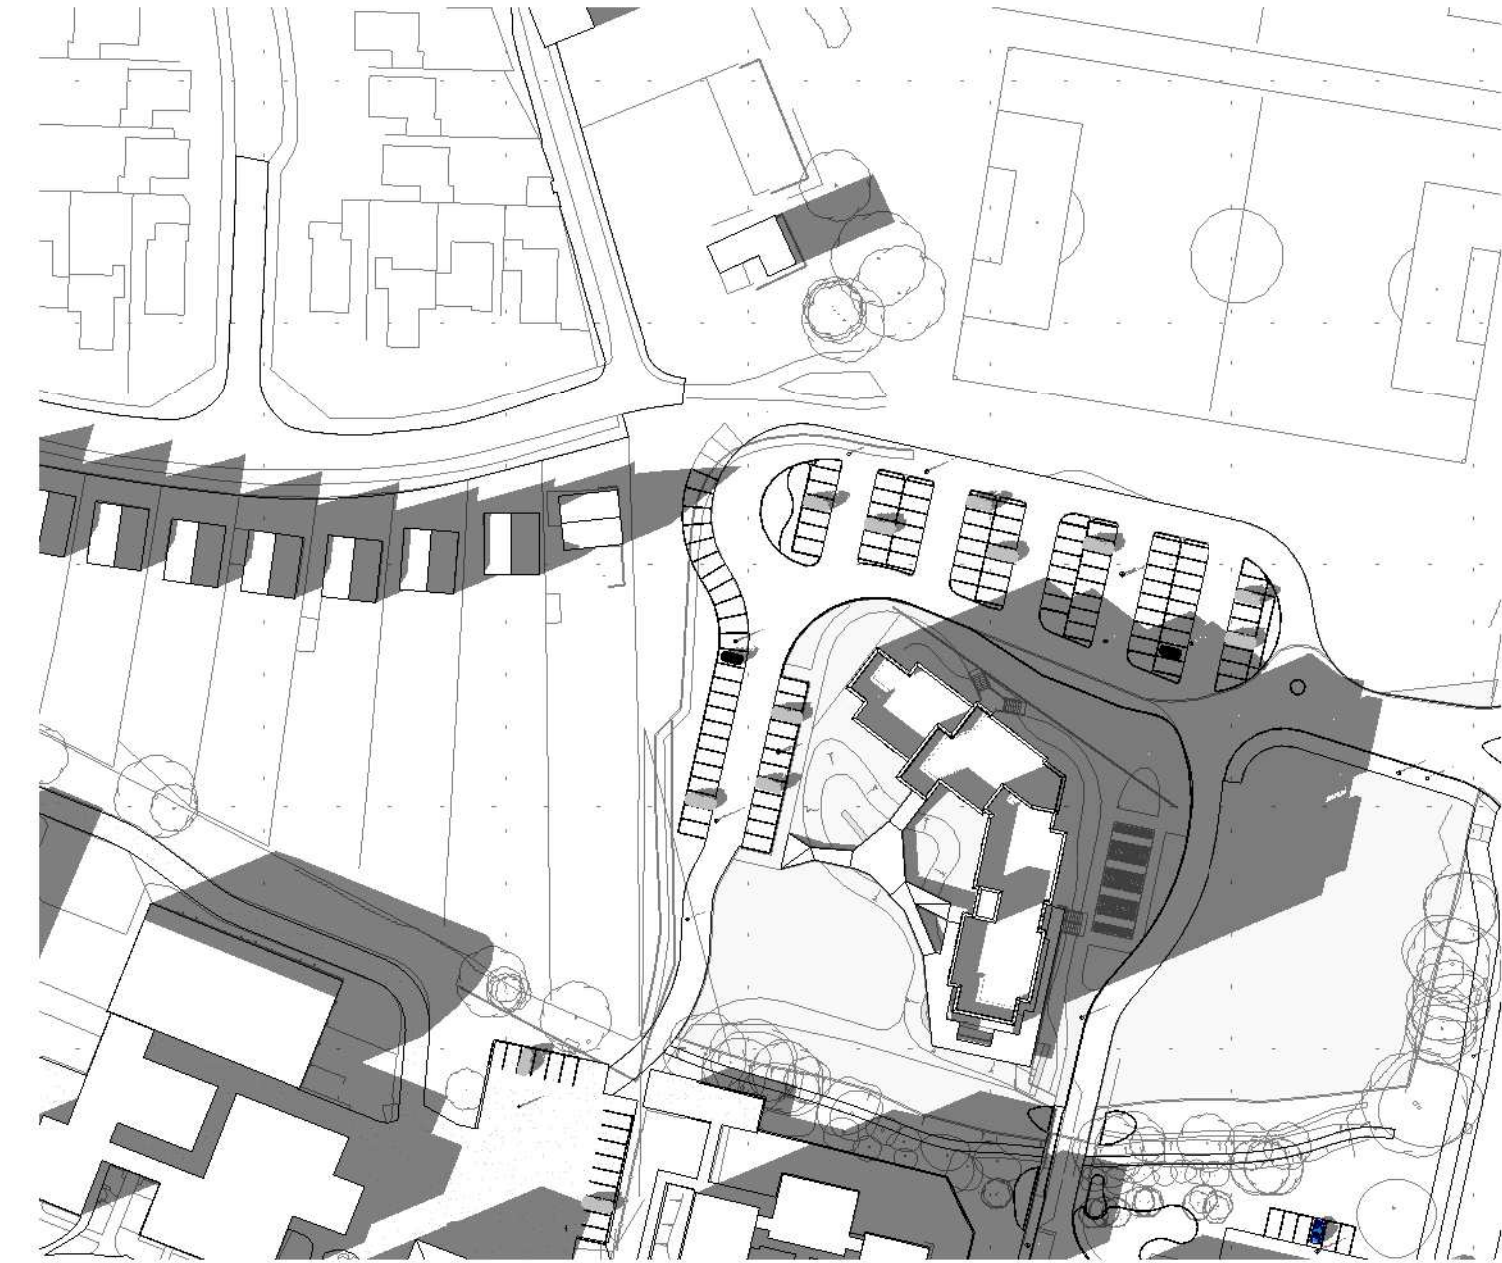

3D - January 20th 1700hrs (P)

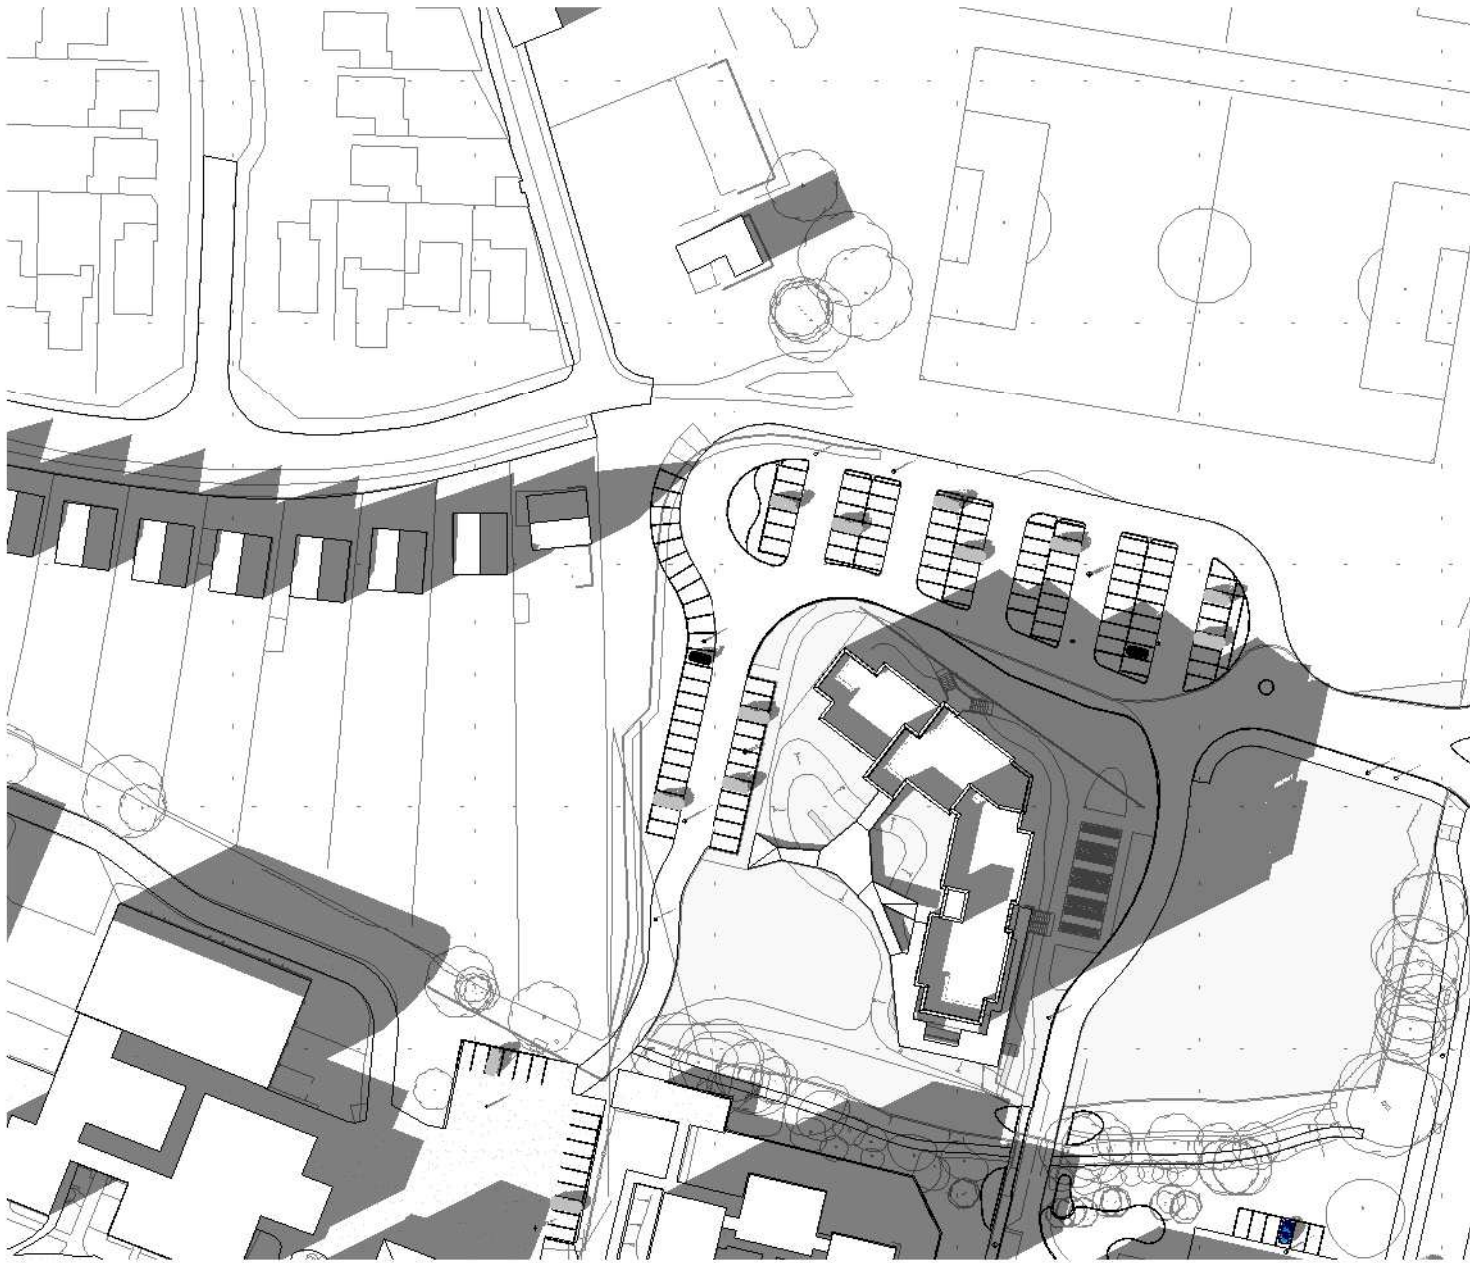

3D - March 20th 1700hrs (P)

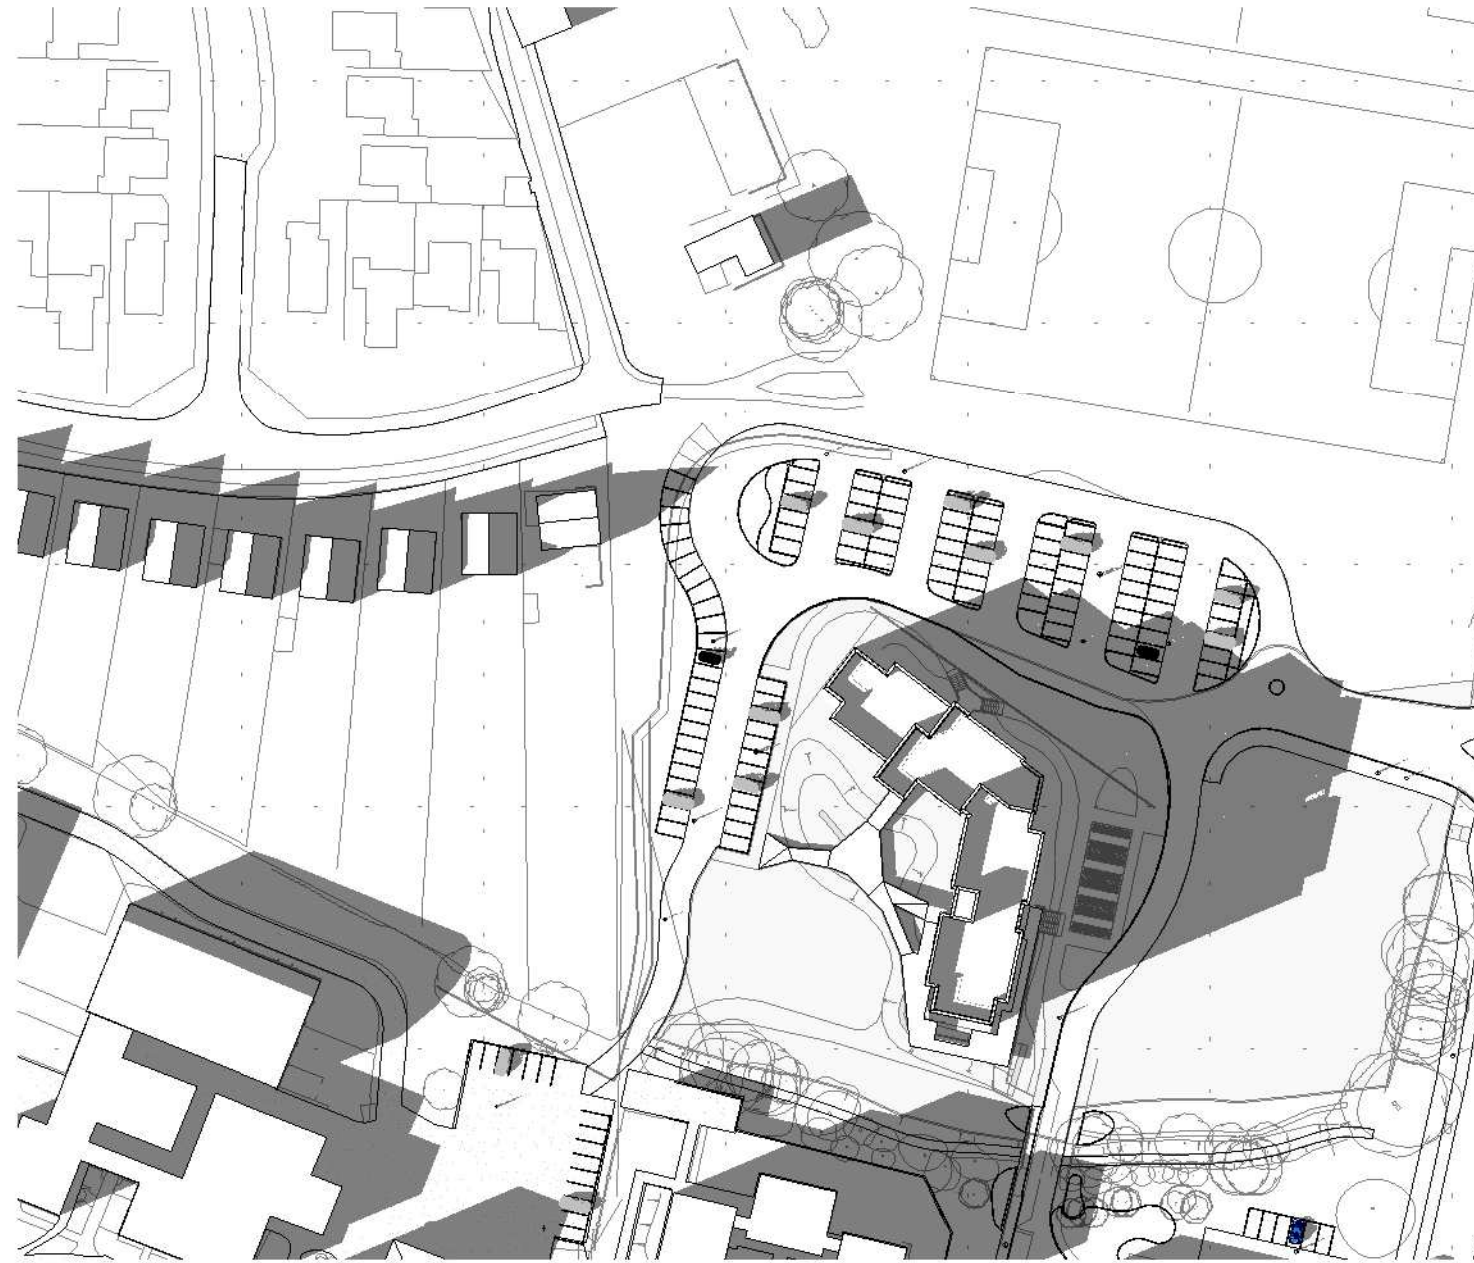

3D - September 20th 1700hrs (P)

STATUS	REV	DATE	DESCRIPTION	REVISED BY
CLIENT				DG
University of Chichester				CHECKED BY
				MSA
				ORIGINATOR NO
				151933

CONSULTANT

STRIDE TREGLOWN

www.stridetreglown.com © Stride Treglown Limited 2016

PROJECT

Tech Park Student Accommodation - Phase 1
University of Chichester
Bognor Regis
Felpham Way
PO22 8QT

DRAWING TITLE

Shadow Study based on previous scheme

SUITABILITY STATUS	SCALE
S1 : SUITABLE FOR CO-ORDINATION	@ A1
PROJECT ORIGINATOR ZONE LEVEL TYPE ROLE CLASSIFICATION NUMBER	REVISION
151933-STL-V0003	