




Section A-A Planning
1 : 100

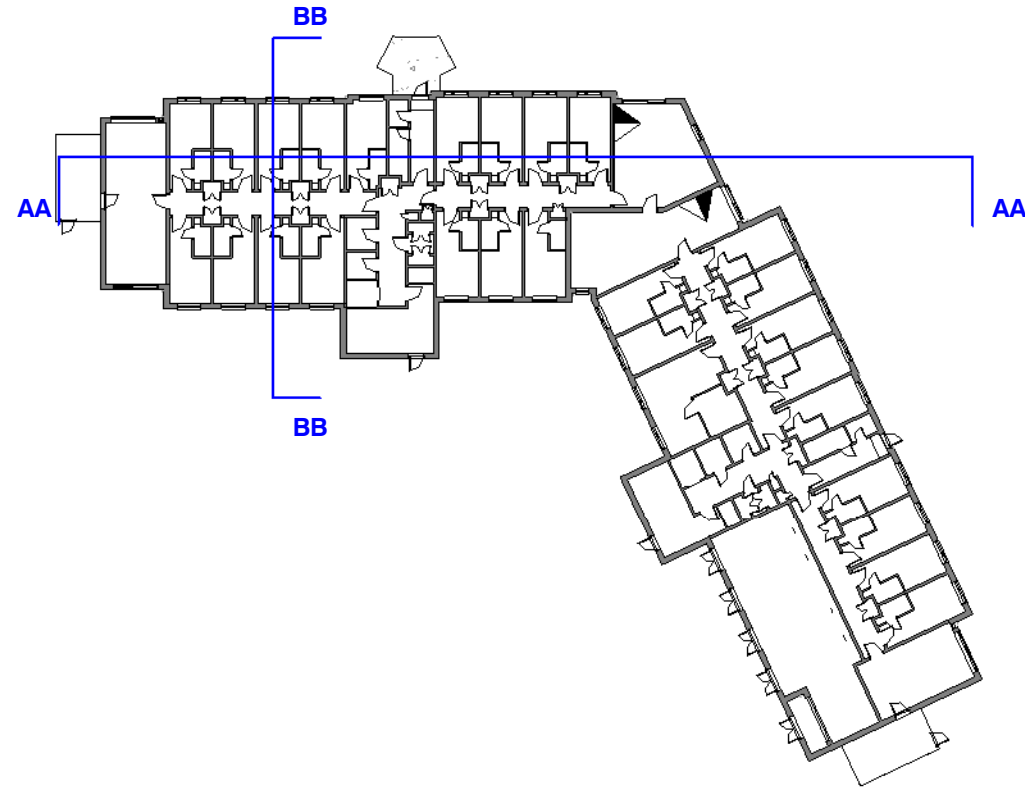

Section Sheet 1 Key Plan
1 : 500



Section B-B Planning
1 : 100

STATUS	REV	DATE	DESCRIPTION	REVISD BY
CLIENT				DG
University of Chichester				
CHECKED BY				MSA
ORIGINATOR NO				151933

CONSULTANT
STRIDE TREGLOWN
www.stridetreglow.com © Stride Treglow Limited 2016

PROJECT
Tech Park Student Accommodation - Phase One
University of Chichester
Bognor Regis
Felpham Way
PO22 8QT

DRAWING TITLE
Sections - Sheet 1

SUITABILITY STATUS PL : PLANNING	SCALE As indicated @ A1
-------------------------------------	----------------------------

PROJECT ORIGINATOR ZONE LEVEL TYPE ROLE CLASSIFICATION NUMBER	REVISION
151933-STL-XX-ZZ-DR-A-ZZZZ-03001	