Responsibility is not accepted for errors made by others in scaling from this drawing.
All construction information should be taken from figured dimensions only.

0mm 50mm 100mm

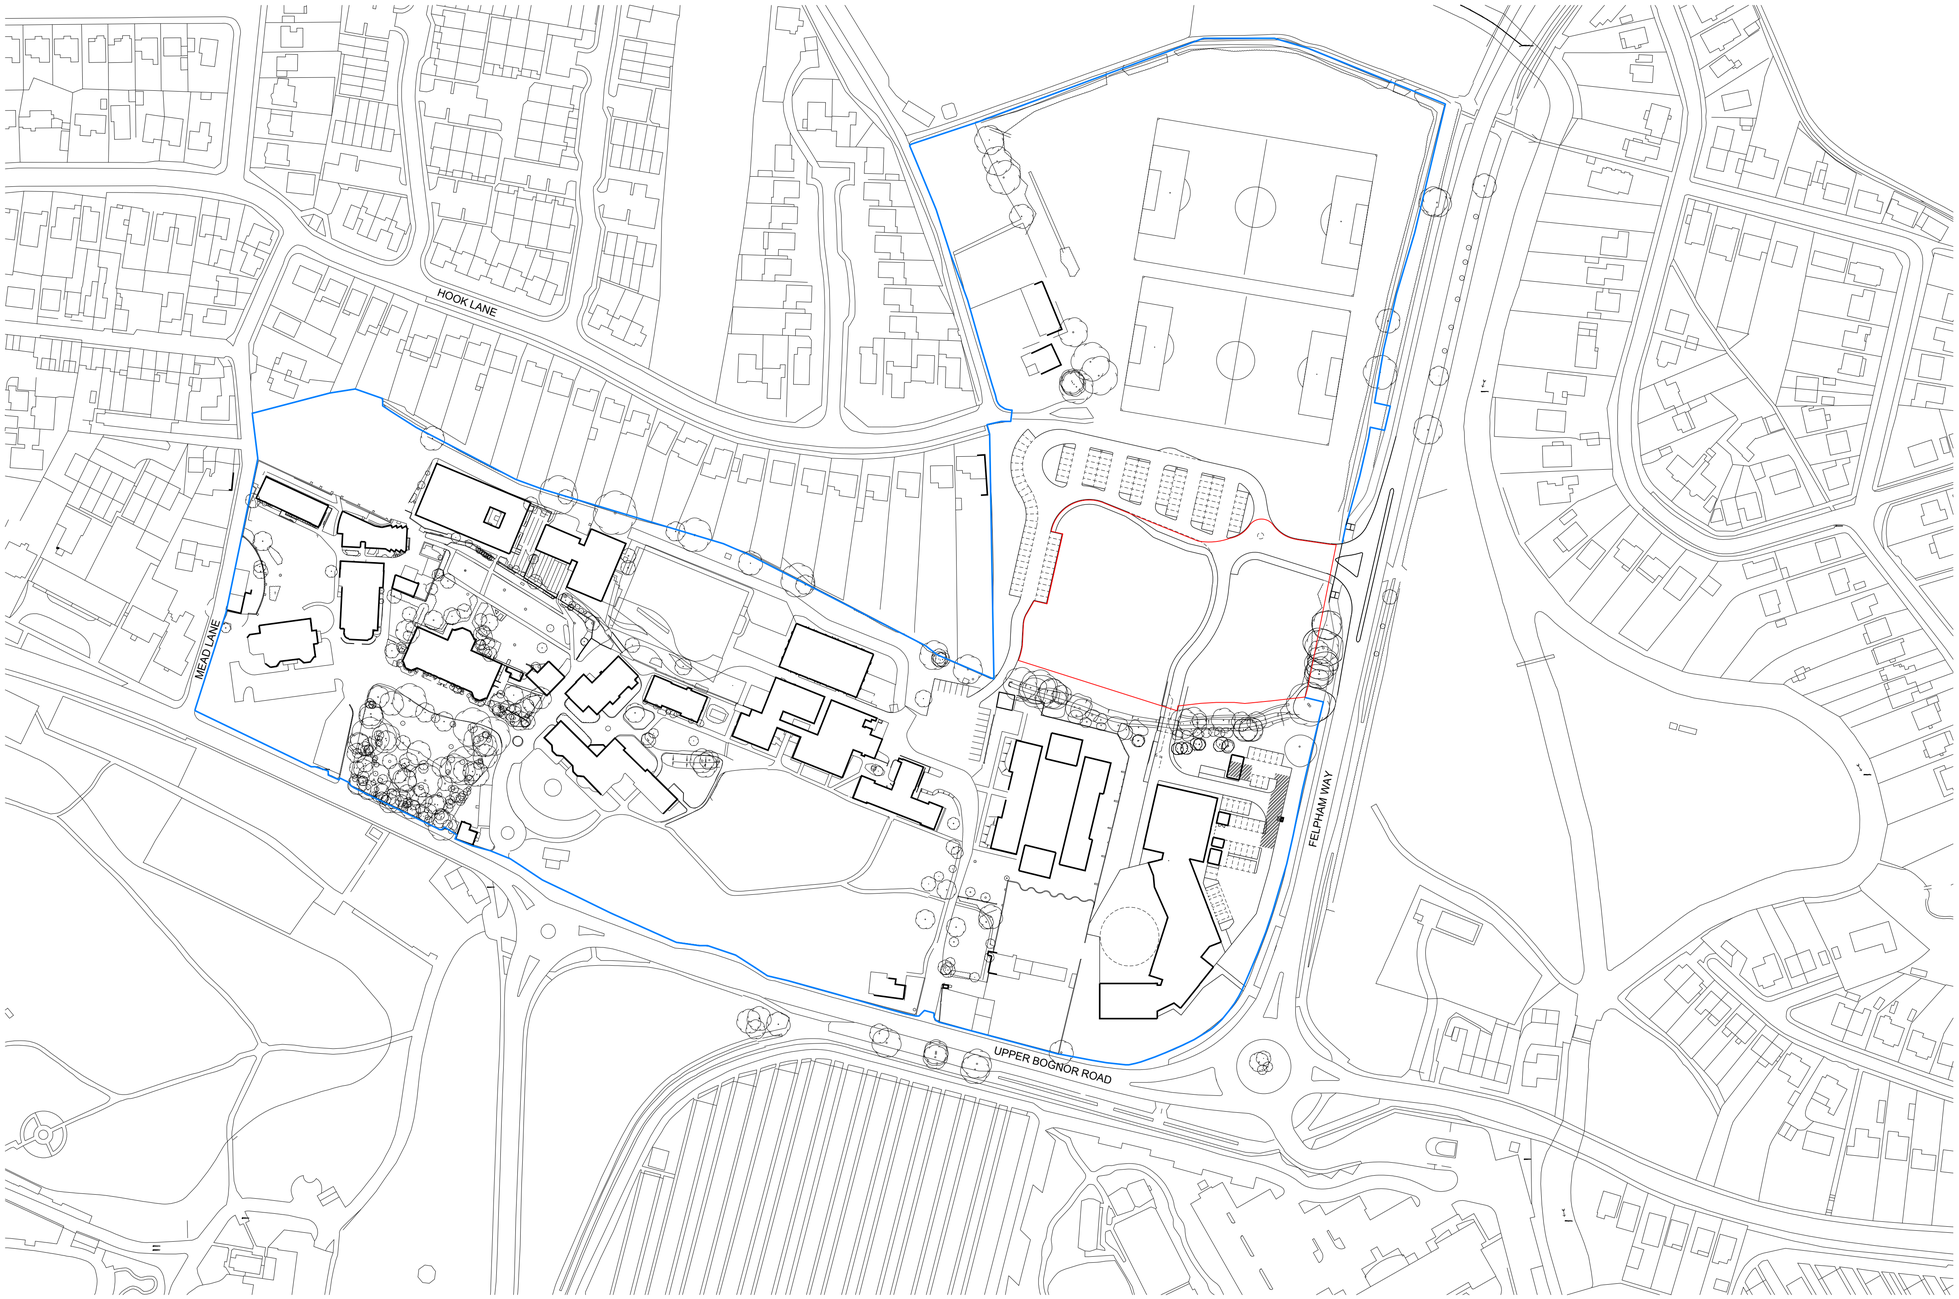

N

0m 12.5m 25m 62.5m 125m

Scale 1:1250

STATUS	REV	DATE	DESCRIPTION
PL	P01	23/11/2018	PLANNING SUBMISSION

CLIENT
University of Chichester

REVISED BY
DG

CHECKED BY
MSA

ORIGINATOR NO
151933

CONSULTANT
STRIDE TREGLOWN
www.stridetreglown.com

© Stride Treglown Limited 2016

PROJECT
Site Location Plan

DRAWING TITLE
Red Line Plan

SUITABILITY STATUS
PL PLANNING

SCALE
1:1250@A1

PROJECT | ORIGINATOR | ZONE | LEVEL | TYPE | ROLE | CLASSIFICATION | NUMBER
151933-AP_001

REVISION
P01