




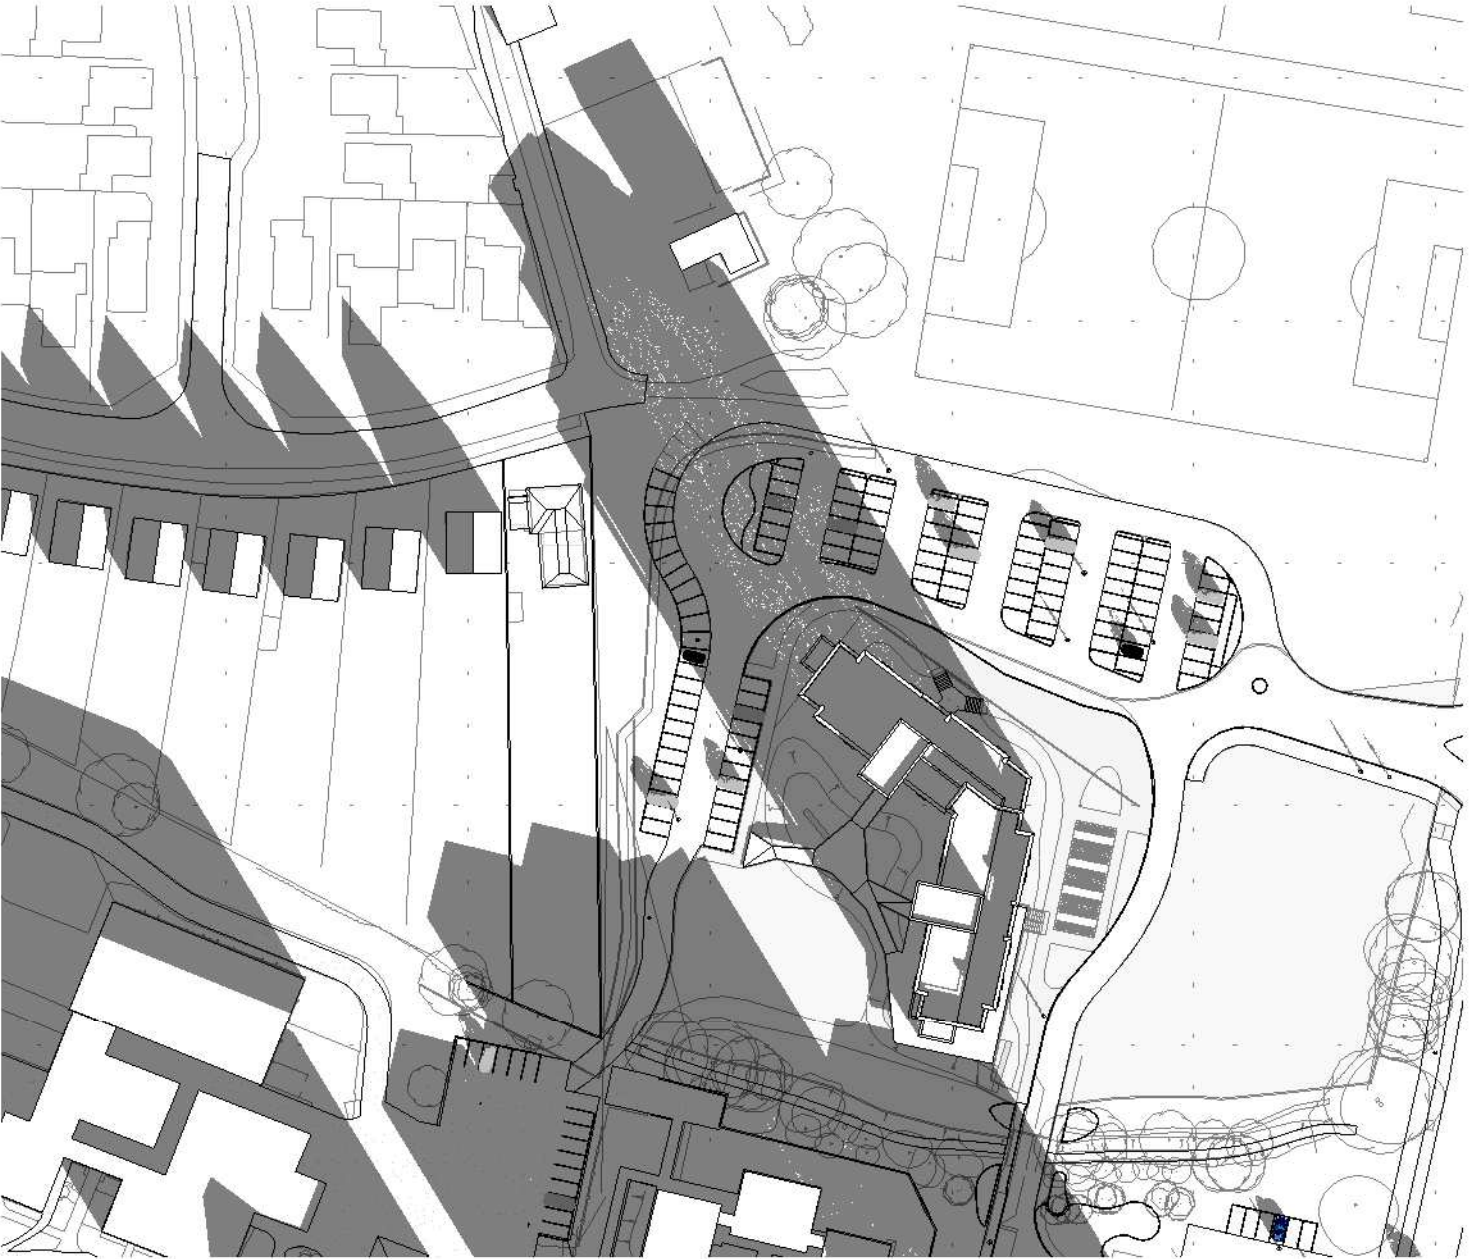


Current Scheme (6655) - December 20th 1044hrs

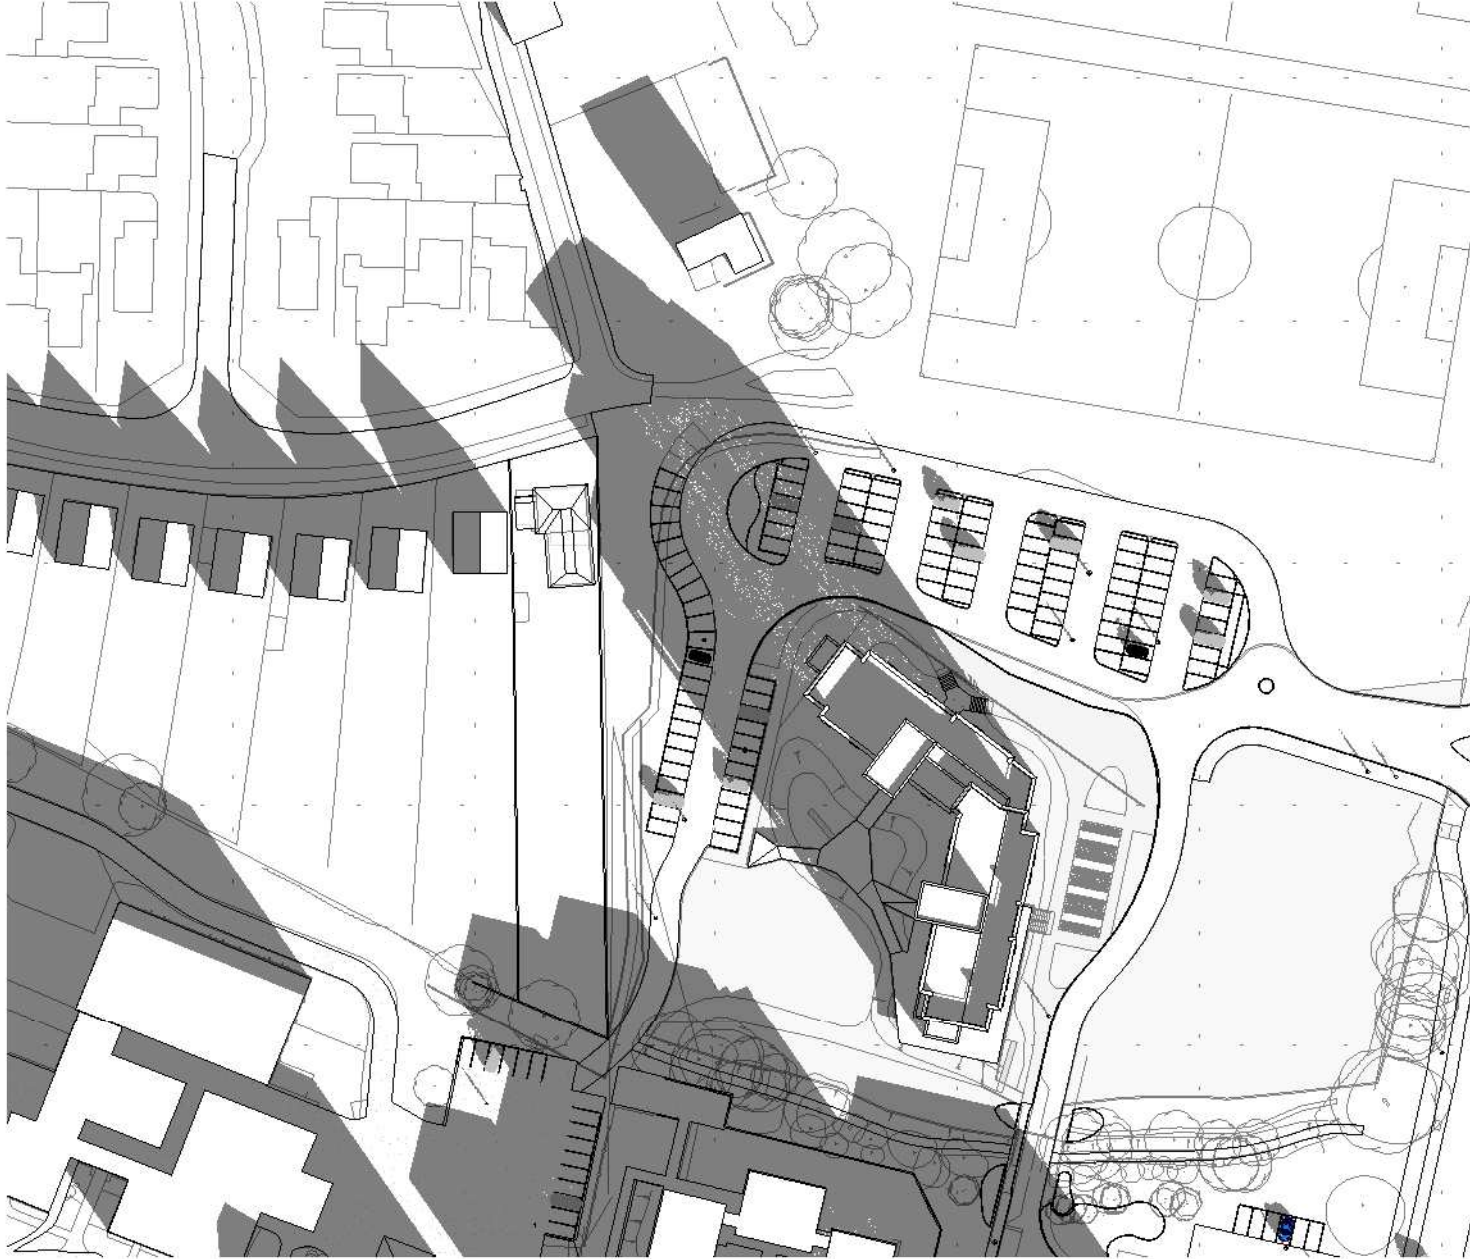


Current Scheme (6655) - January 20th 1048hrs

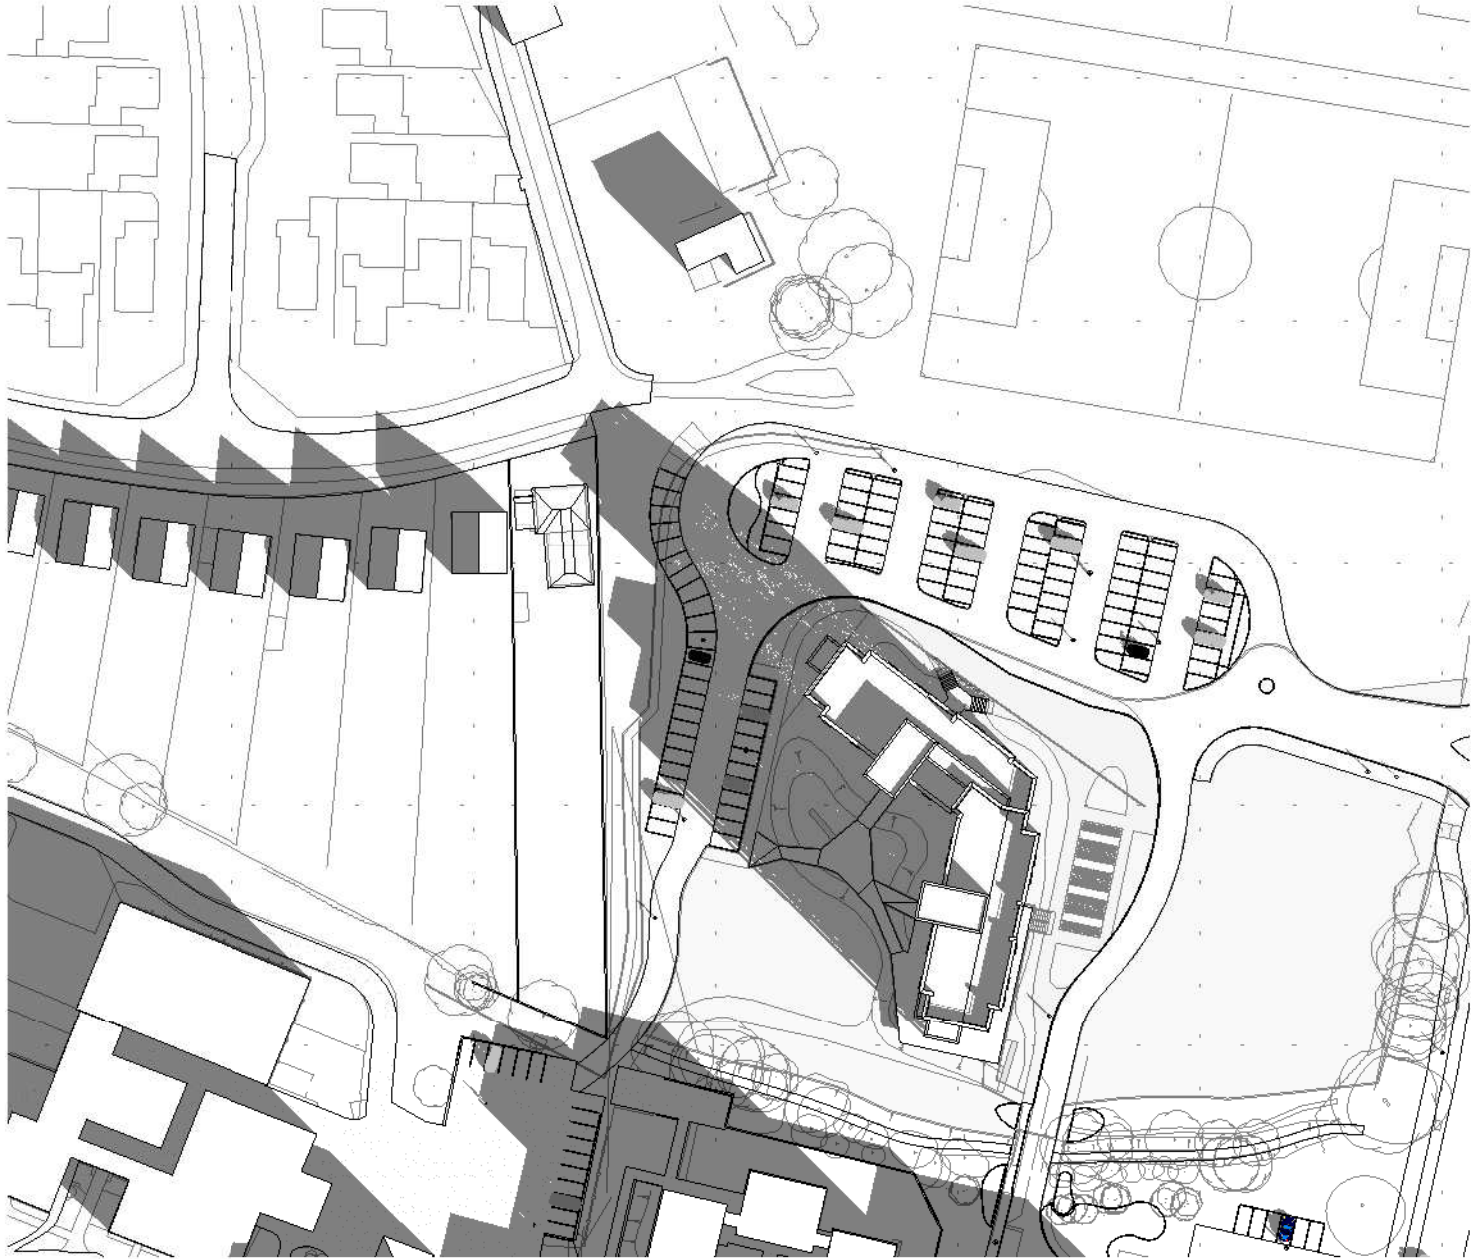

Current Scheme (6655) - February 20th 1021hrs

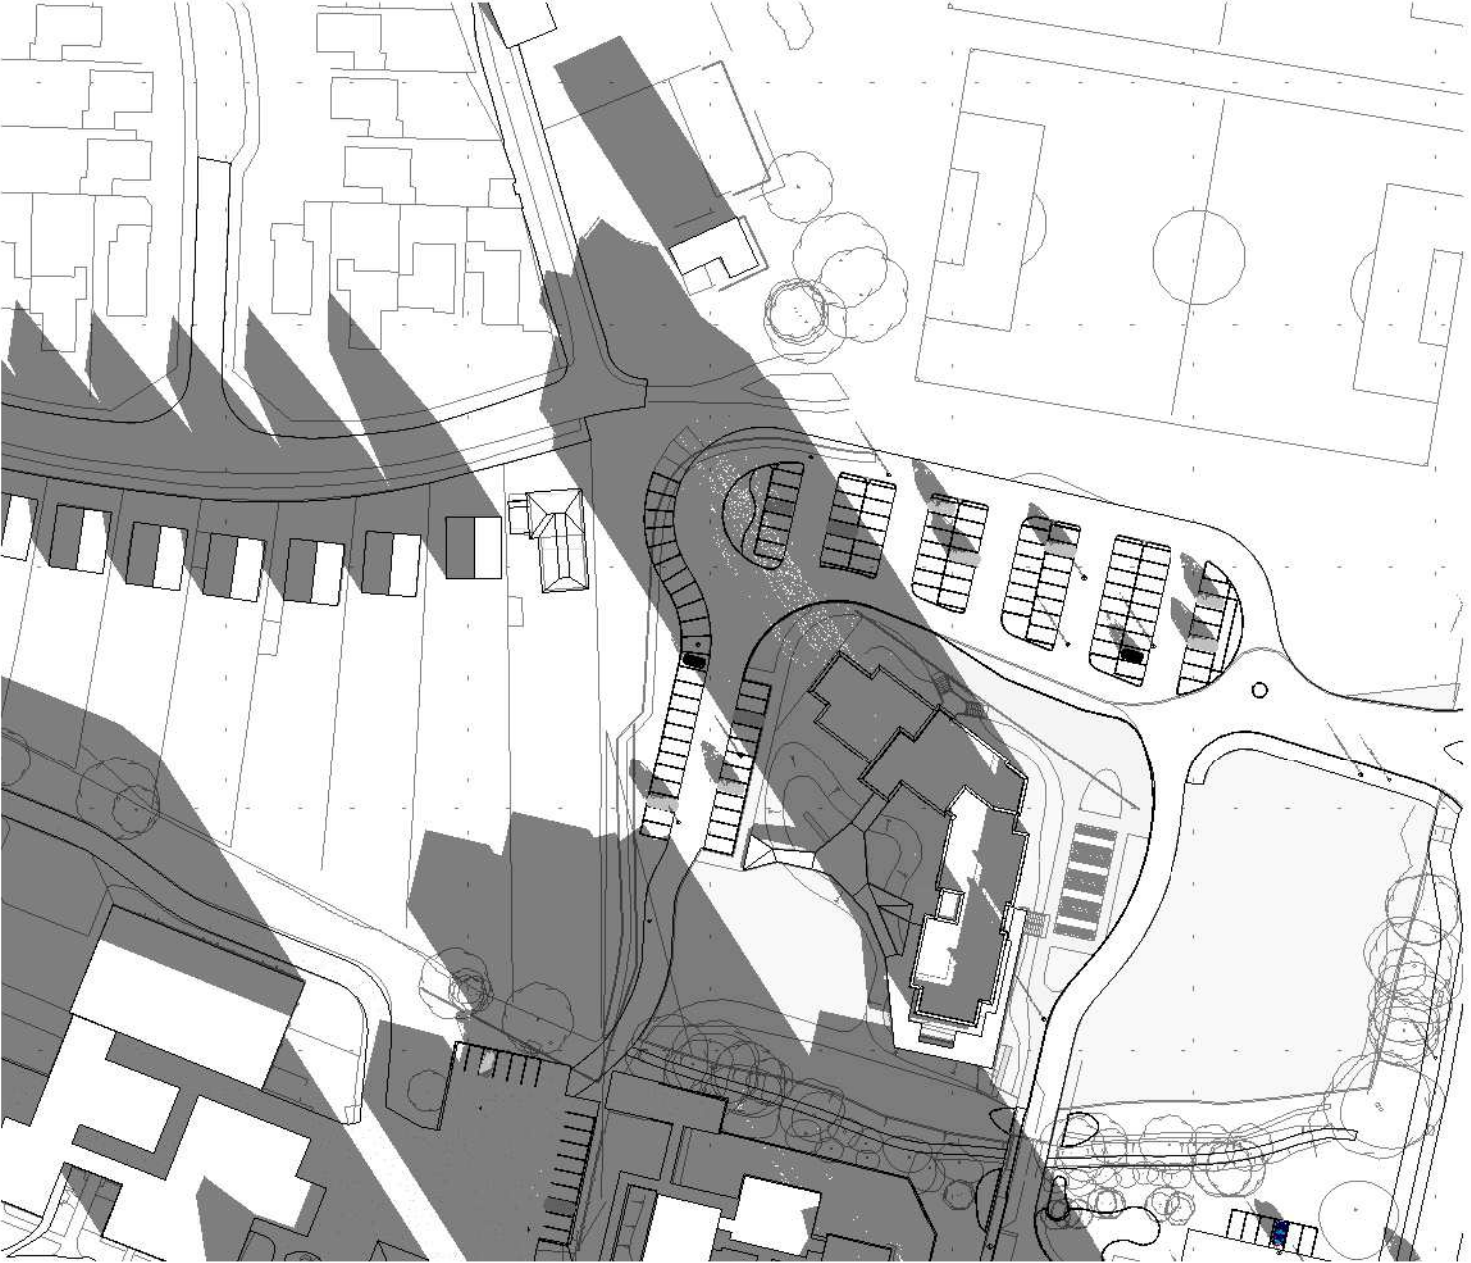

Approved Scheme (6643) - December 20th 1038hrs

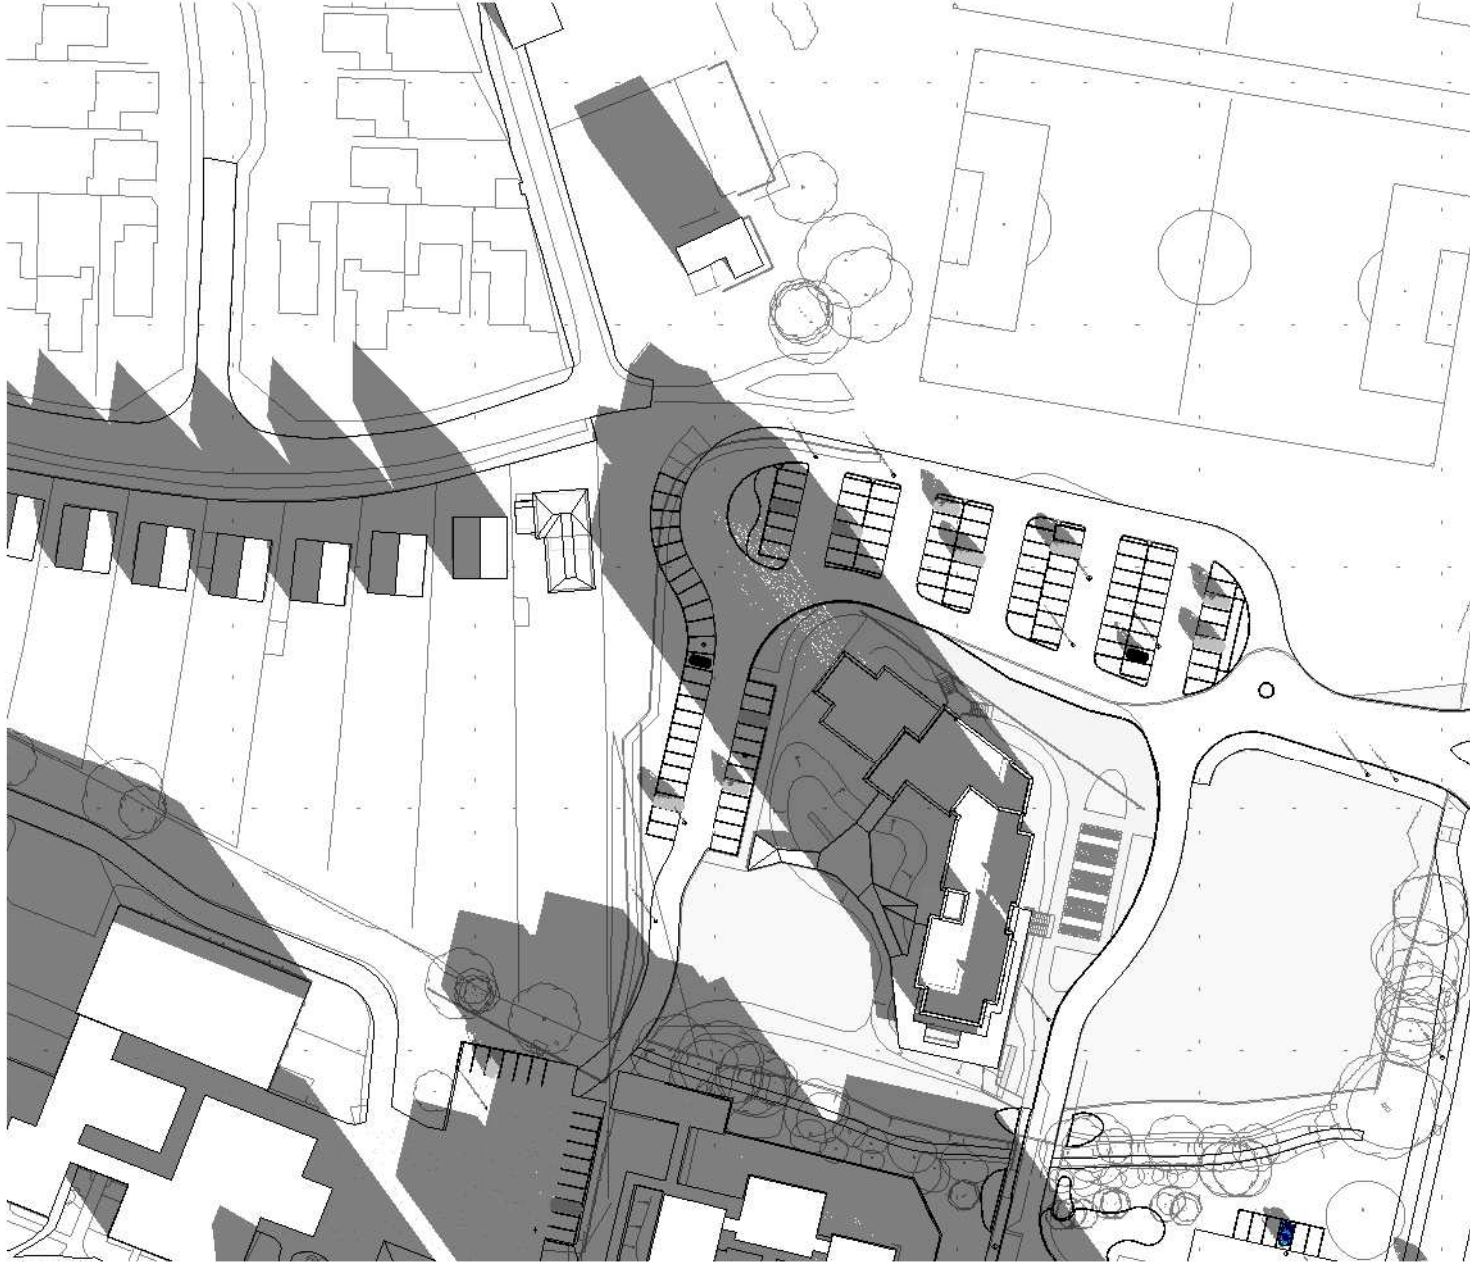

Approved Scheme (6643) - January 20th 1043hrs



Approved Scheme (6643) - February 20th 1002hrs

PL	P01	09/04/2019	First Issue	
STATUS	REV	DATE	DESCRIPTION	REVISED BY
CLIENT				MSA
University of Chichester				CHECKED BY
				JP
				ORIGINATOR NO
				151933

CONSULTANT

STRIDE TREGLOWN

www.stridetreglown.com © Stride Treglown Limited 2016

PROJECT

Tech Park Student Accommodation - Phase 1
University of Chichester
Bognor Regis
Felpham Way
PO22 8QT

DRAWING TITLE

Shadow Study 2 - Current & Approved Scheme Comparison

SUITABILITY STATUS	SCALE
PL : PLANNING	@ A1
PROJECT ORIGINATOR ZONE LEVEL TYPE ROLE CLASSIFICATION NUMBER	REVISION
151933-STL-00-ZZ-DR-A-ZZZZ-V0003	P01