
ARUN DISTRICT COUNCIL:BR/312/06/ 10/10/2006

ARUN DISTRICT COUNCIL
No. BR 312 06
RECEIVED 10.10.06.

105 Marshall Avenue Bognor Regis

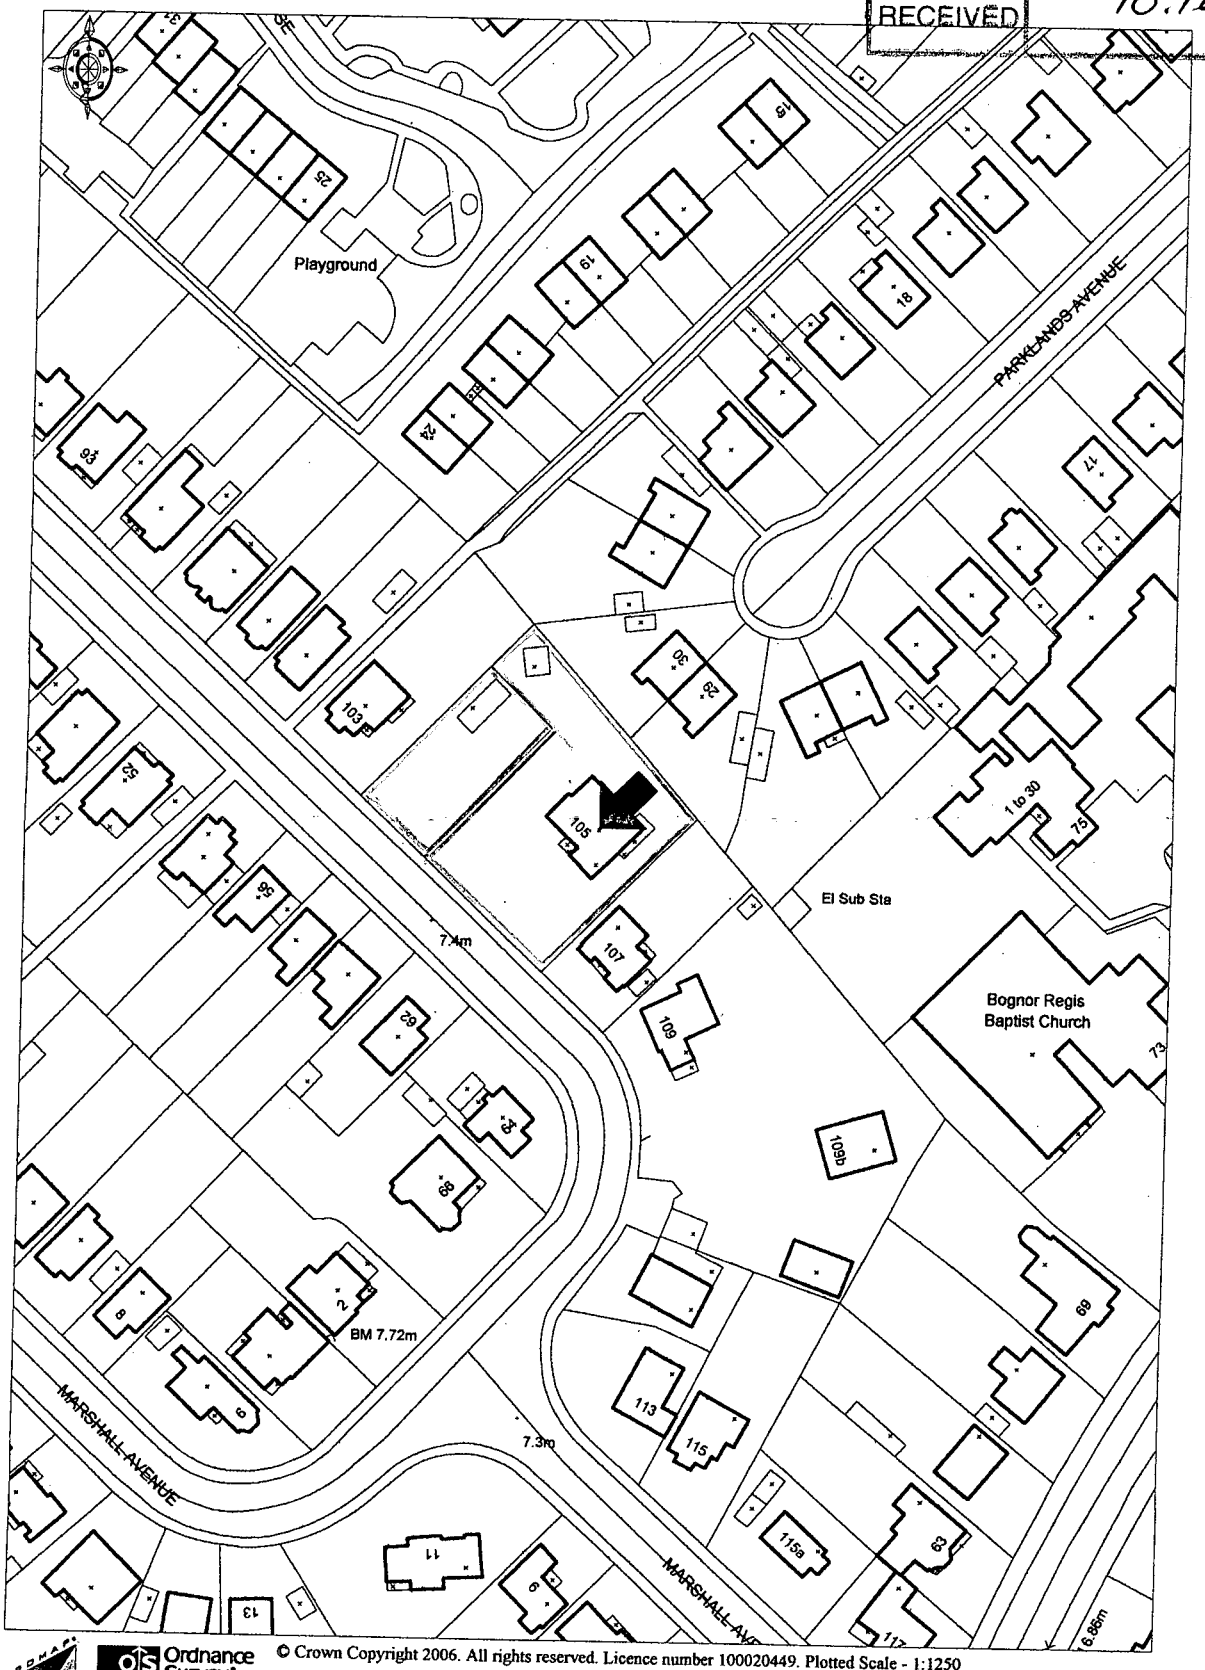

© Crown Copyright 2006. All rights reserved. Licence number 100020449. Plotted Scale - 1:1250

This map was created with Promap