




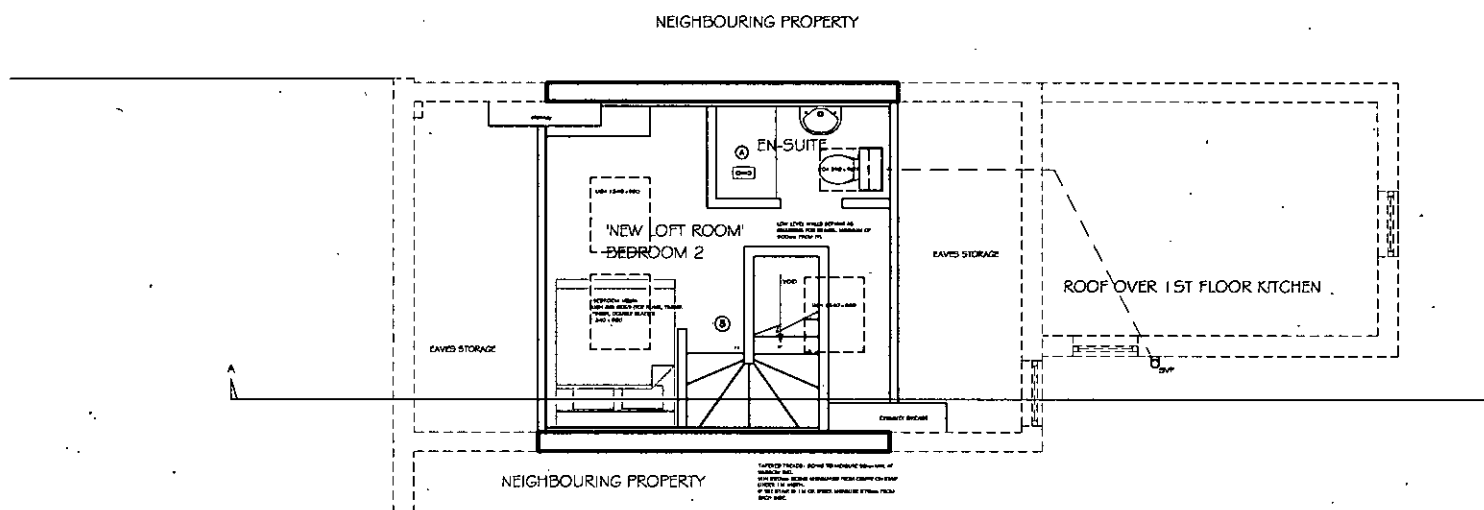

EXISTING 2ND FLOOR

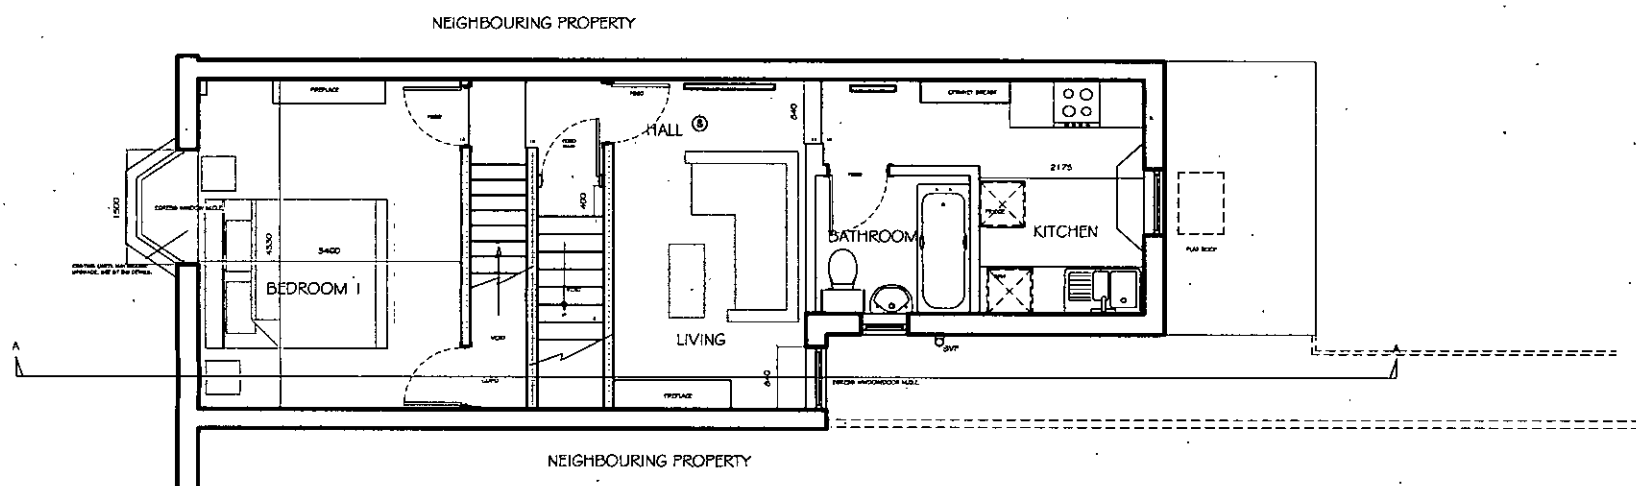

EXISTING 1ST FLOOR

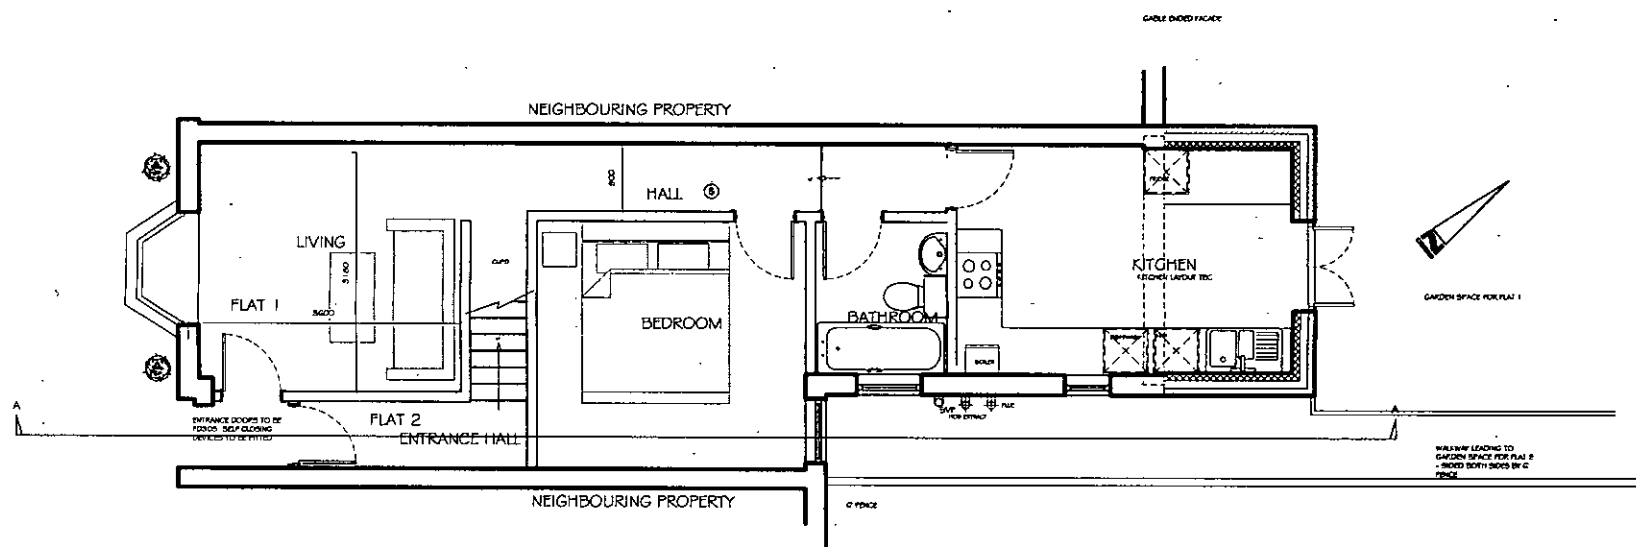

EXISTING GROUND FLOOR

			
10 Barton Way, Bracklesham Bay, Chichester, PO20 8PX TEL: 07792 379302			
NAME/LOCATION: Sismo Sutton 66 Essex Road Bognor Regis PO21 2BY		DRAWING: Existing plan/survey	
Date: December 2012		Drawn By: Rud	
Drawing No: RDO03001		Scale: 1:100 @ A3	