



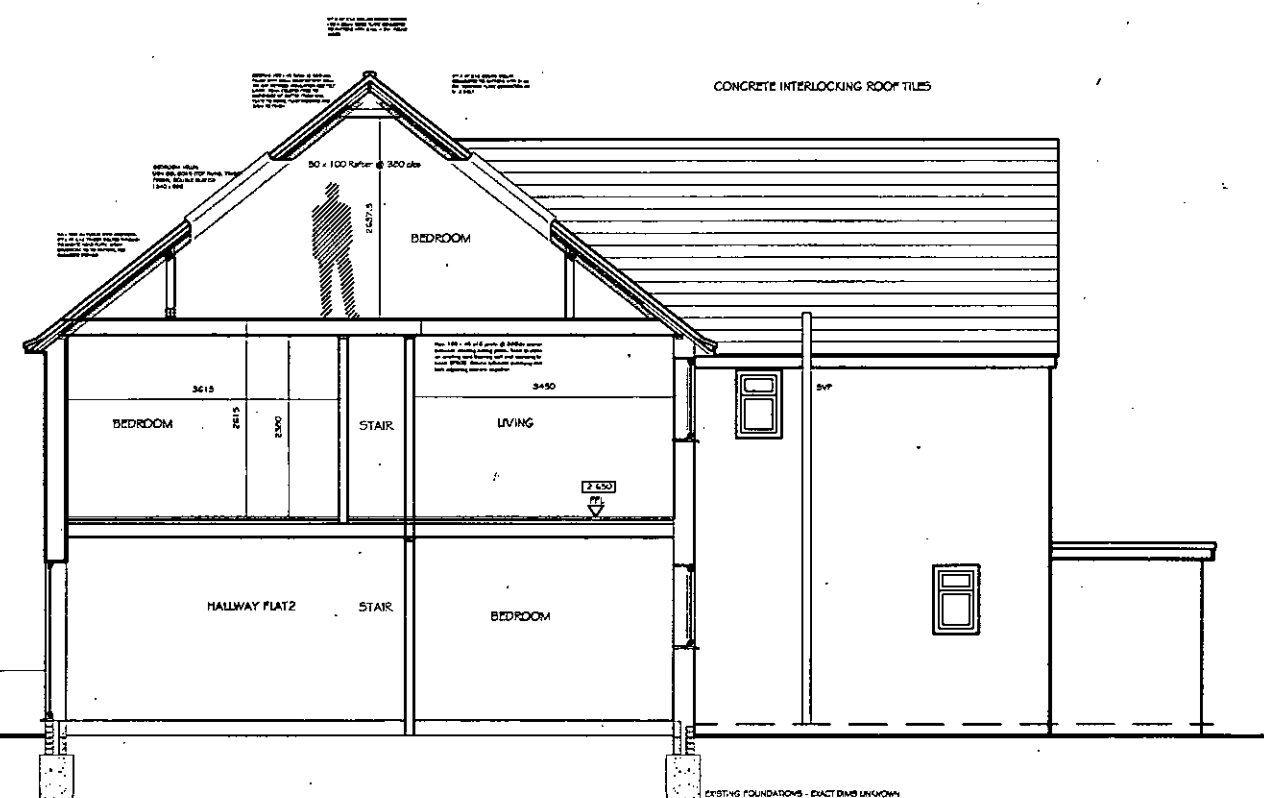

EXISTING SECTIONAL SIDE/SE ELEVATION



REAR/ NE ELEVATION

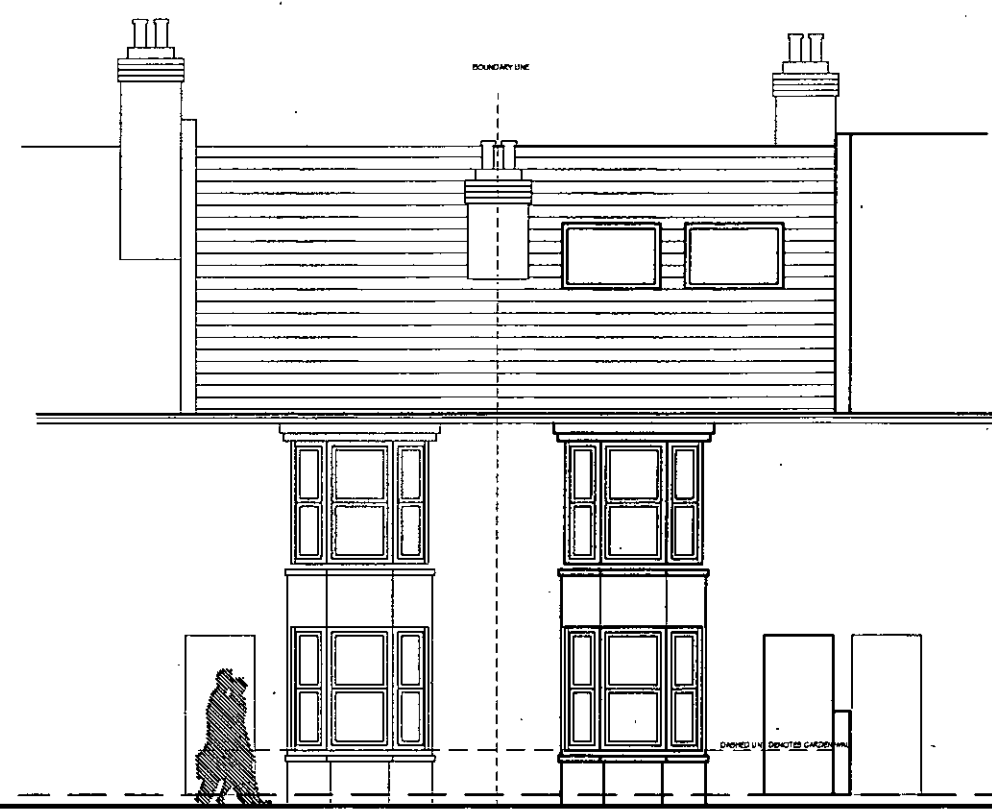

FRONT/ SW ELEVATION - (remains unchanged)

			
10 Barton Way, Bracklesham Bay, Chichester, PO20 8PX TEL: 07792 379302			
Location: Seamo Sutton 66 Essex Road Bognor Regis PO21 2BY		Drawing: Existing Elevations	
Date: December 2012		Drawn by: Rick	
Drawing No: RD003Q02		Scale: 1:100 @ A3	