
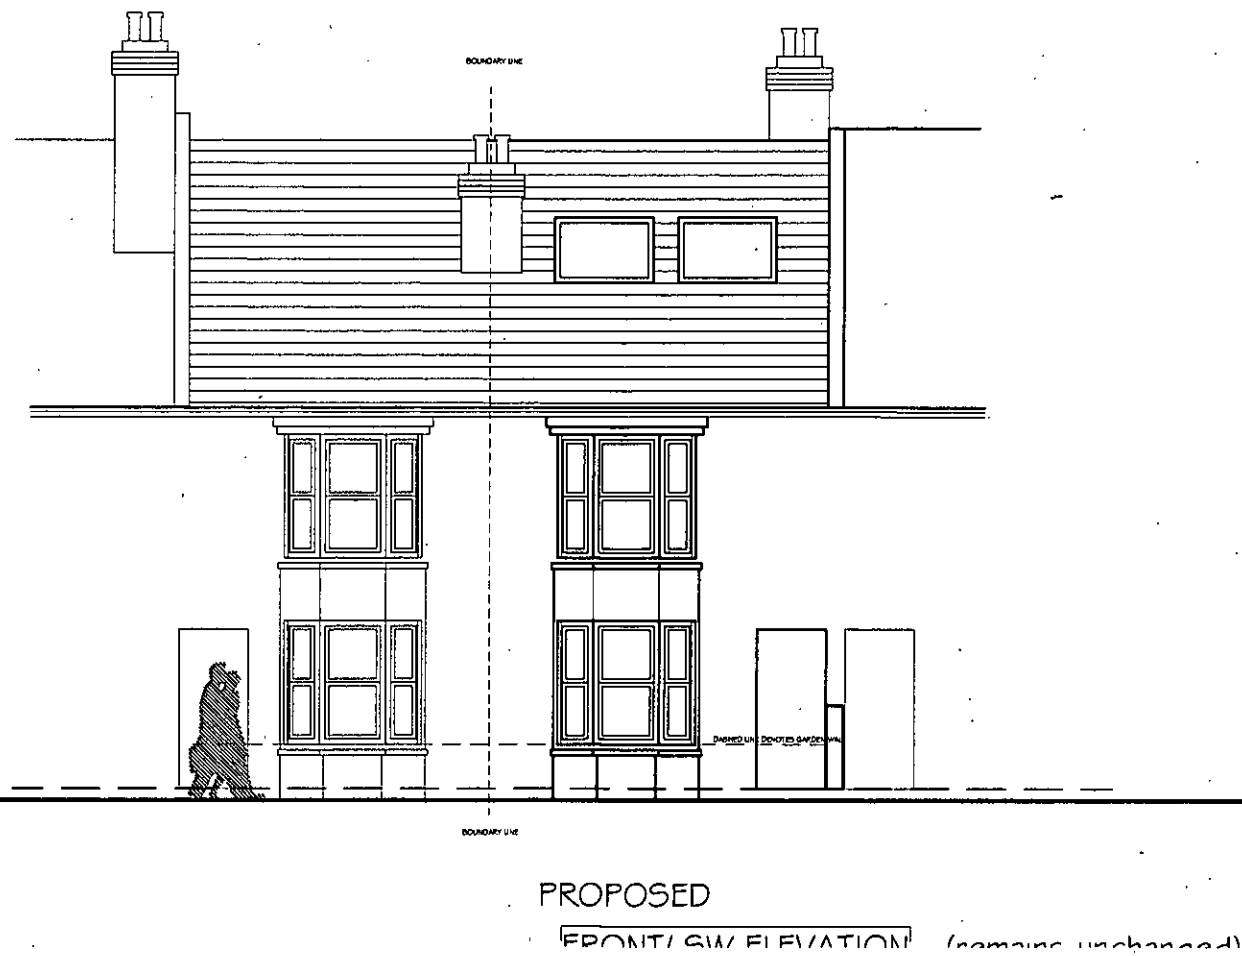
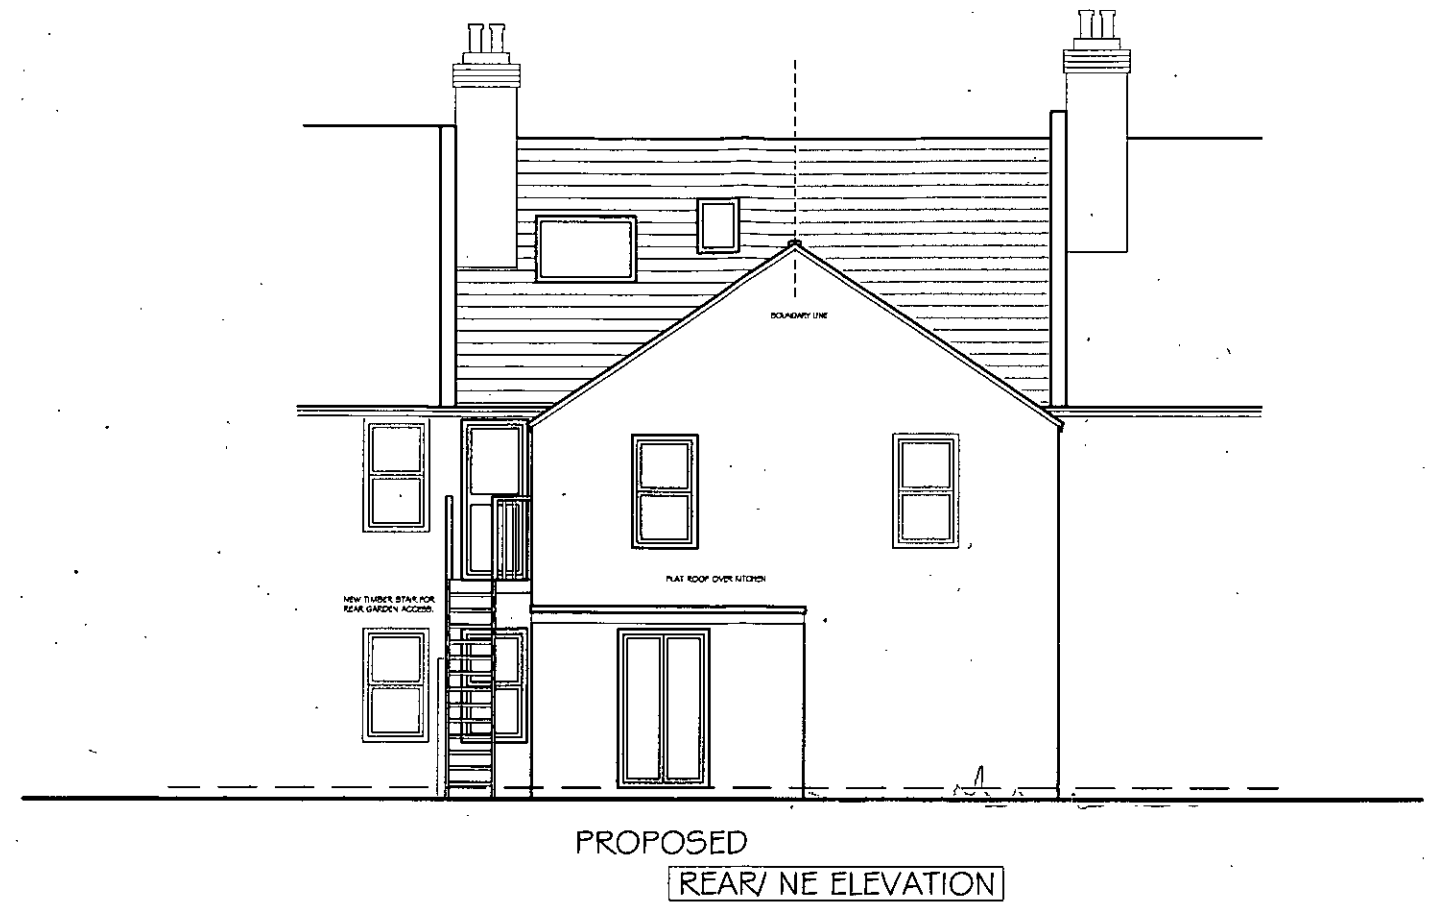


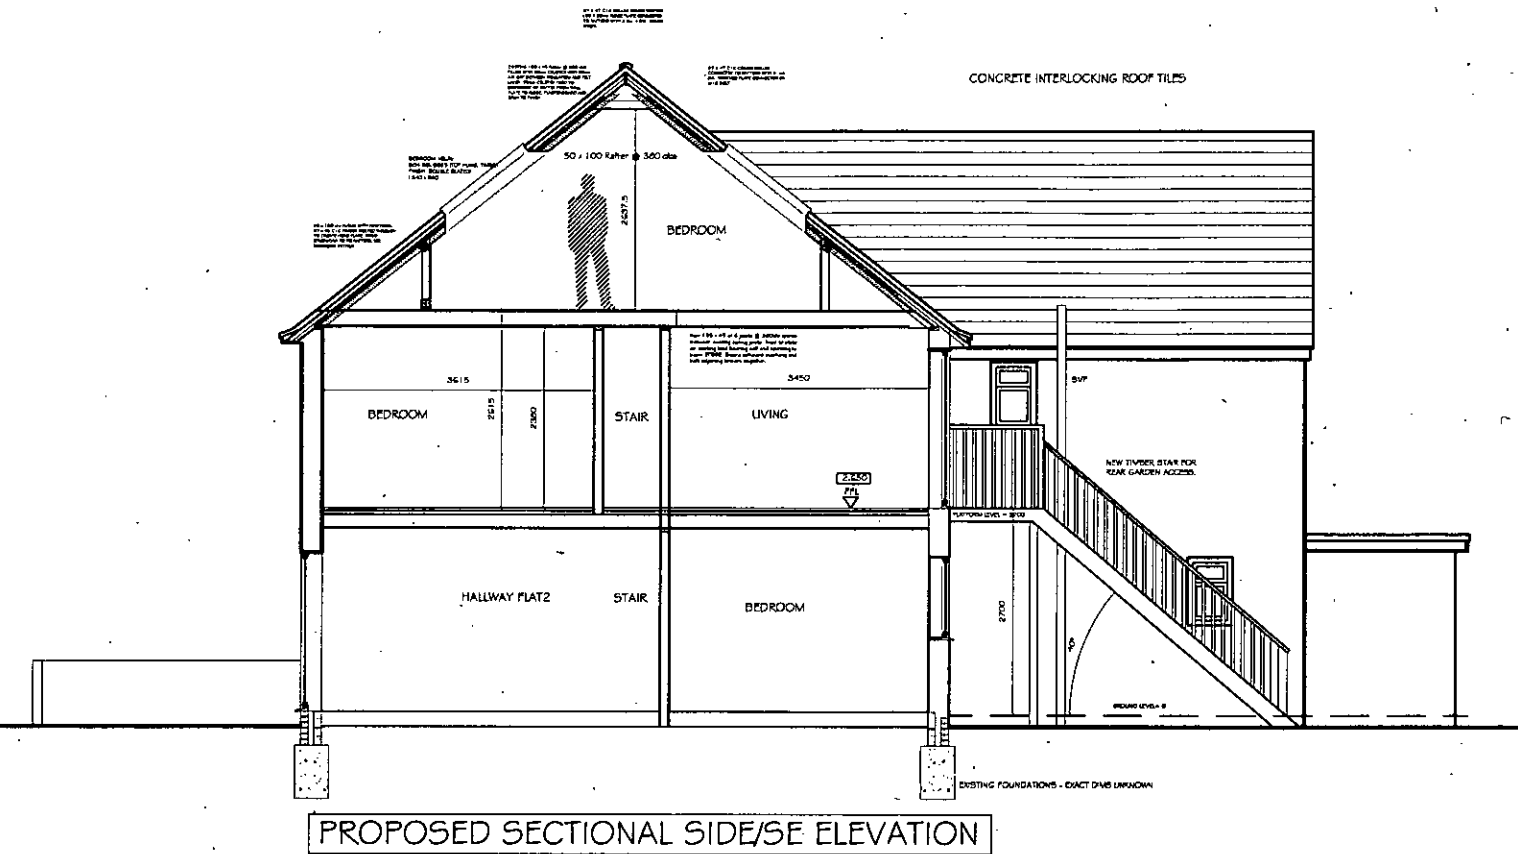

10 Barton Way, Bracklesham Bay, Chichester, PO20 8PX TEL: 07792 379302			
LOCATION Seamo Sutton 66 Essex Road Bognor Regis PO21 2BY		DRAWING Proposed Elevations	
Date December 2012		Drawn By Rudi	
Drawing No RD003Q04		Scale 1:100 @ A3	