




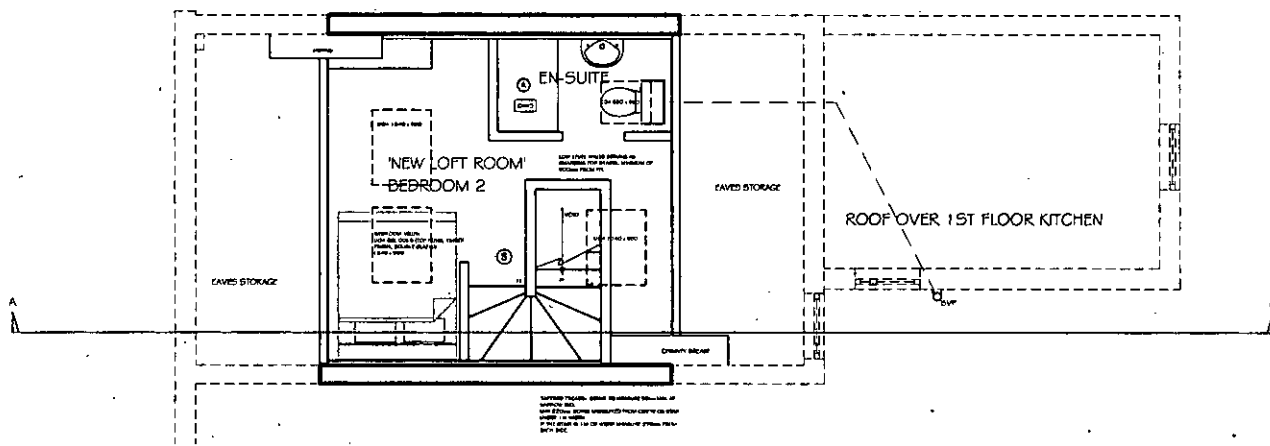

PROPOSED 2ND FLOOR - unchanged

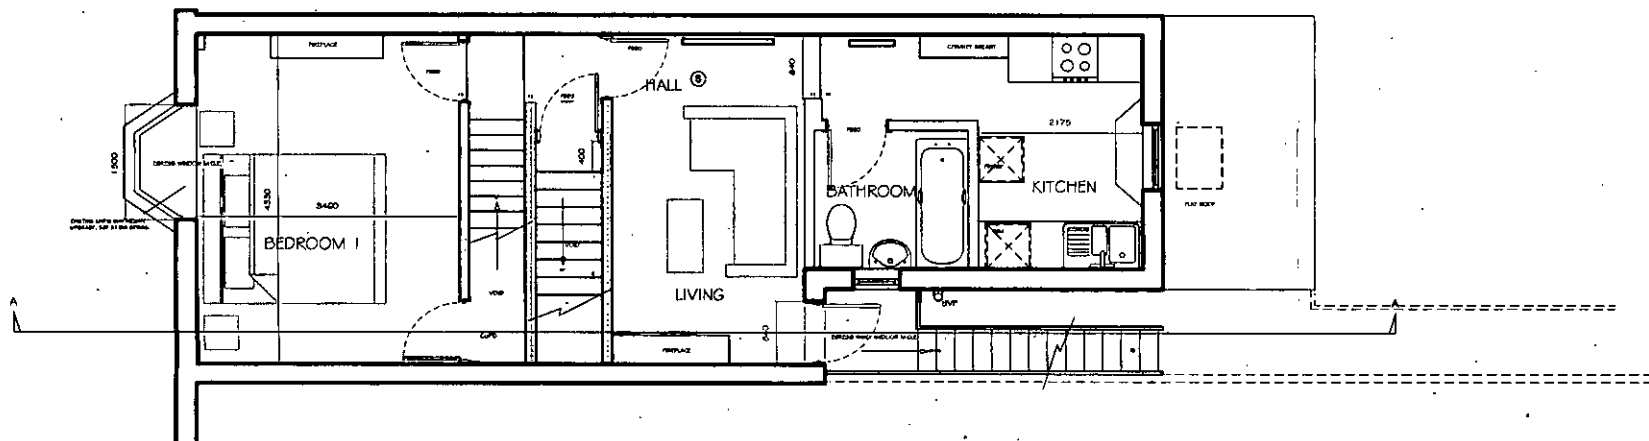

PROPOSED 1ST FLOOR

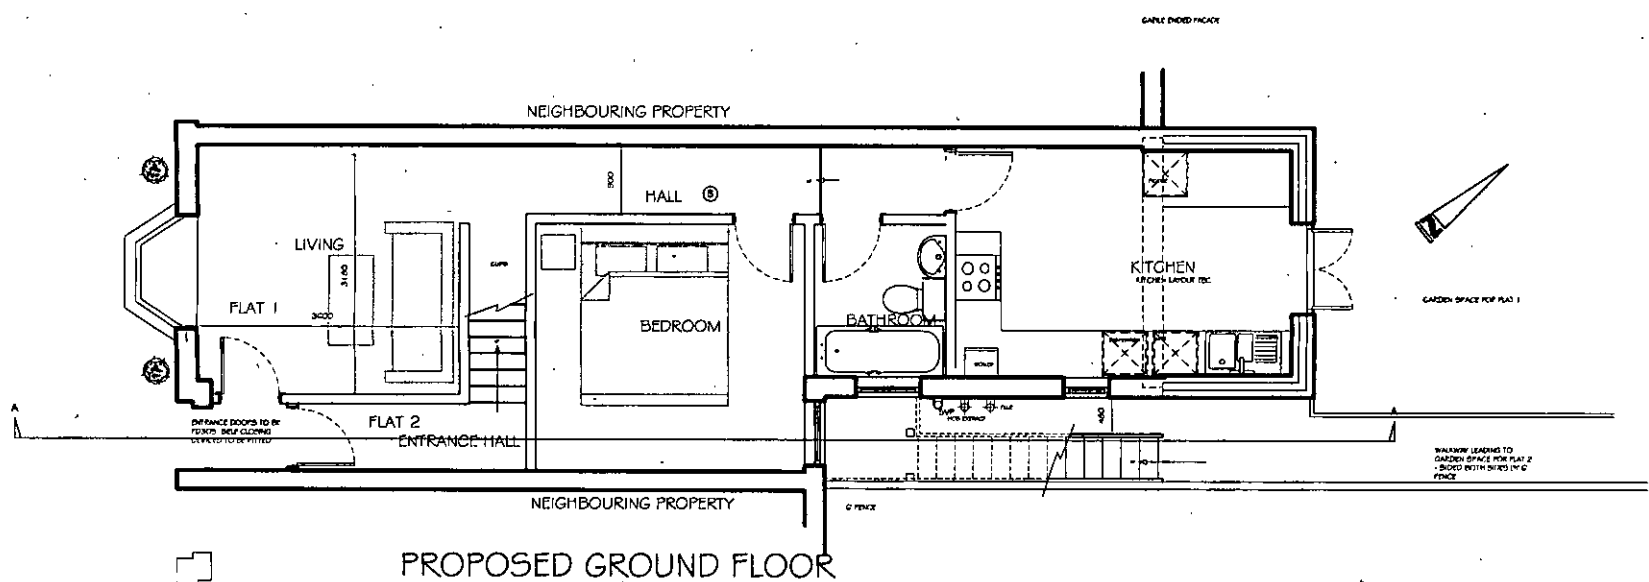

PROPOSED GROUND FLOOR

|                                                                        |                   |
|------------------------------------------------------------------------|-------------------|
|                                                                        |                   |
| 10 Barton Way, Bracklesham Bay, Chichester, PO20 6PX TEL: 07792 379302 |                   |
| Location: Seamo Sutton<br>66 Essex Road<br>Bognor Regis PO21 2BY       | Proposed Plans    |
| Date: December 2012                                                    | Drawn By: Rudra   |
| Drawing No: RD003Q05                                                   | Scale: 1:100 @ A3 |