


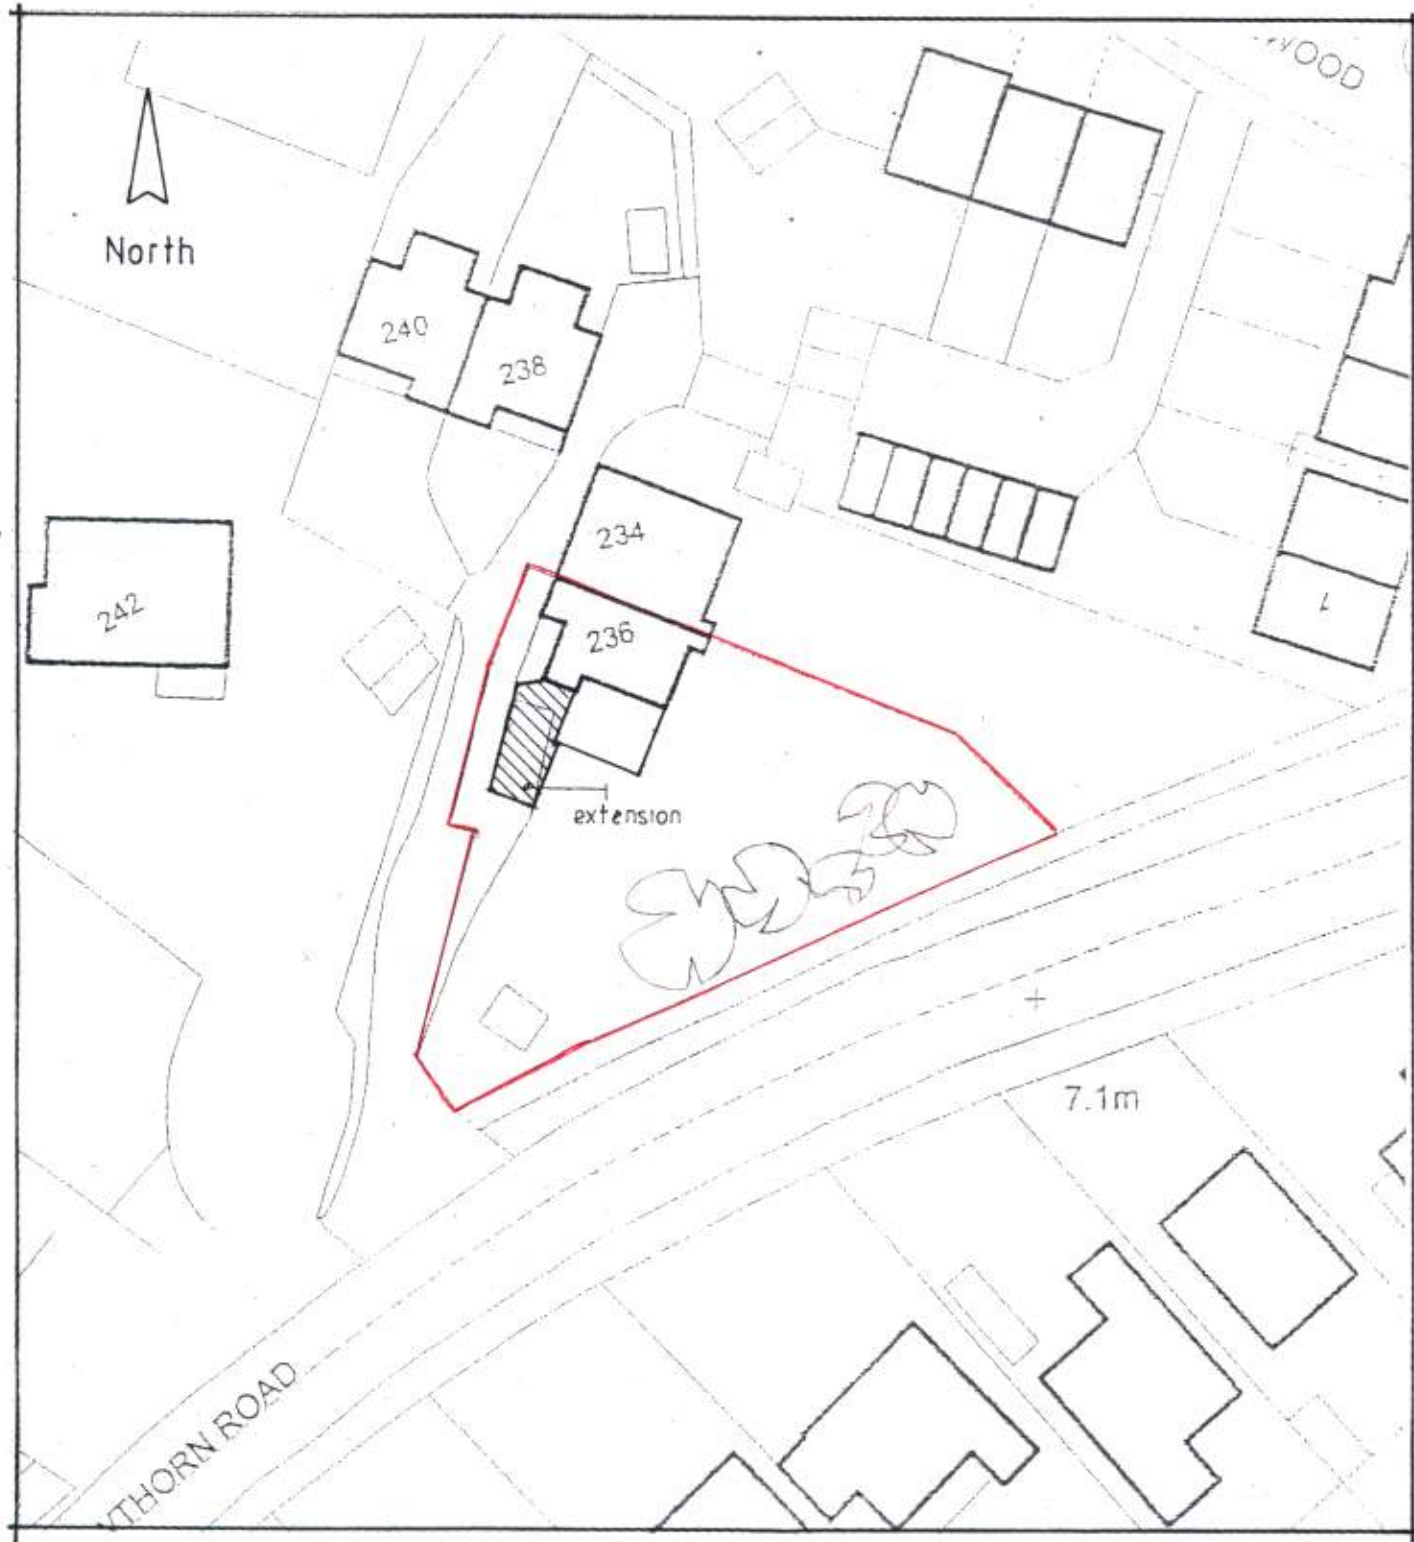

Site and Block Plan

236 Hawthorn Road
Bognor Regis
West Sussex
PO21 2UP

Proposed Extension

Site and Block Plan

Scale: 1:500. Paper: A4

Date: November 2011.

Drg No.: 6578/05

All dimensions to be checked on site.
 Do not scale except for planning purposes.