



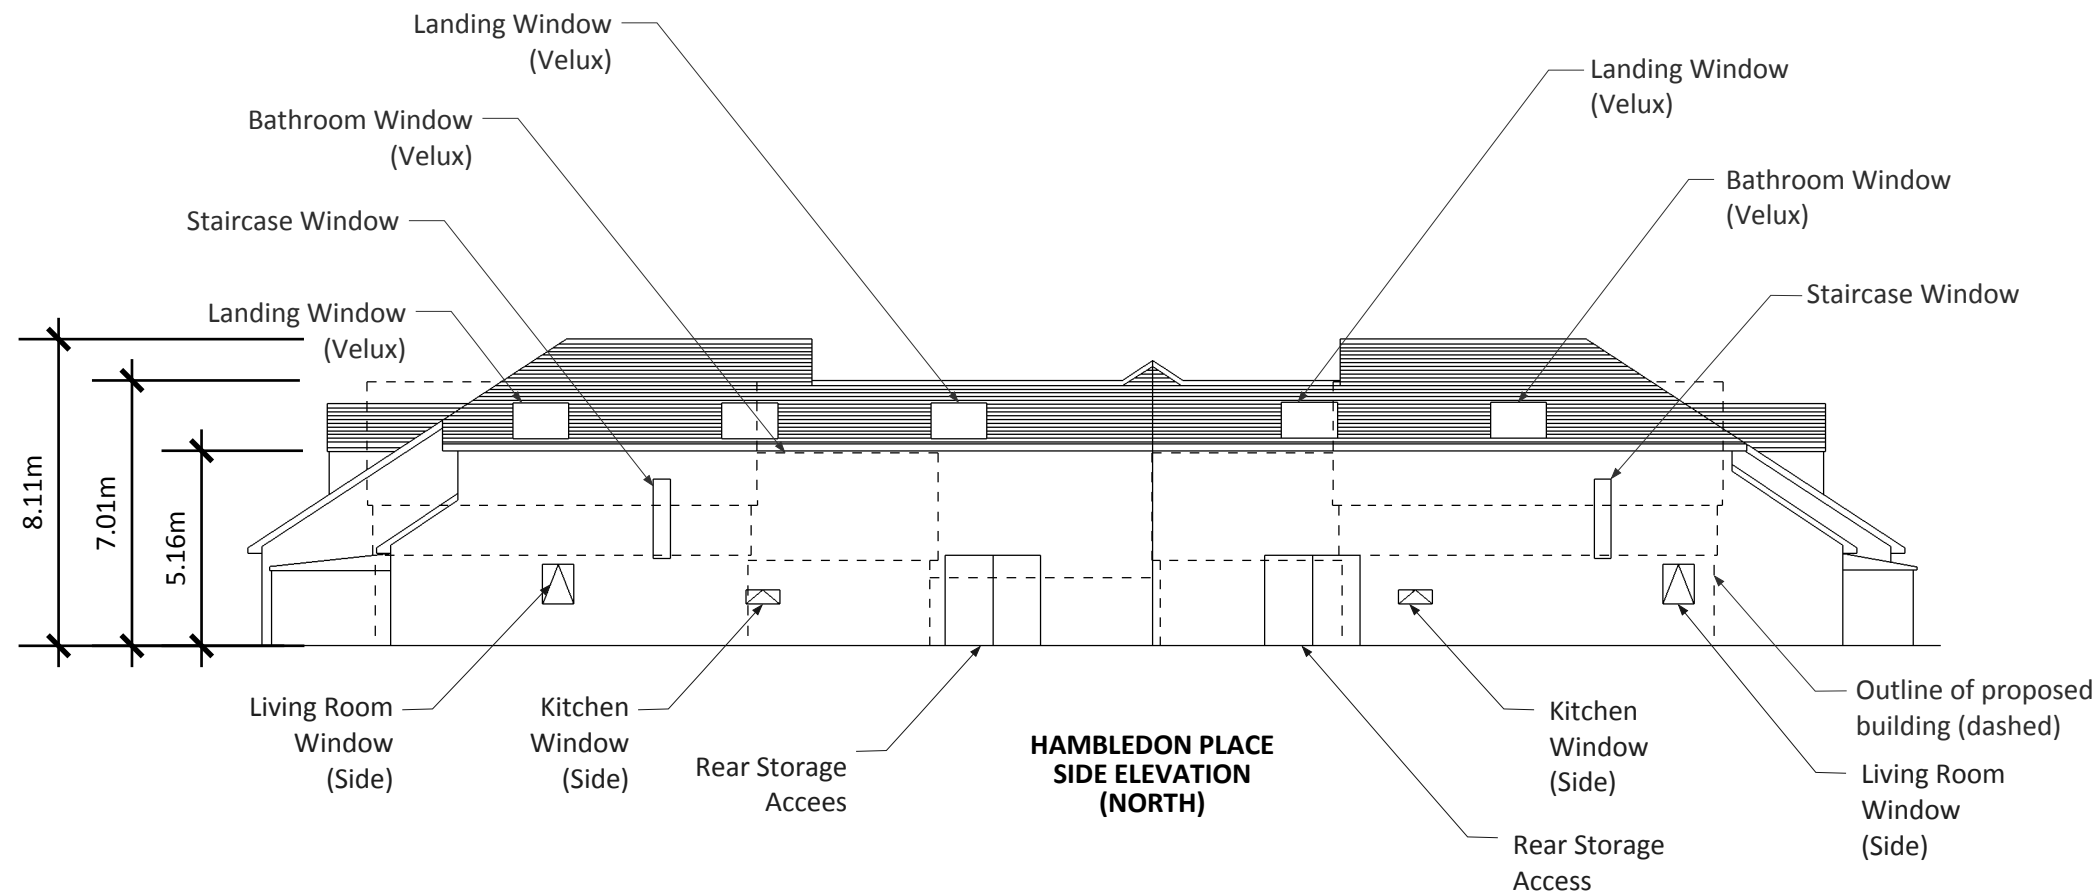

## NOTES

1. Do not scale from this drawing except for planning purposes. Use figured dimensions only.
2. All dimensions are in metres (m)
3. All dimensions must be checked on site prior to the commencement of work.
4. Where applicable this drawing is to be read in conjunction with other consultants' drawings.
5. All work should be carried out in accordance with the current Building Regulations
6. Shadows and trees on elevation are for illustrative purposes only.
7. This drawing is the copyright of Counterpoint Properties Ltd.
8. Any discrepancies should be reported to Counterpoint Properties Ltd.

| Rev. | Date | Amendment |
|------|------|-----------|
|      |      |           |

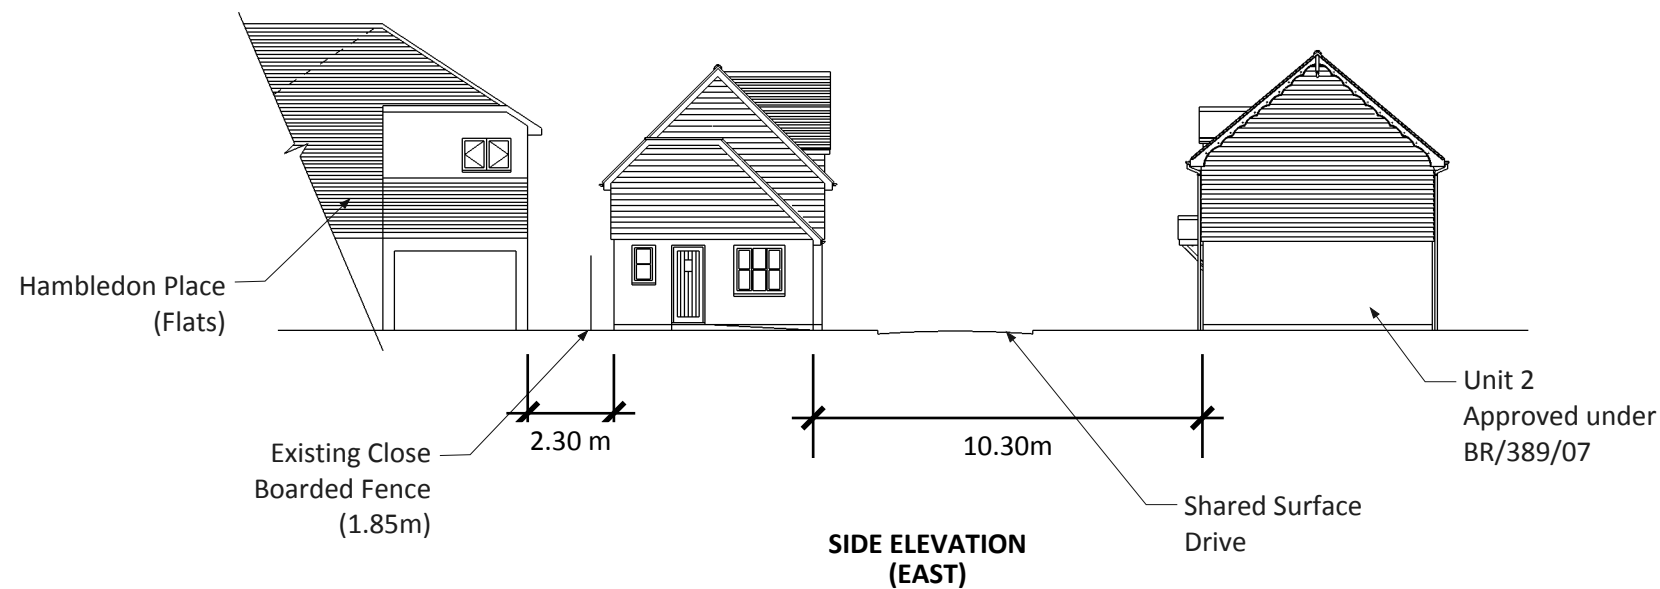

34 The Drive | Craigweil | West Sussex | PO21 4DU |  
01243 263281 | info@cpointproperty.co.uk | www.cpointproperty.co.uk

Project  
Development at  
55 & 57 VICTORIA DRIVE  
Bognor Regis  
West Sussex  
PO21 2TQ

| Drawing                                            | Scale                  |
|----------------------------------------------------|------------------------|
| <b>HAMBLEDON PLACE<br/>ELEVATION &amp; SECTION</b> | <b>1:200<br/>at A3</b> |

| Date          | Drawn | Checked |
|---------------|-------|---------|
| November 2014 | ARD   |         |

| Job Number | Drawing Number | Rev. |
|------------|----------------|------|
| VicDr.14   | 08             |      |