




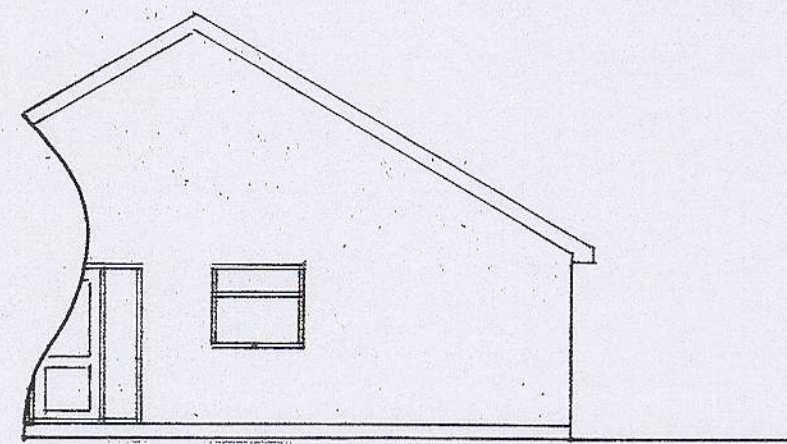


west

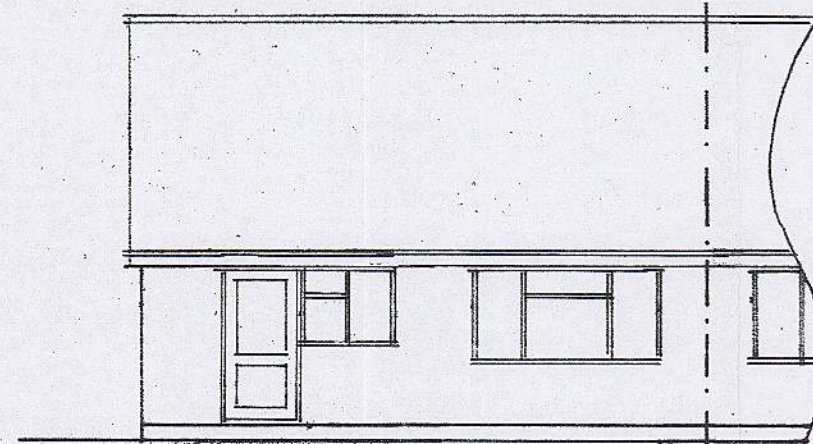


south  
1 : 100

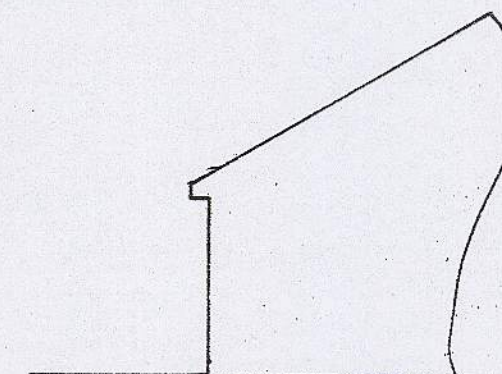


east

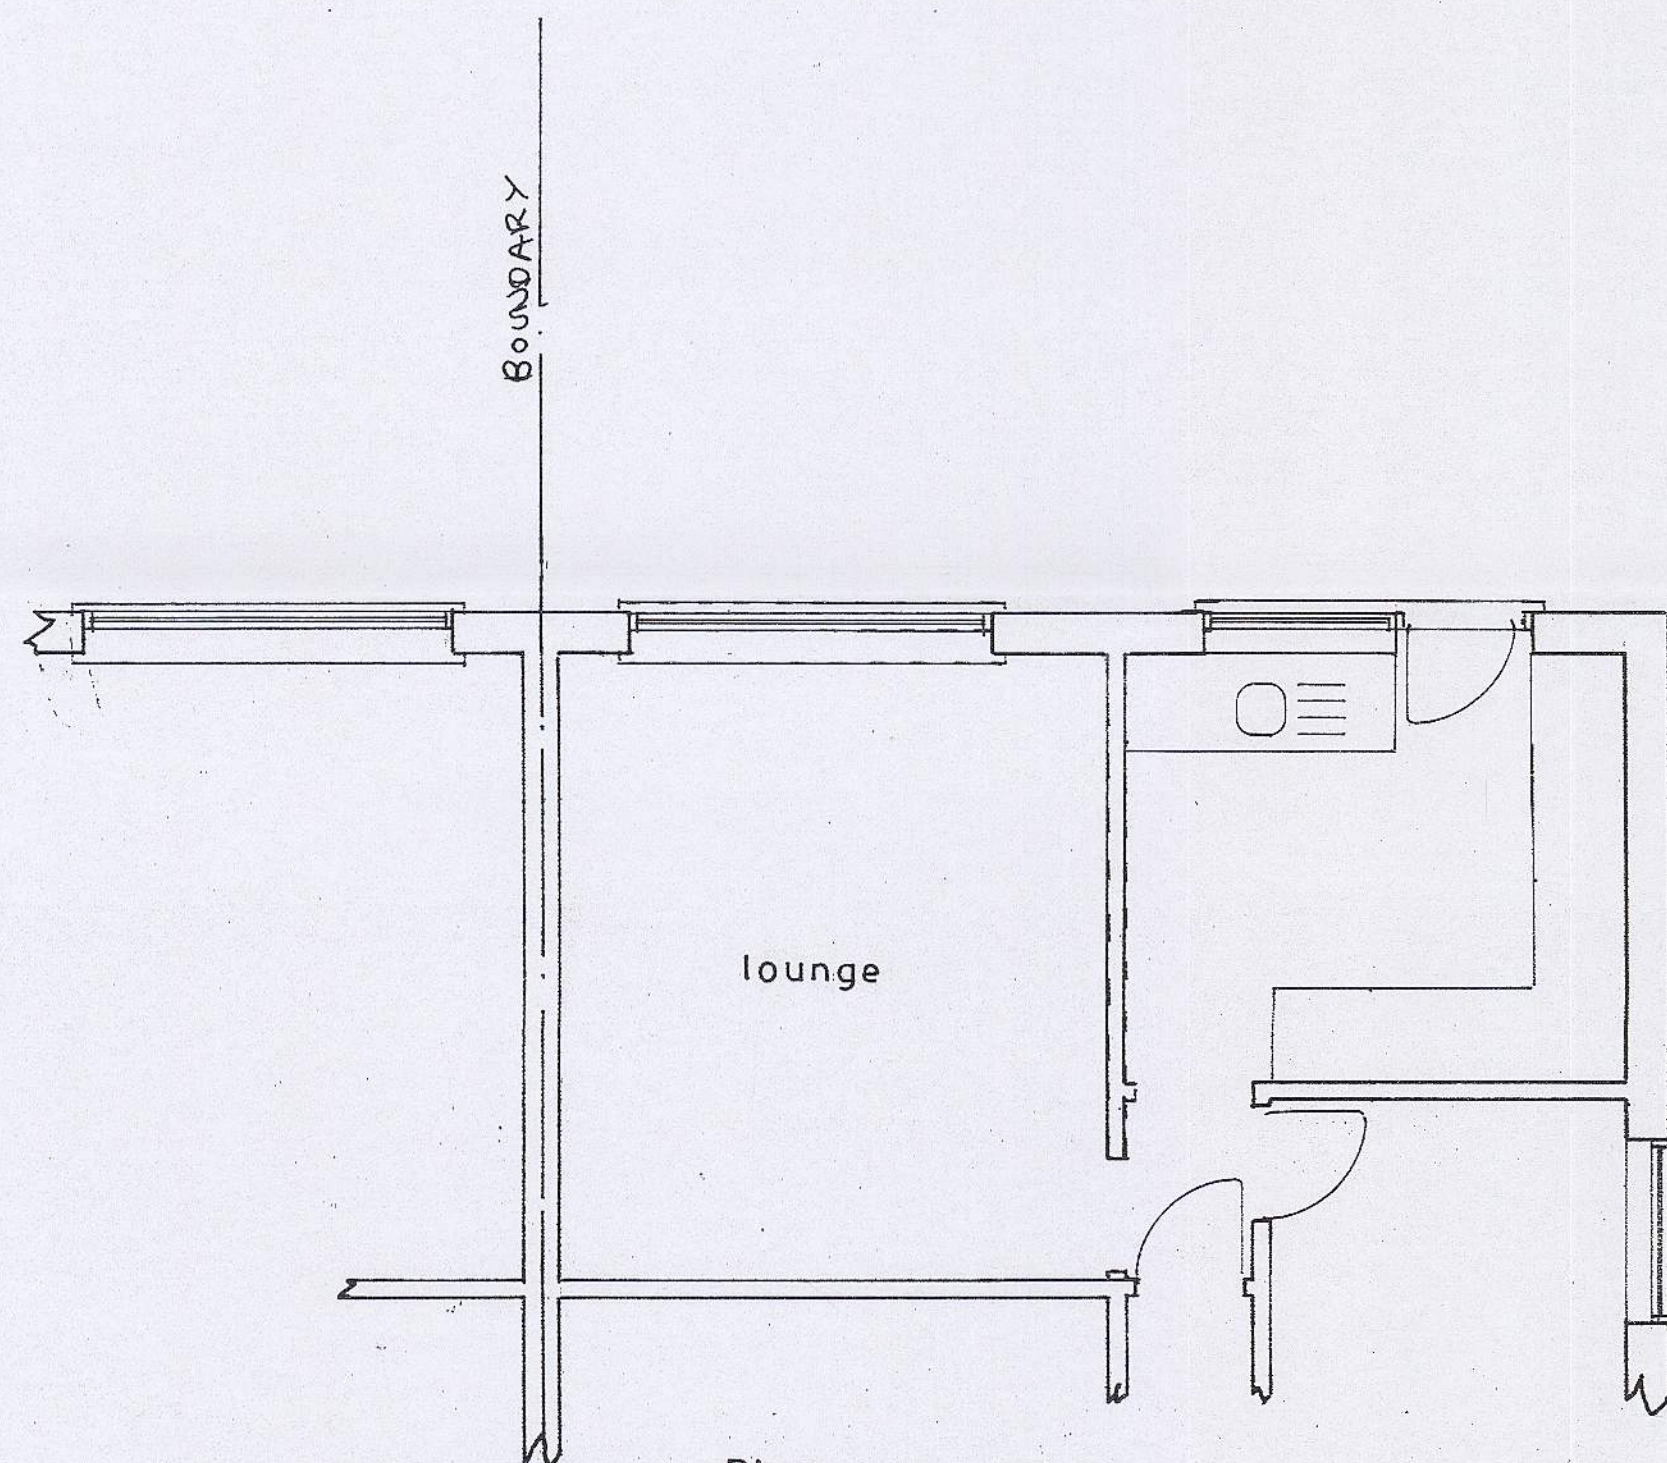

Plan  
1 : 50

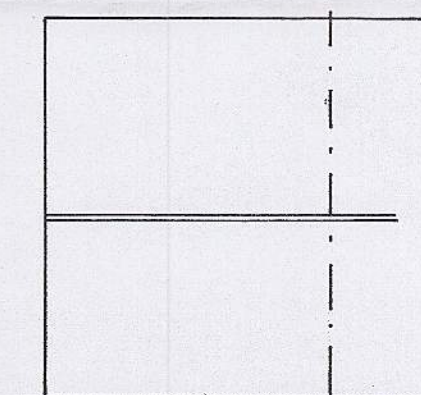

roof plan  
1 : 200

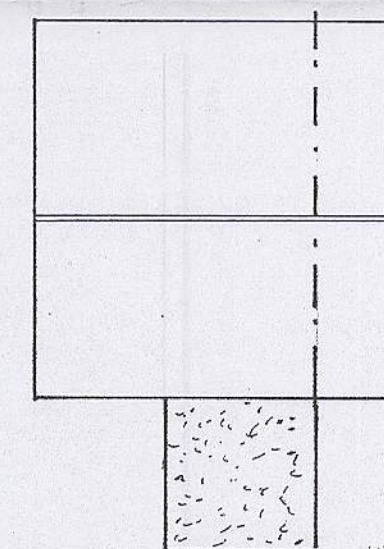

proposed roof plan

Existing

PROPOSED SINGLE STOREY EXTENSION AT 15, WHITFIELD CLOSE, BOGNOR REGIS  
FOR MR. & MRS. J. MUNN.

sheet 2 of 2

Bryan Butcher  
Rainbow Cottage  
Nyetimber Lane  
Bognor Regis PO21 3JX  
01243 266871  
07973 233442  
bryan.butcher@btinternet.com  
www.bryanbutcher.com