



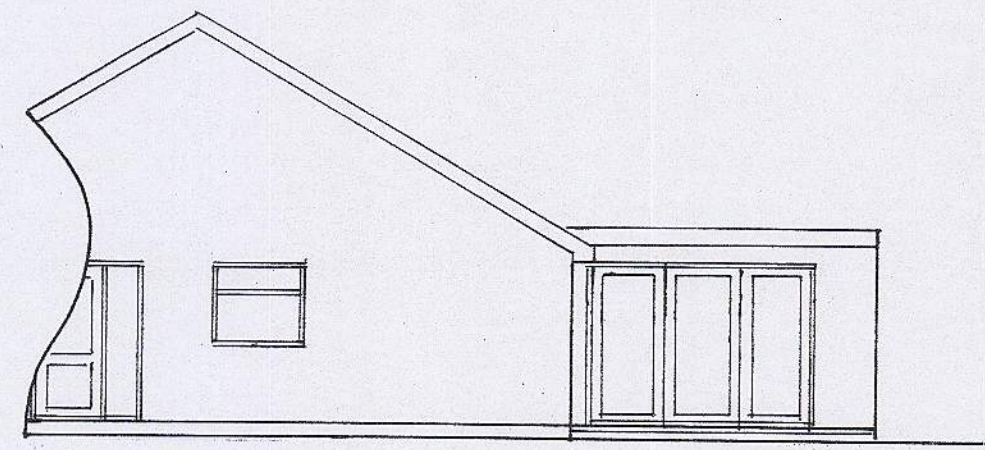


west

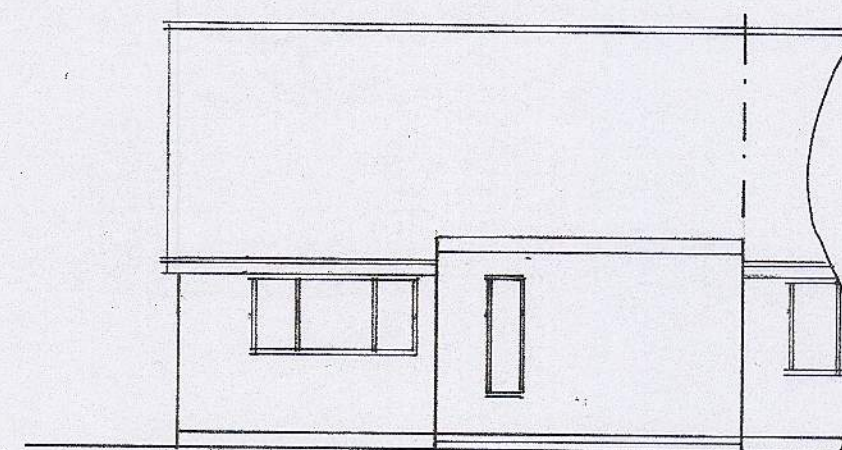


south

1 : 100

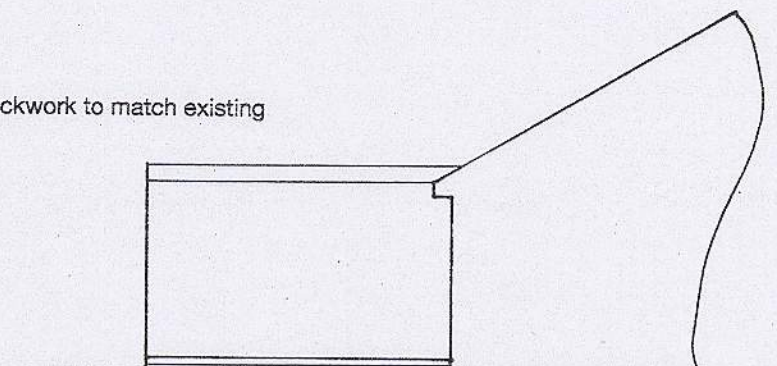


east

Facing brickwork to match existing

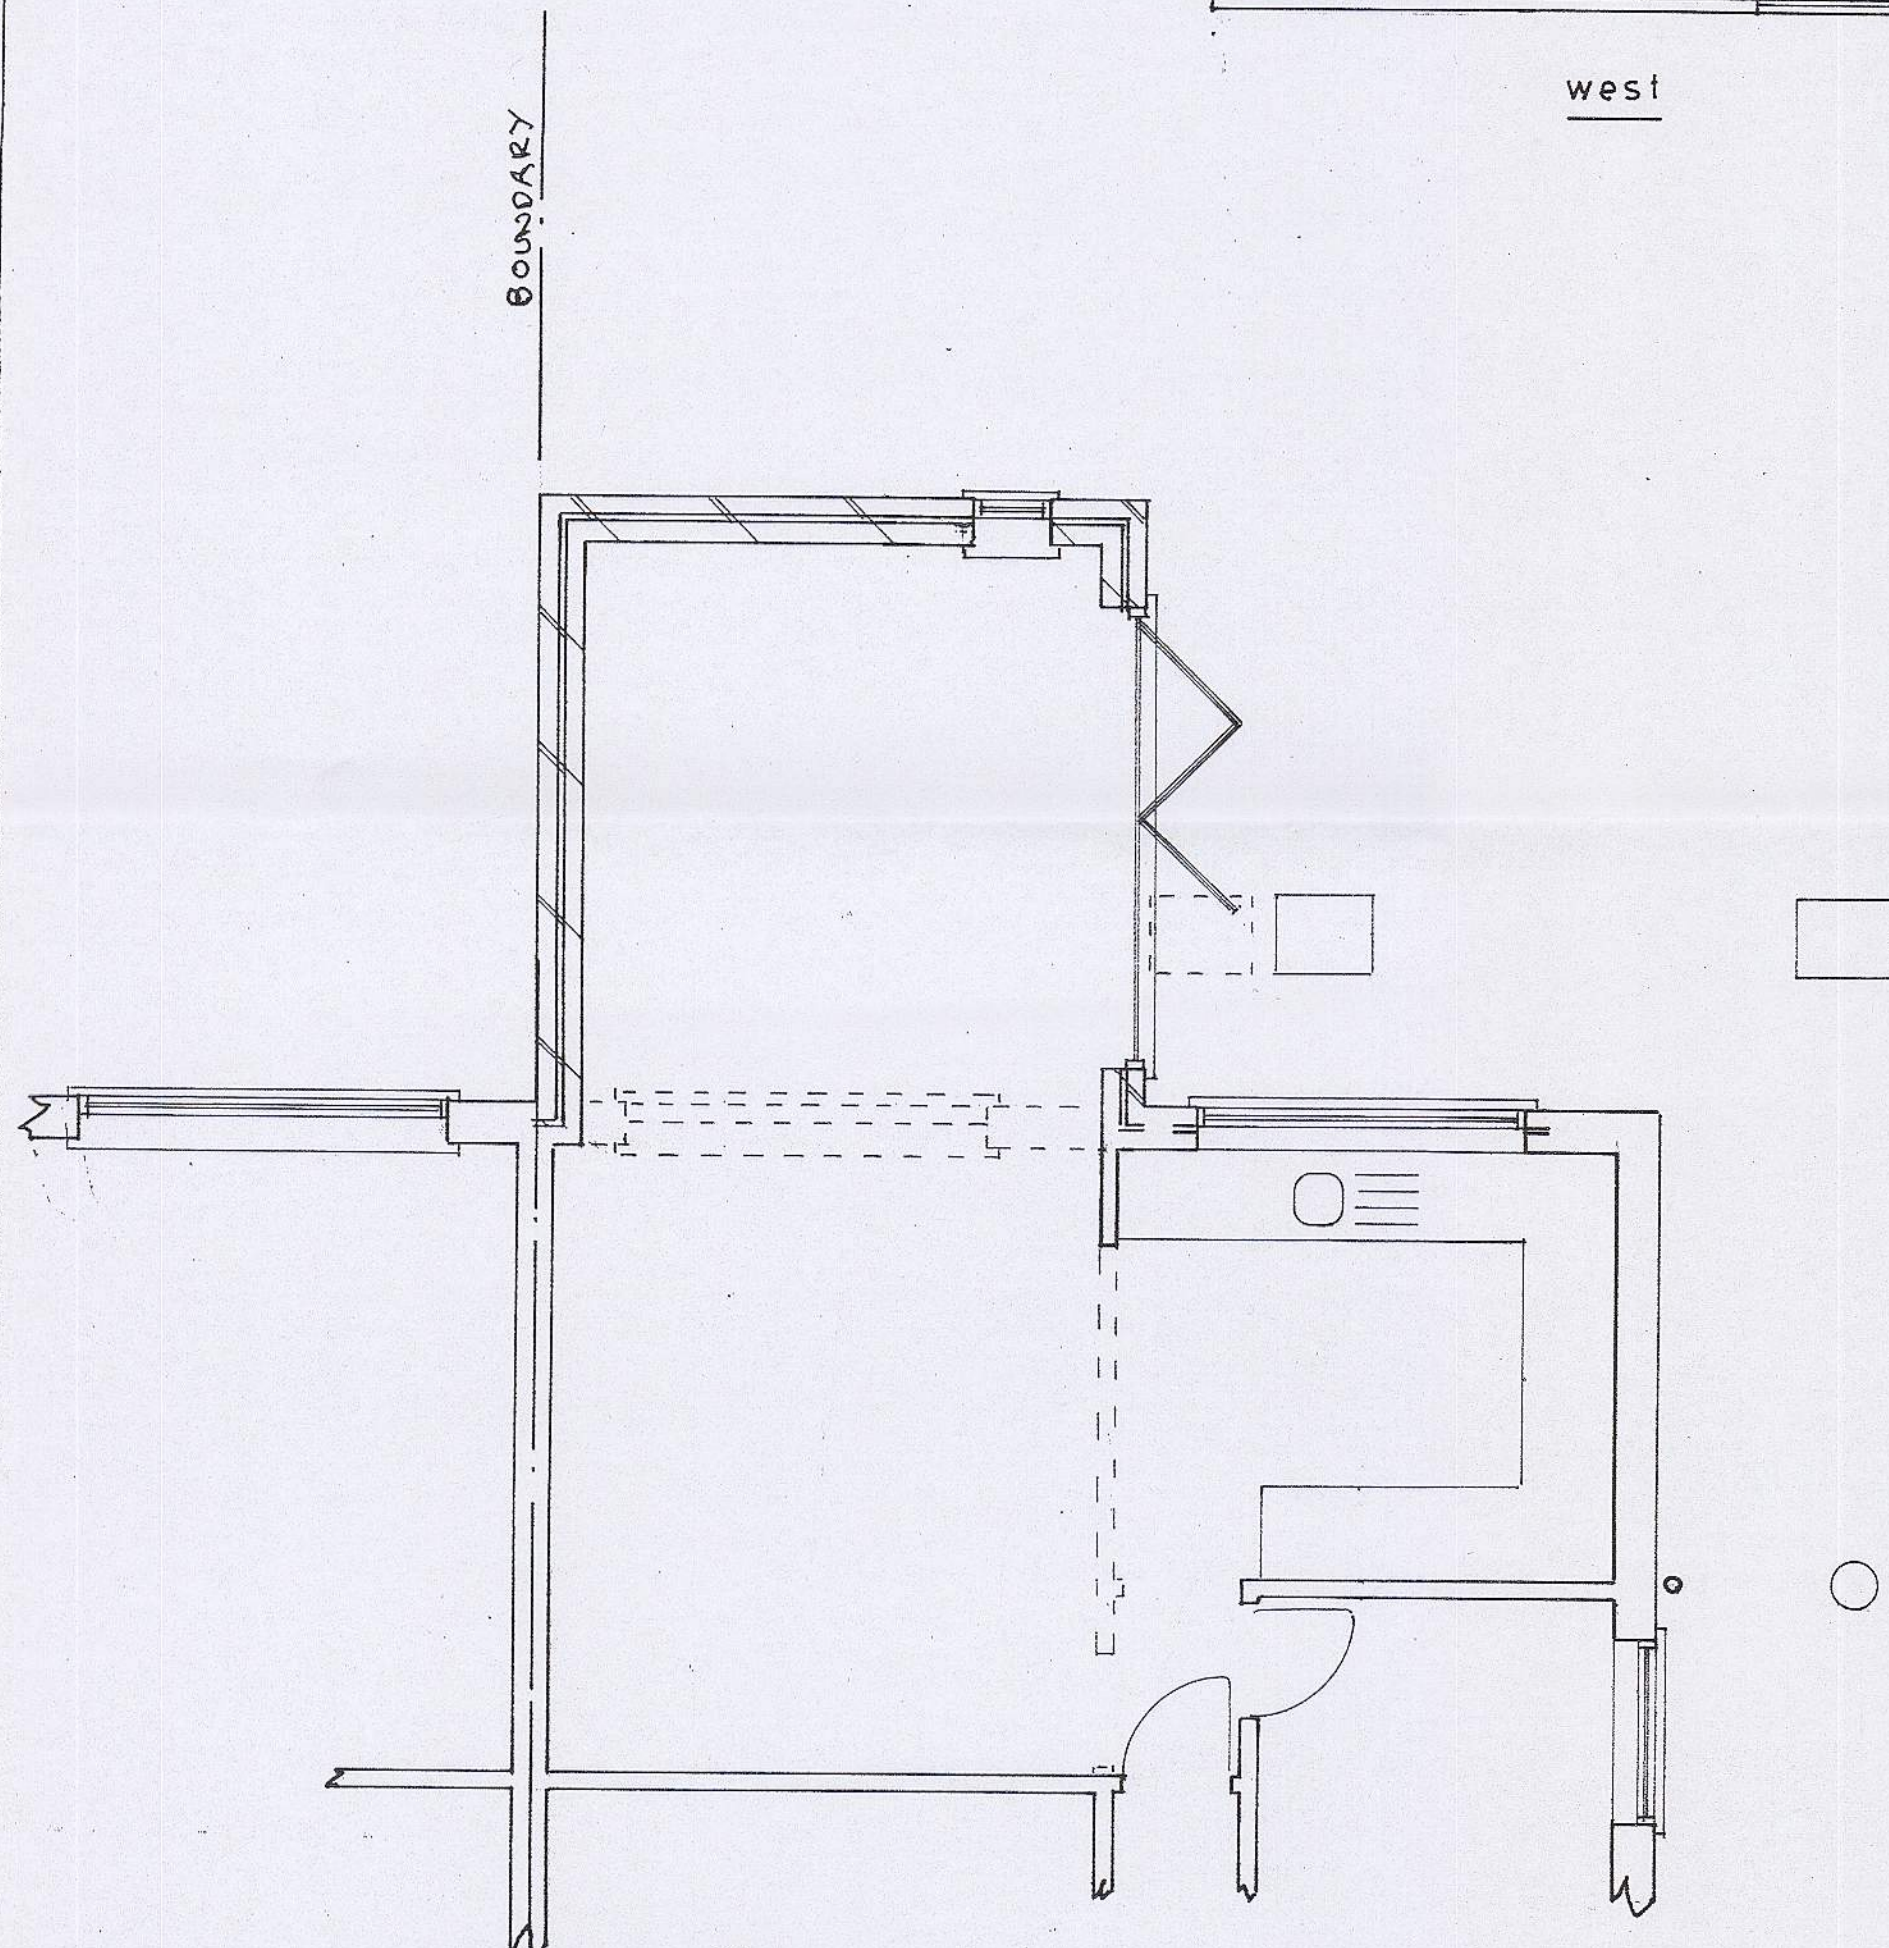

Plan
1 : 50

Proposed

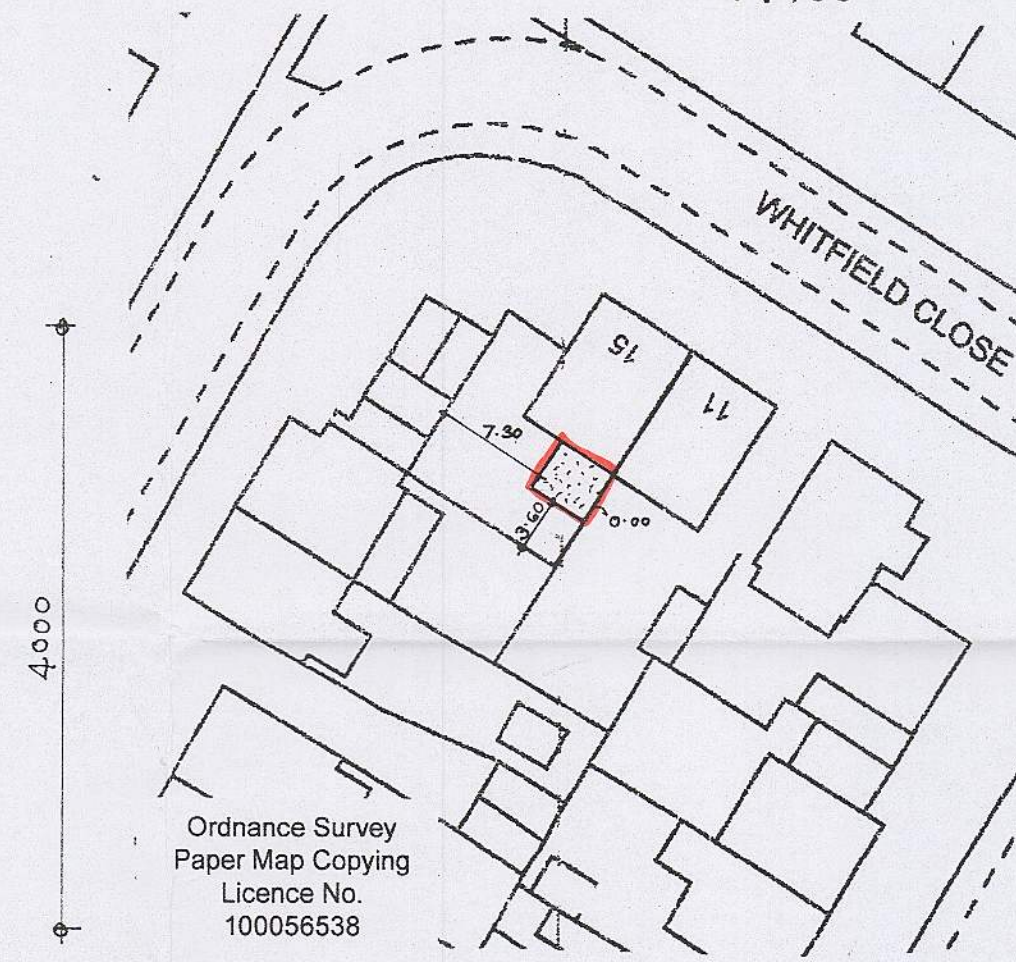

block plan

1 : 500

Ordnance Survey
Paper Map Copying
Licence No.
100056538



location plan

1 : 1250

PROPOSED SINGLE STOREY EXTENSION AT 15, WHITFIELD CLOSE, BOGNOR REGIS
FOR MR. & MRS. J. MUNN.

sheet 1 of 2

Bryan Butcher
Rainbow Cottage
Nyetimber Lane
Bognor Regis PO21 3JX
01243 266871
07973 233442
bryan.butcher@btinternet.com
www.bryanbutcher.com