




PROPOSED FRONT NORTH FACING ELEVATION




PROPOSED SIDE EAST FACING ELEVATION

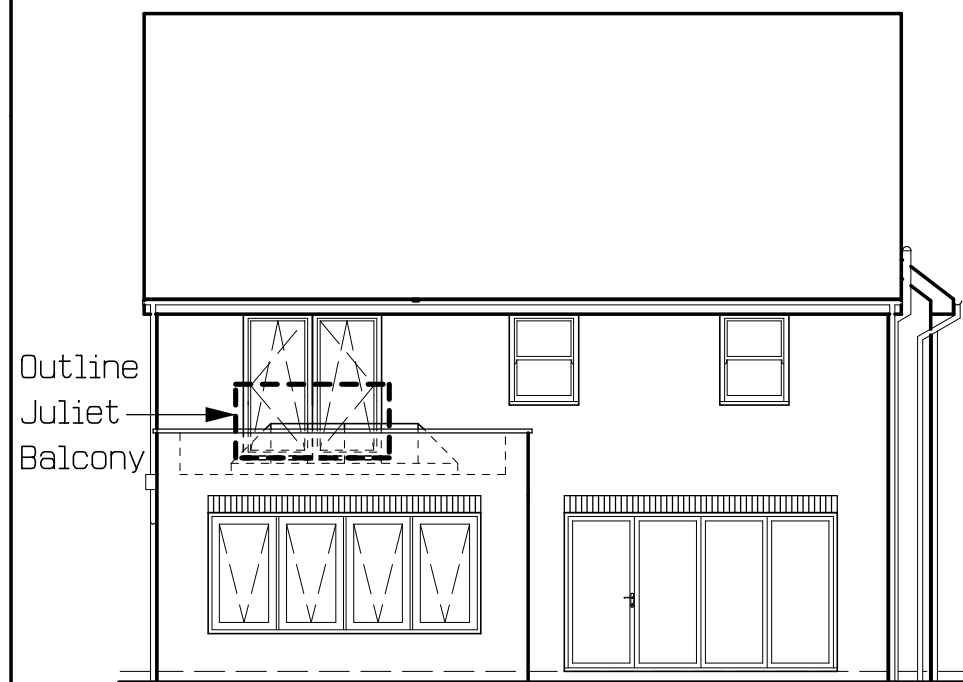


PROPOSED REAR SOUTH FACING ELEVATION

DR

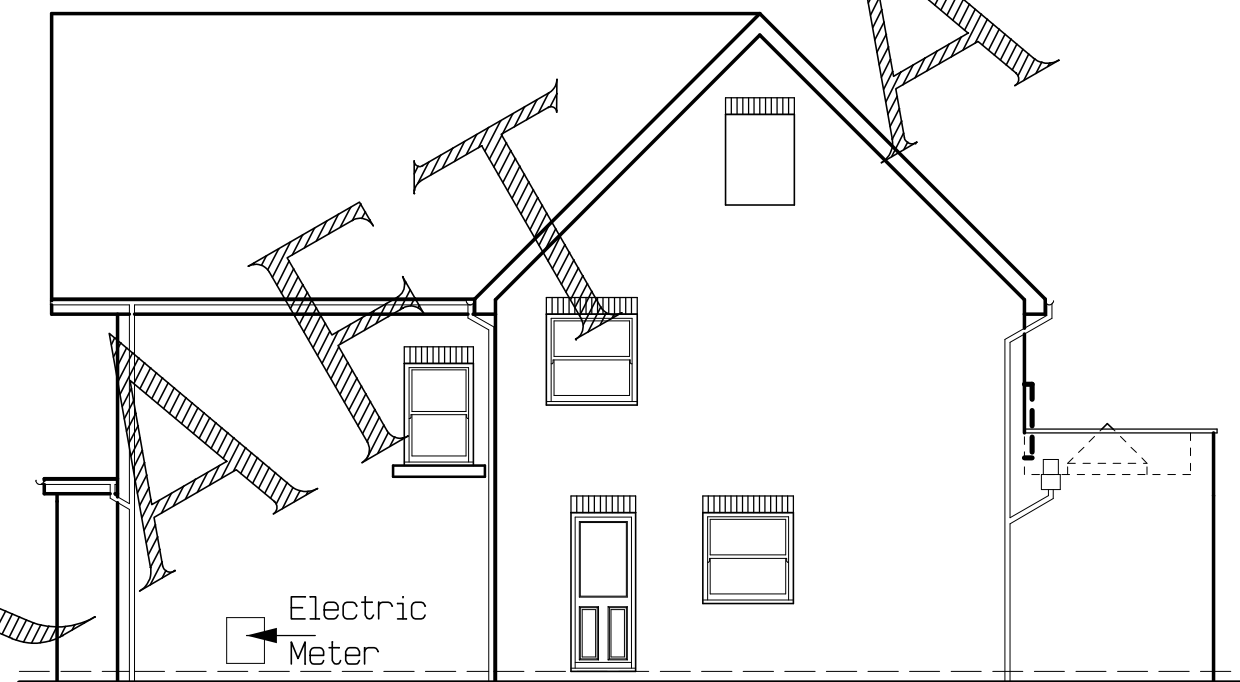

PROPOSED SIDE WEST FACING ELEVATION

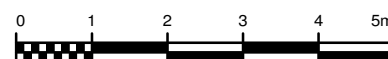

Project
PROPOSED NEW BUILD DETACHED HOUSE
PLOT 1 CASTLE CLOSE
OFF SYLVAN WAY
BOGNOR REGIS
PO21 2RS

Title
PROPOSED ELEVATIONS

Client
MR PETER CHAMPION

Drawn by Richard Hollands
GROVE DESIGN UK
Date November 2017
Scale 1 : 100 @ A3
Drawing No 17-11-GD-203-03F-DA
Amendments (A) Wall, window amends
(B) Parapet to rear roof (C) Contract
issue (D) BC issue + amends (E) Client
amends (F) Hip to Gable end roof