






east

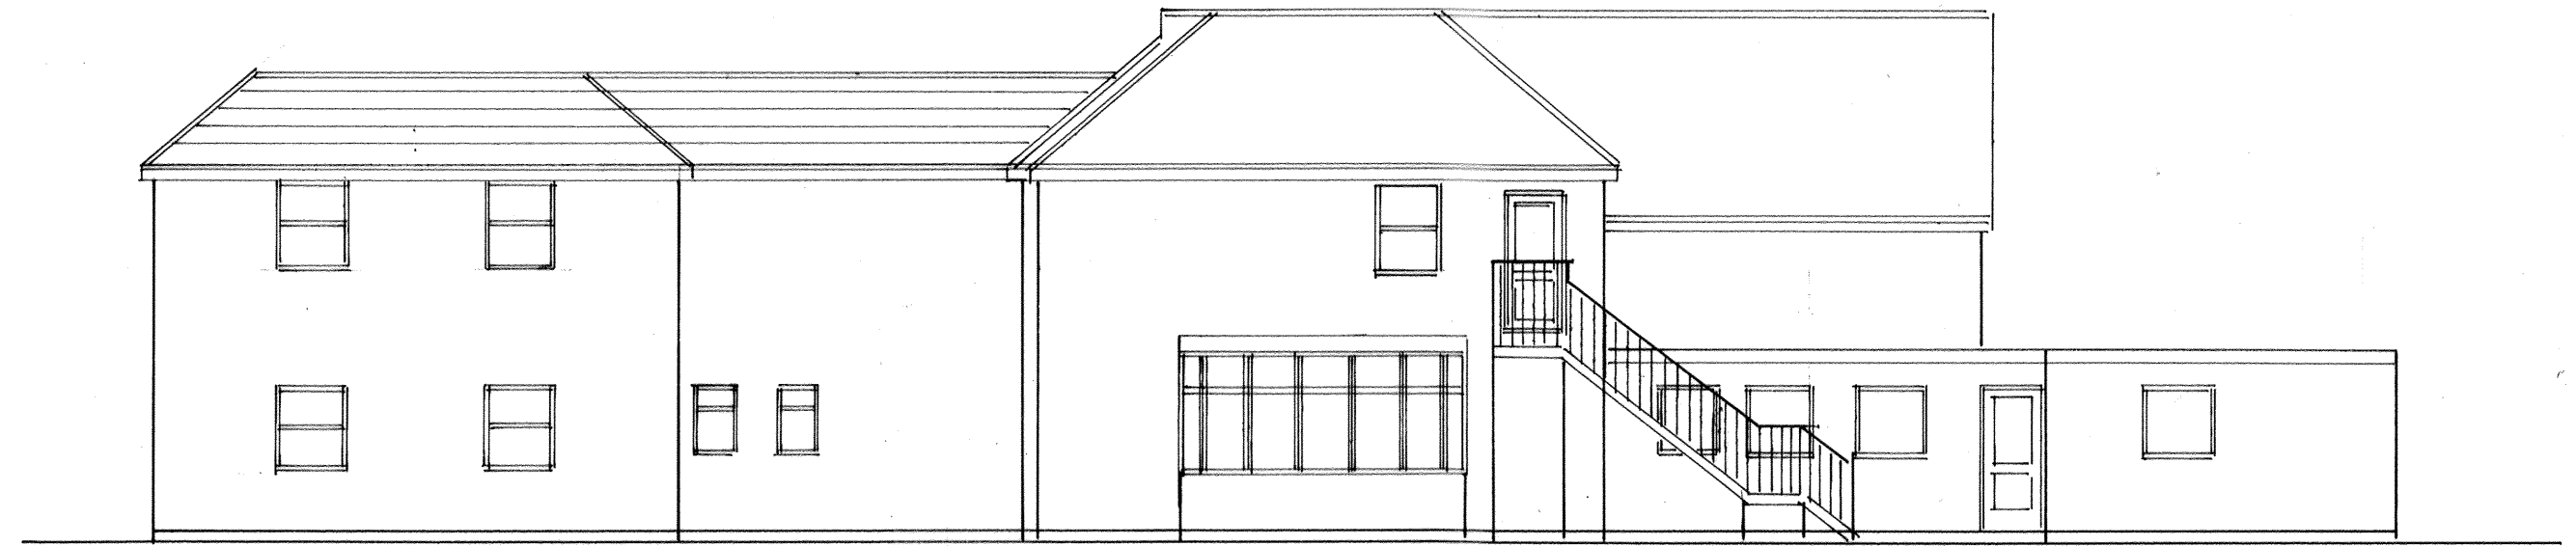

south
1 : 100

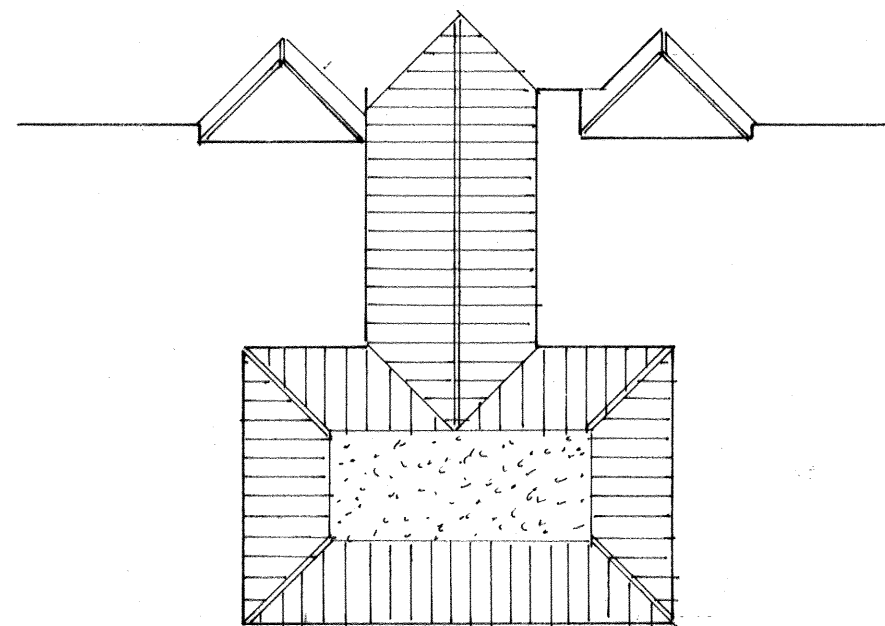

roof plan
1 : 200

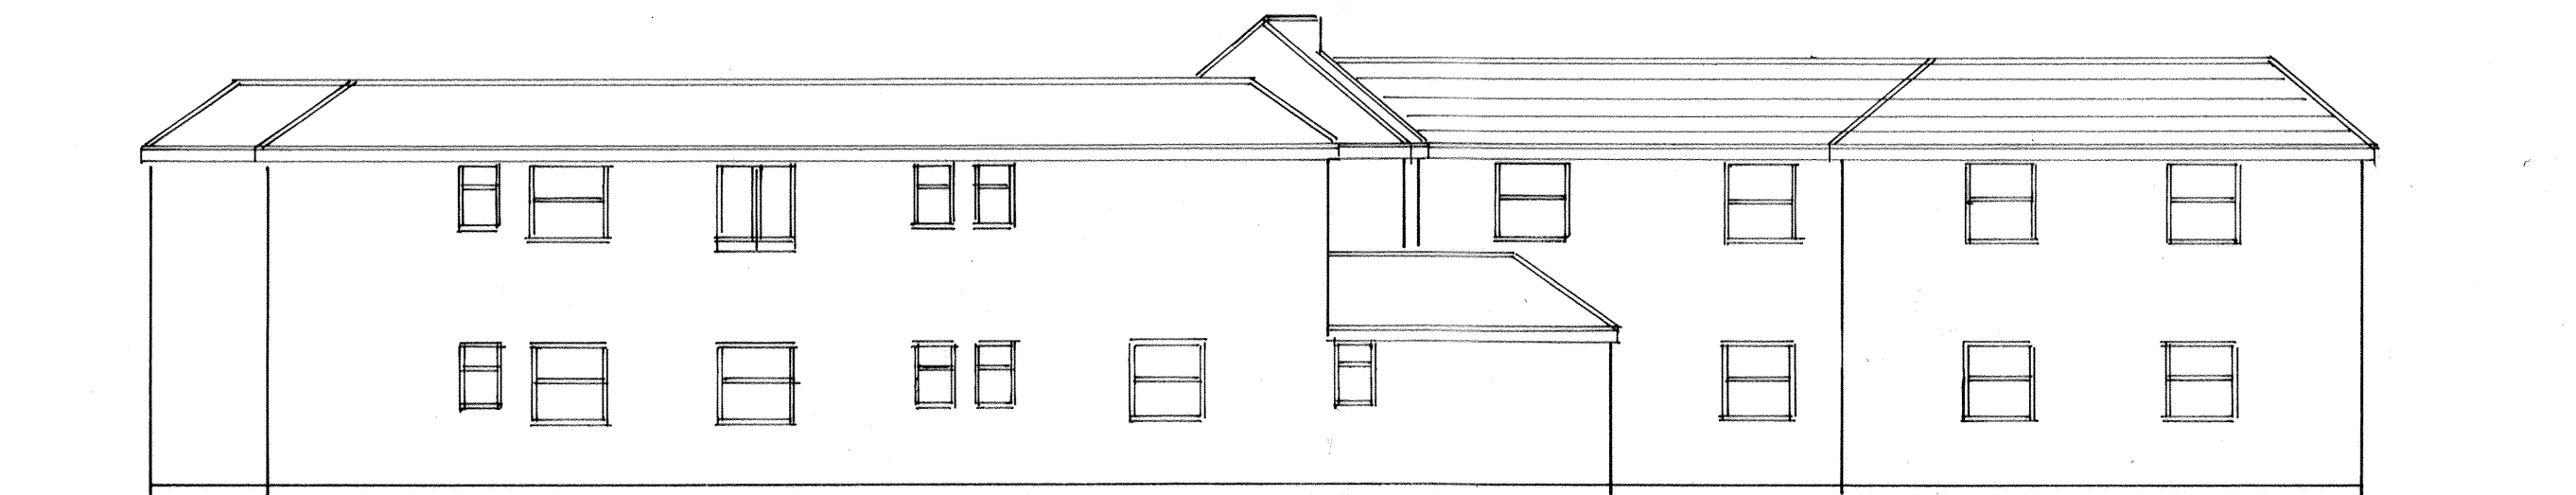

west

sheet 3 a of 6

Proposed

PROPOSED 1ST FLOOR EXTENSION AT 'ABBOTS LAWN', SYLVAN WAY, ALDWICK
FOR MR. & MRS. S. NEWMAN.

Bryan Butcher
Rainbow Cottage
Nyetimber Lane
Bognor Regis PO21 3JX
01243 266871
07973 233442
bryan.butcher@btinternet.com
www.bryanbutcher.com