


Land side of 2 Bramber Close, Amberley Drive, PO21 5PF

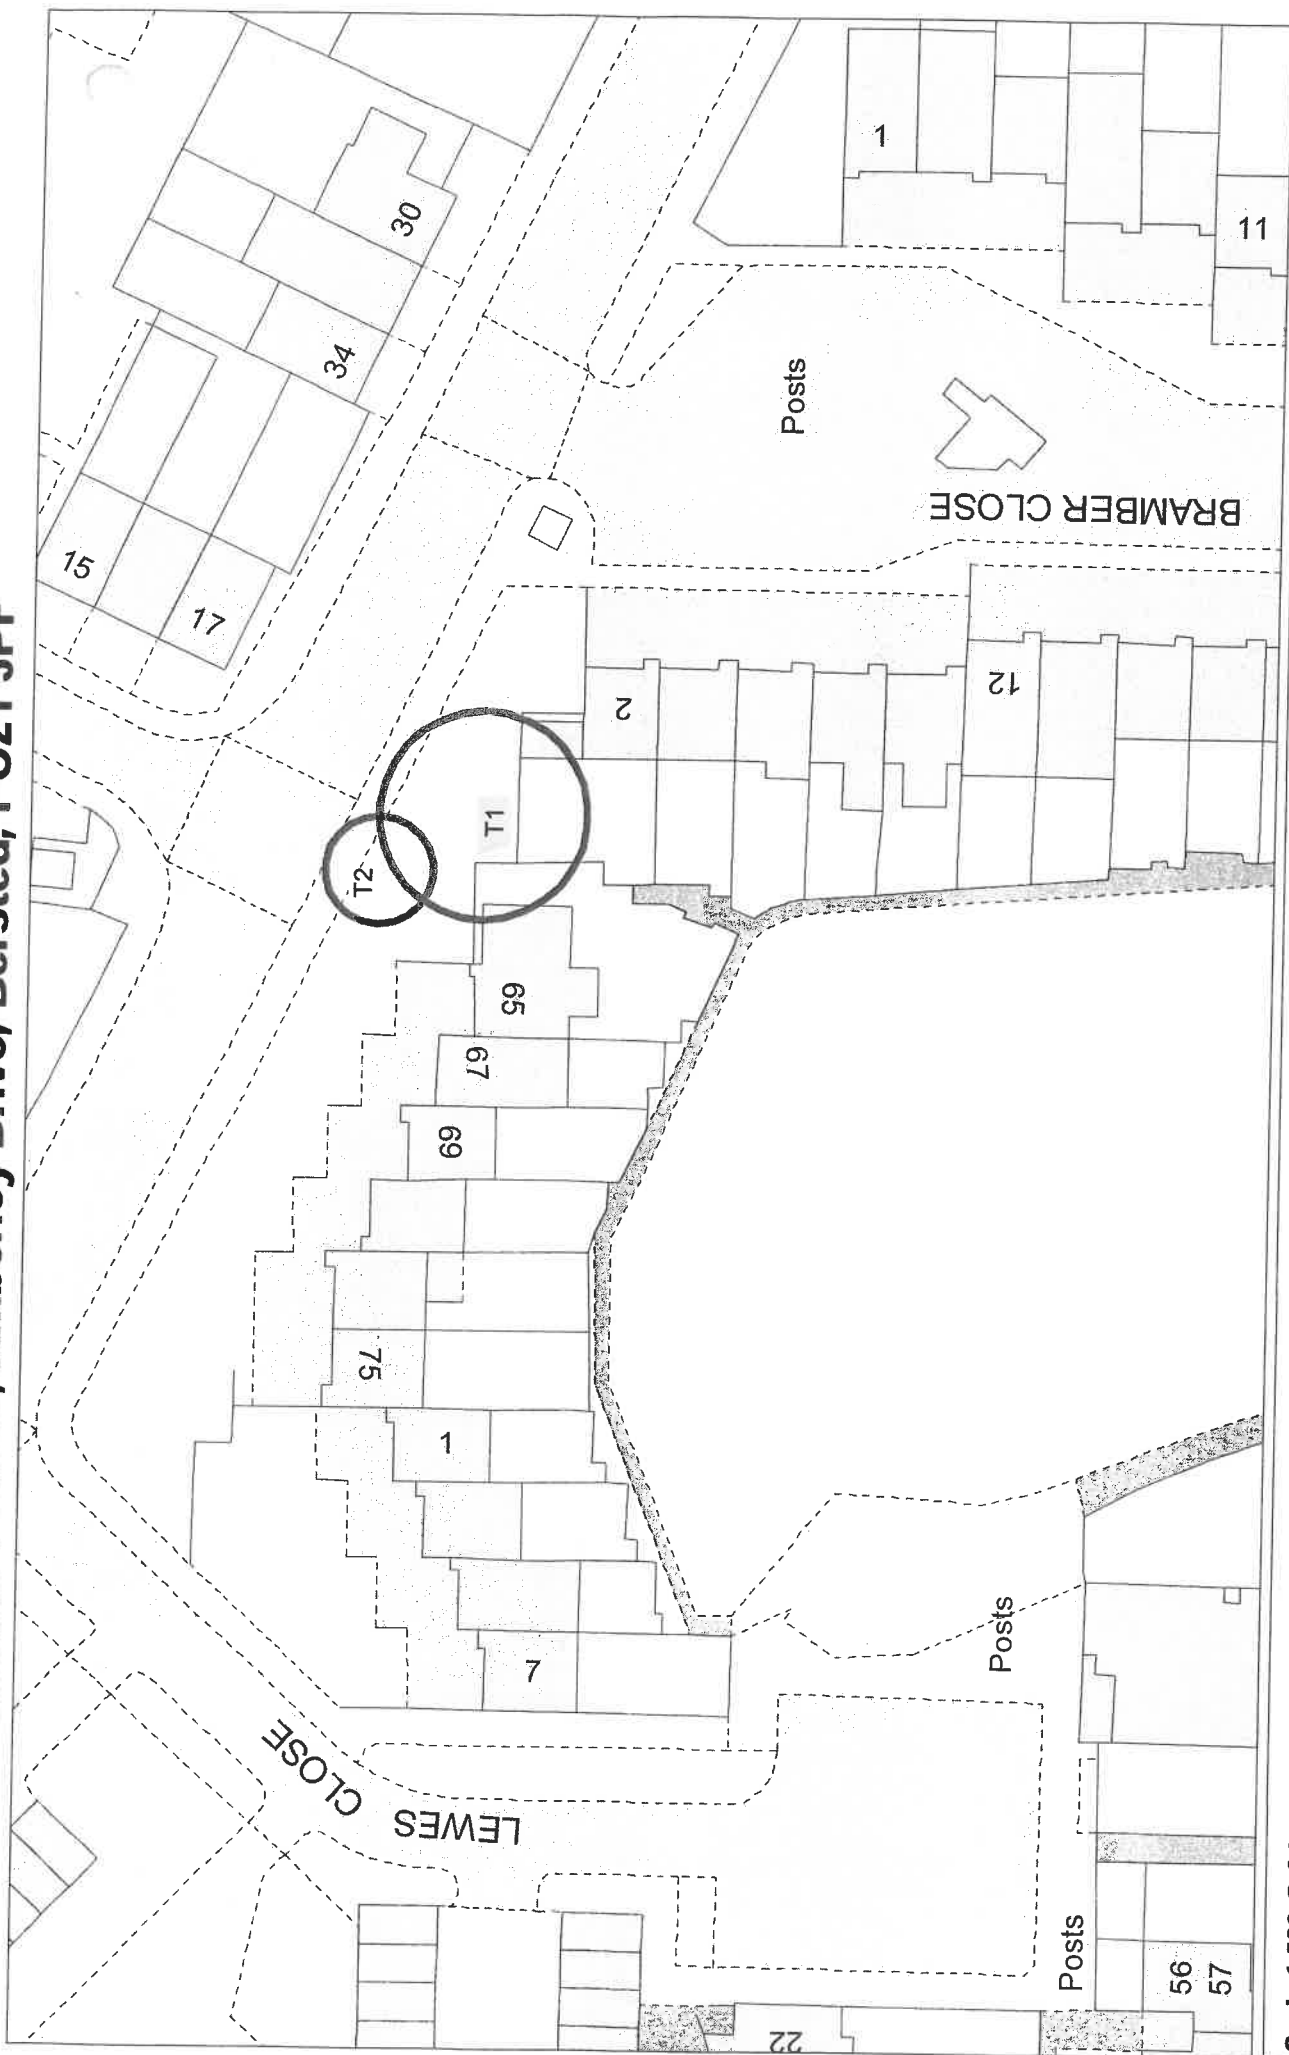

Scale 1:500 @ A4

© Arun District Council and Crown Copyright. All rights reserved. Licence No: 100018487, 2019
Production Date: 08 November 2019



ARUN
DISTRICT COUNCIL

www.arun.gov.uk