

RIBA CHARTERED Architects

- EXISTING & PROPOSED MATERIALS:
- PITCHED ROOF

EXTENDED ROOF

ROOF LIGHTS

REAR FLAT ROOF

REAR DECKING

WALLS

FEATURE CORNING

WINDOWS

FRONT DOOR

GLAZED DOORS

DOWN PIPES

FLASHING

BROWN CLAY TILES

BROWN CLAY TILES TO MATCH EXISTING

VELUX

NEW GRP COVERING

TREATED TIMBER (or similar)

RED BRICK MULTI

PAINTED WHITE


WHITE UPVC (DOUBLE GLAZED)

TIMBER (DOUBLE GLAZED) PAINTED WHITE


TIMBER UPVC

BLACK UPVC

LEAD FLASHING OR SIMILAR


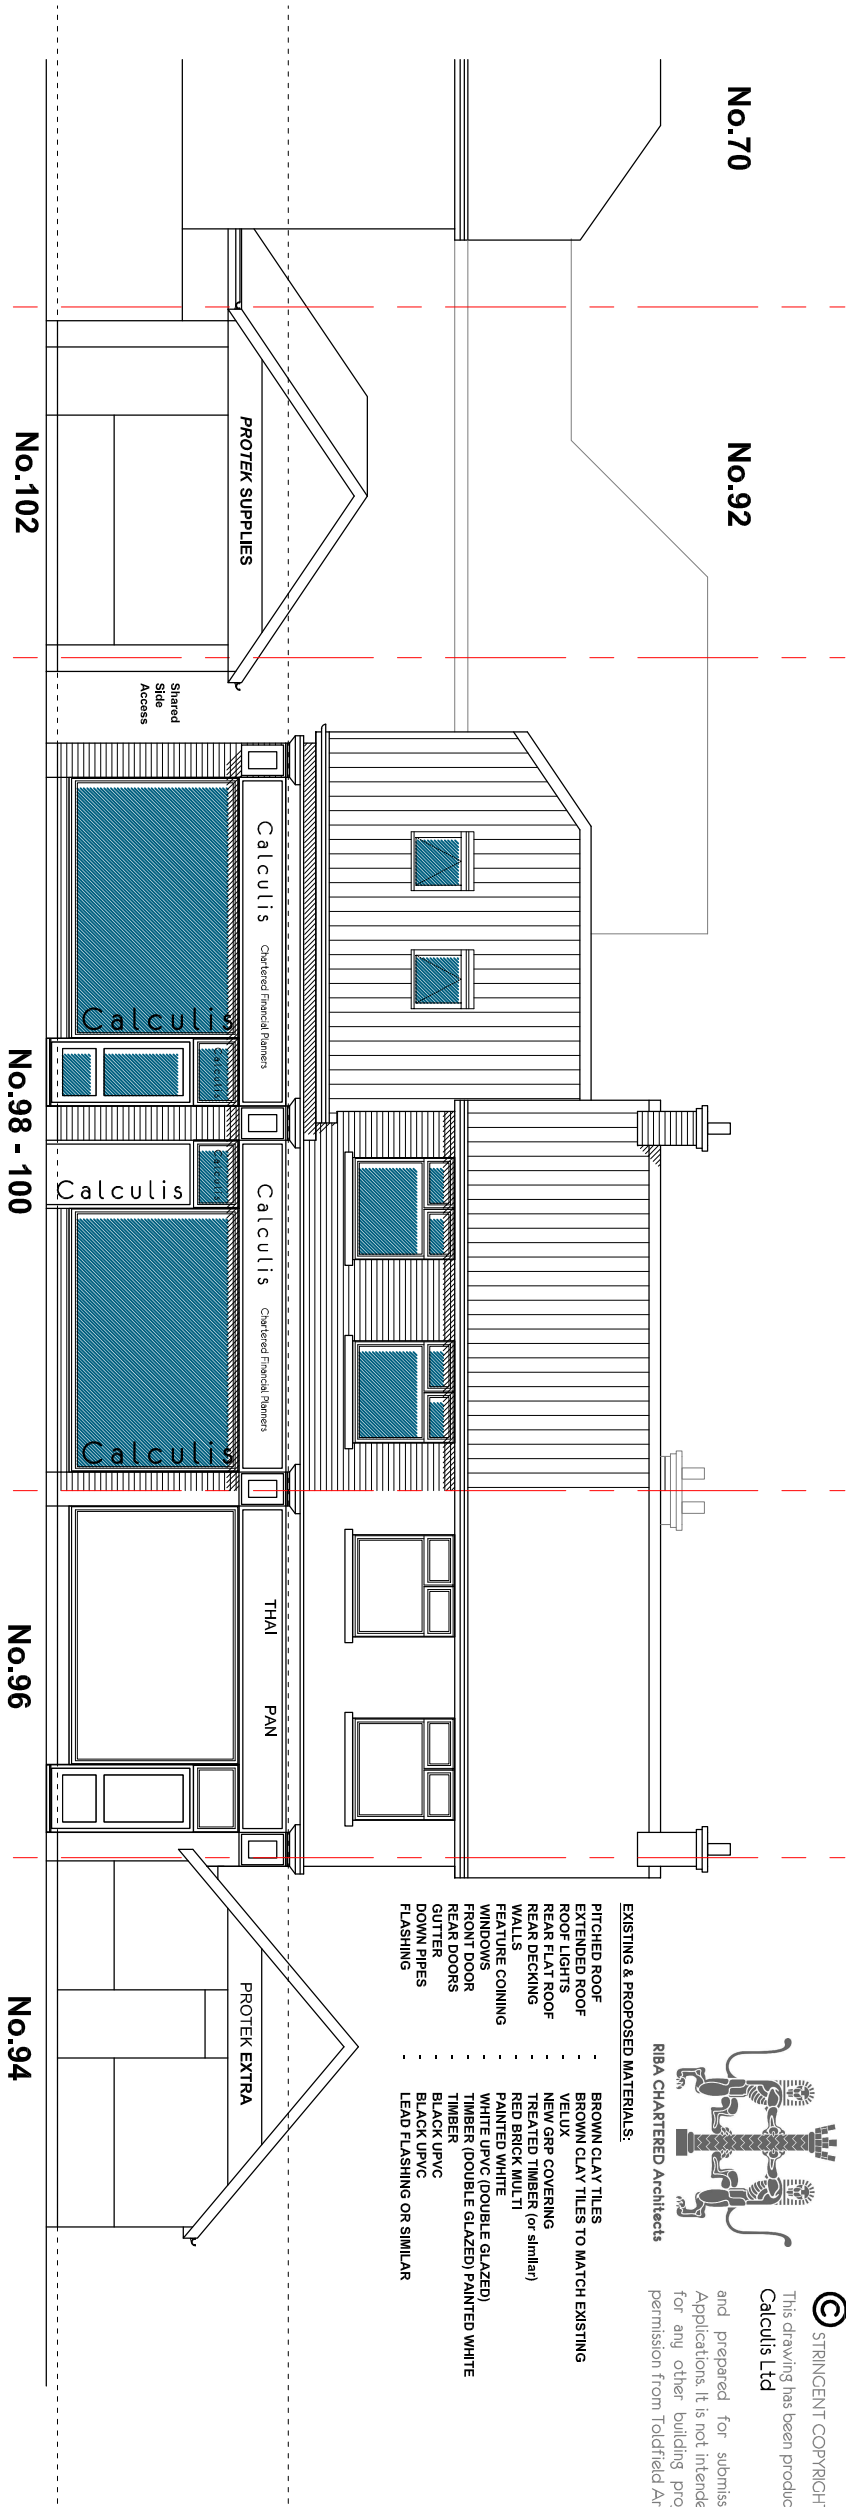


PROPOSED FRONT ELEVATION

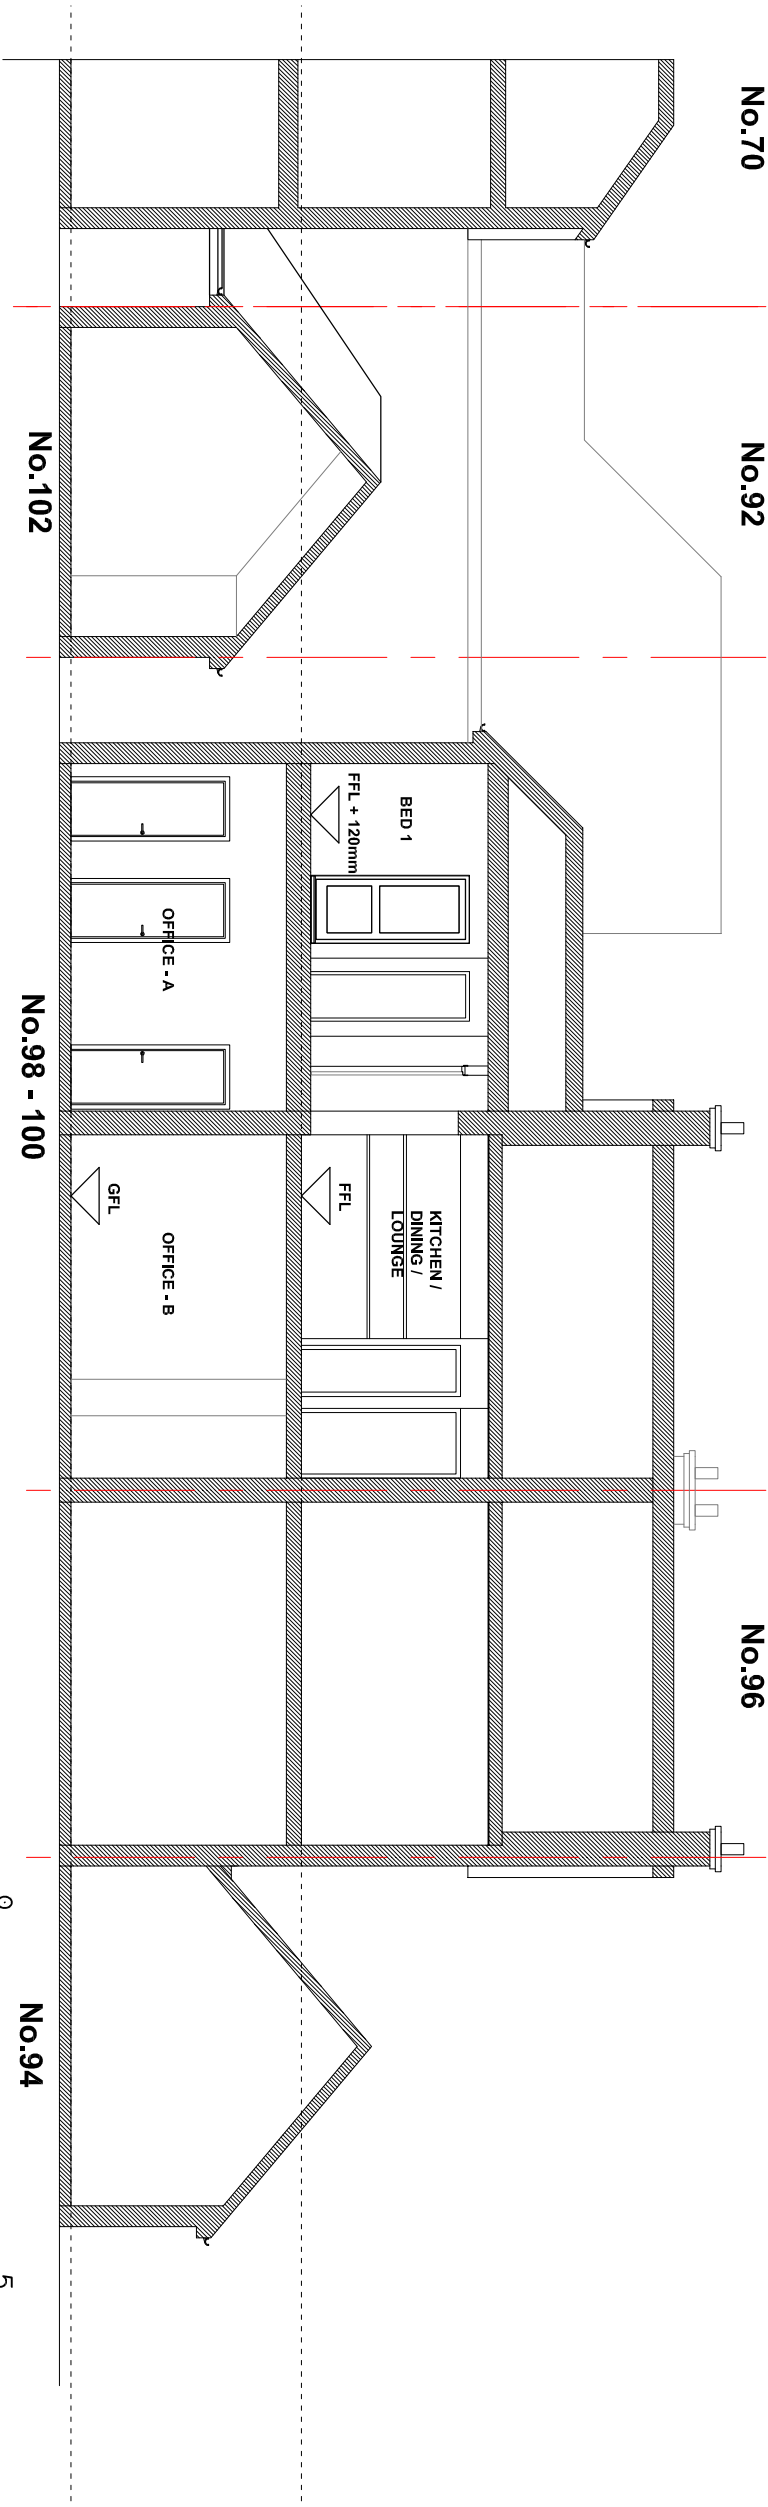

PROPOSED SECTION A-A

1:100

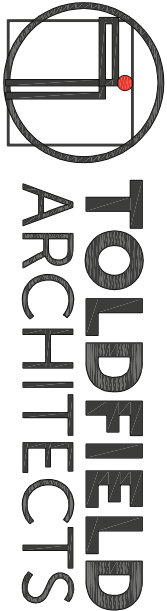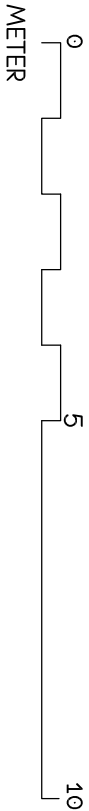

Toldfield Architects Ltd
5 Freemanle Business Centre
152 Millbrook Road East
Southampton
SO15 1JR
Tel: 023 80 236165

Emails:
info@toldfieldarchitects.co.uk
adl@toldfieldarchitects.co.uk
kourosh@toldfieldarchitects.co.uk
Web: www.toldfieldarchitects.co.uk

Project Name and Address: 98-100 Chichester Road, Bognor Regis. PO21 5AA		Project Ref:	Origin:	Zone:	Level:	Type:	Role:	Number:	Rev:					
Client: Calculis Ltd		190901	TA	-	-	-P	-A	-P11	-					
Drawing Title: Proposed Front Elevation and Section A-A		Full Planning Application												
TA Code:		Project Stage:		Sheet @ A3:		Date:								
190901		Planning		1:100		08/11/2019								
		Rev:		Comments:									AP	
													Dr:	Clt: