
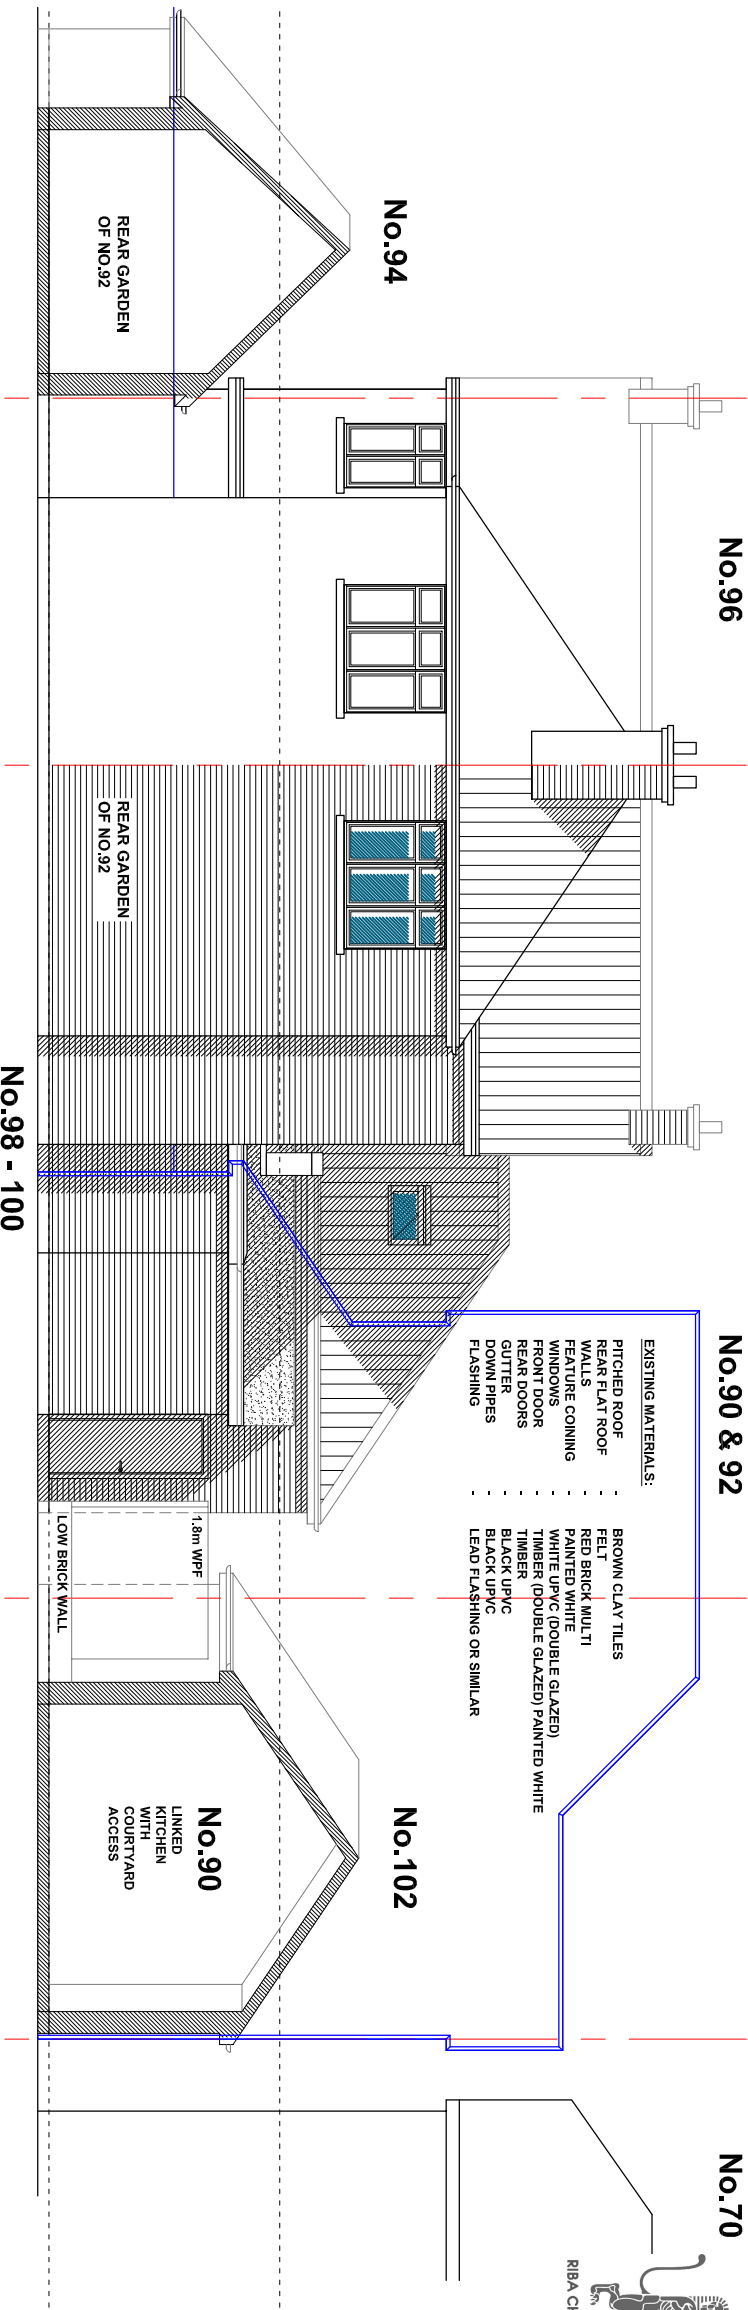



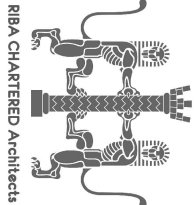


- EXISTING MATERIALS:**
- PITCHED ROOF
 - REAR FLAT ROOF
 - WALLS
 - FEATURE CORNING
 - WINDOWS
 - FRONT DOOR
 - REAR DOORS
 - GUTTER
 - DOWN PIPES
 - FLASHING
- EXISTING MATERIALS:**
- BROWN CLAY TILES
 - FELT
 - PAINTED WHITE
 - WHITE UPVC (DOUBLE GLAZED)
 - TIMBER (DOUBLE GLAZED)
 - BLACK UPVC
 - LEAD FLASHING OR SIMILAR

EXISTING NORTH / REAR ELEVATION


1:100

0 5 10
METER

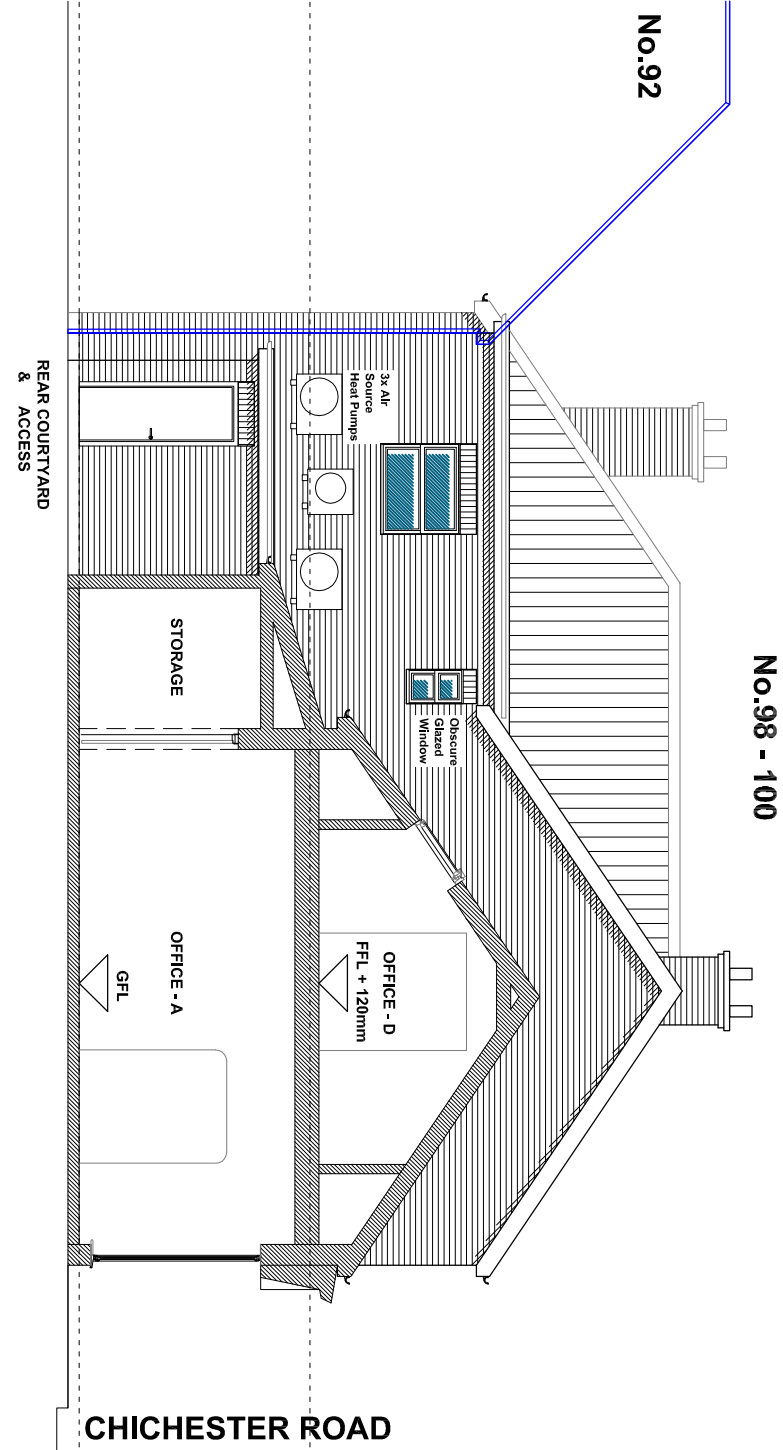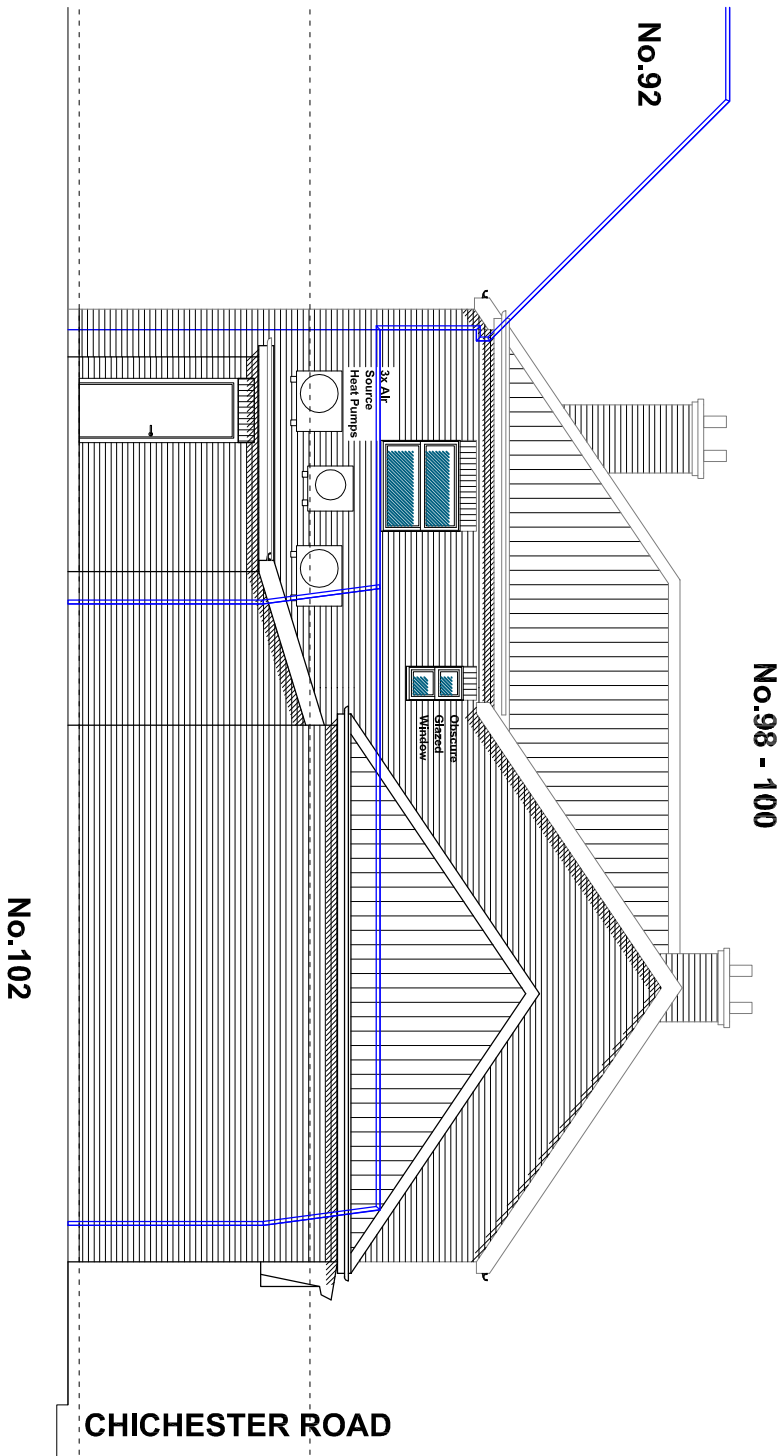

EXISTING WEST ELEVATION

EXISTING SECTION B-B

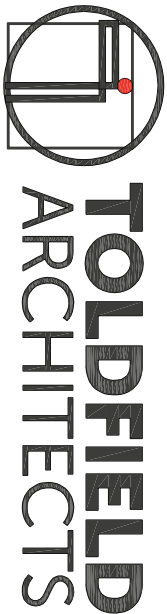

Toldfield Architects Ltd
5 Freemantle Business Centre
152 Millbrook Road East
Southampton
SO15 1JR
Tel: 023 80 236165

Emails:
info@toldfieldarchitects.co.uk
adl@toldfieldarchitects.co.uk
kouroush@toldfieldarchitects.co.uk
Web: www.toldfieldarchitects.co.uk

Project Name and Address: 98-100 Chichester Road, Bognor Regis. Po21 5AA		Project Ref:	Origin:	Zone:	Level:	Type:	Role:	Number:	Rev:		
Client: Calculis Ltd		190901	TA	-	-	P	A	Po7	-		
Drawing Title: Existing North Elevation		Status:	Full Planning Application								
		T/A Code:	Project Stage:	Sheet @ A3:	Date:						
		190901	Planning	1:100	08/11/2019		Rev:	Comments:		AP	Ch: