

RIBA CHARTERED Architects

- EXISTING MATERIALS:
- PITCHED ROOF

REAR FLAT ROOF

WALLS

FEATURE CORNING

WINDOWS

FRONT DOOR

REAR DOORS

GUTTER

DOWN PIPES

FLASHING

BROWN CLAY TILES

FELT

RED BRICK MULTI

PAINTED WHITE

WHITE UPVC (DOUBLE GLAZED)


TIMBER (DOUBLE GLAZED) PAINTED WHITE

TIMBER


BLACK UPVC

BLACK UPVC

LEAD FLASHING OR SIMILAR

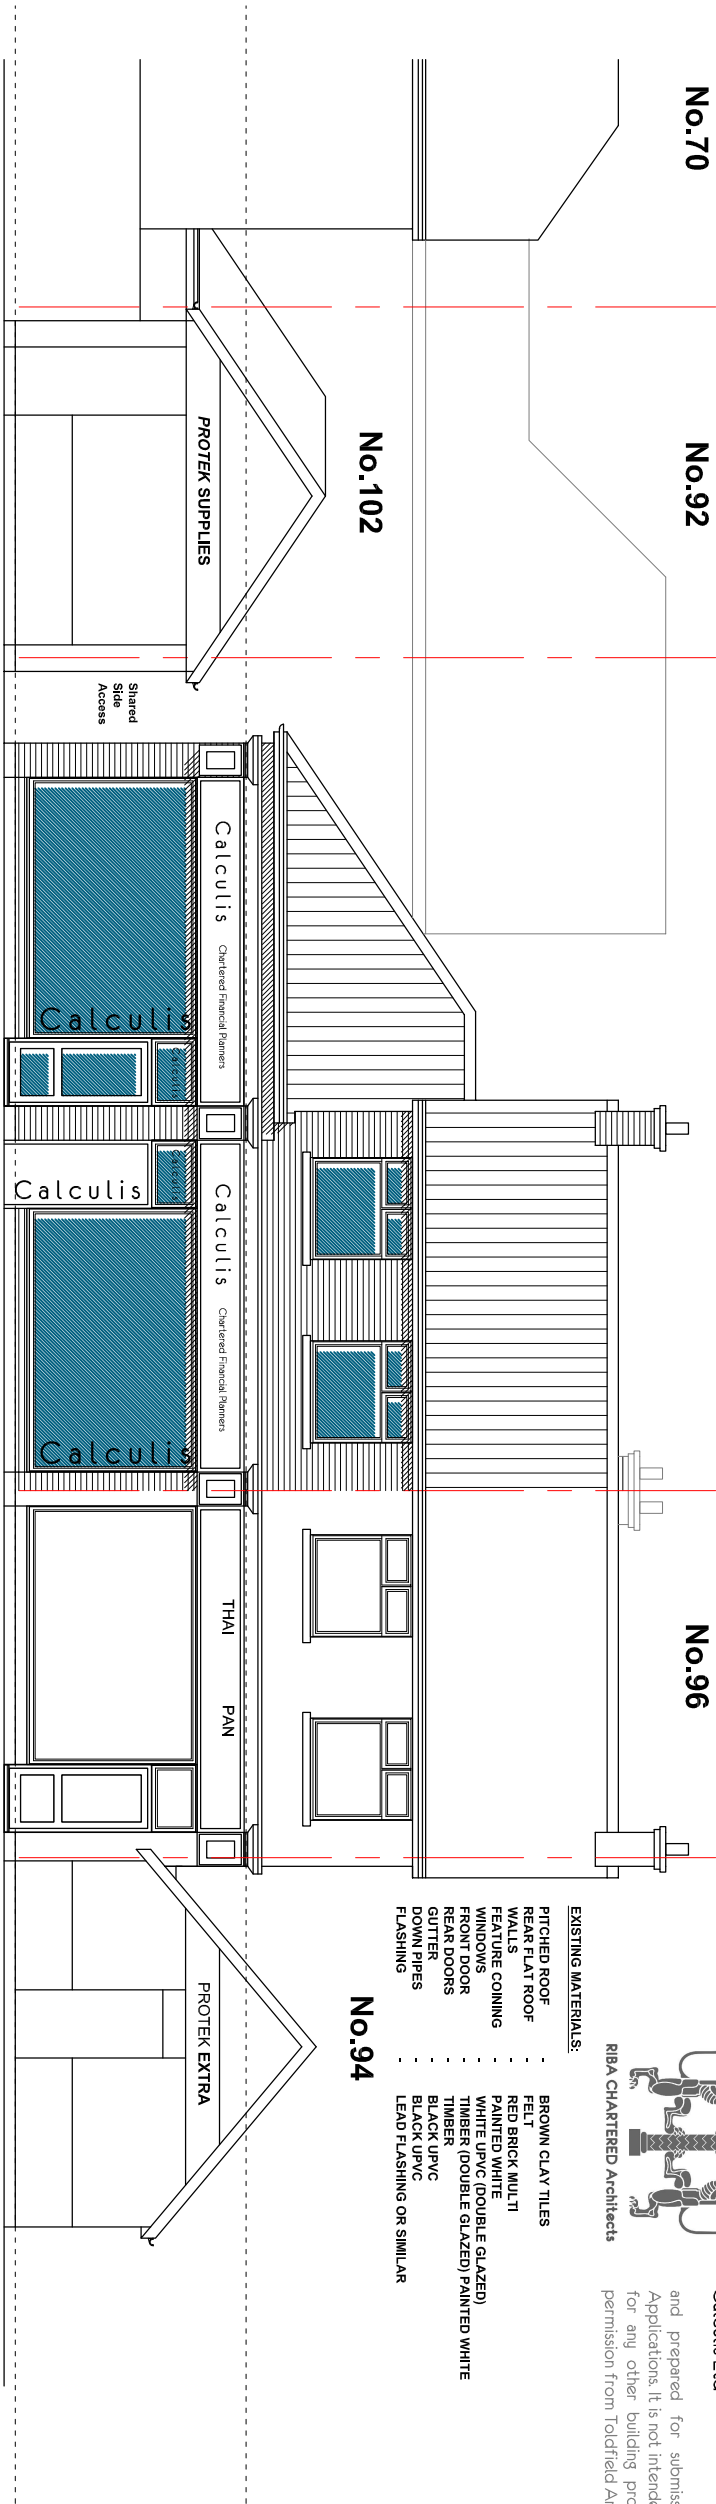


EXISTING FRONT ELEVATION

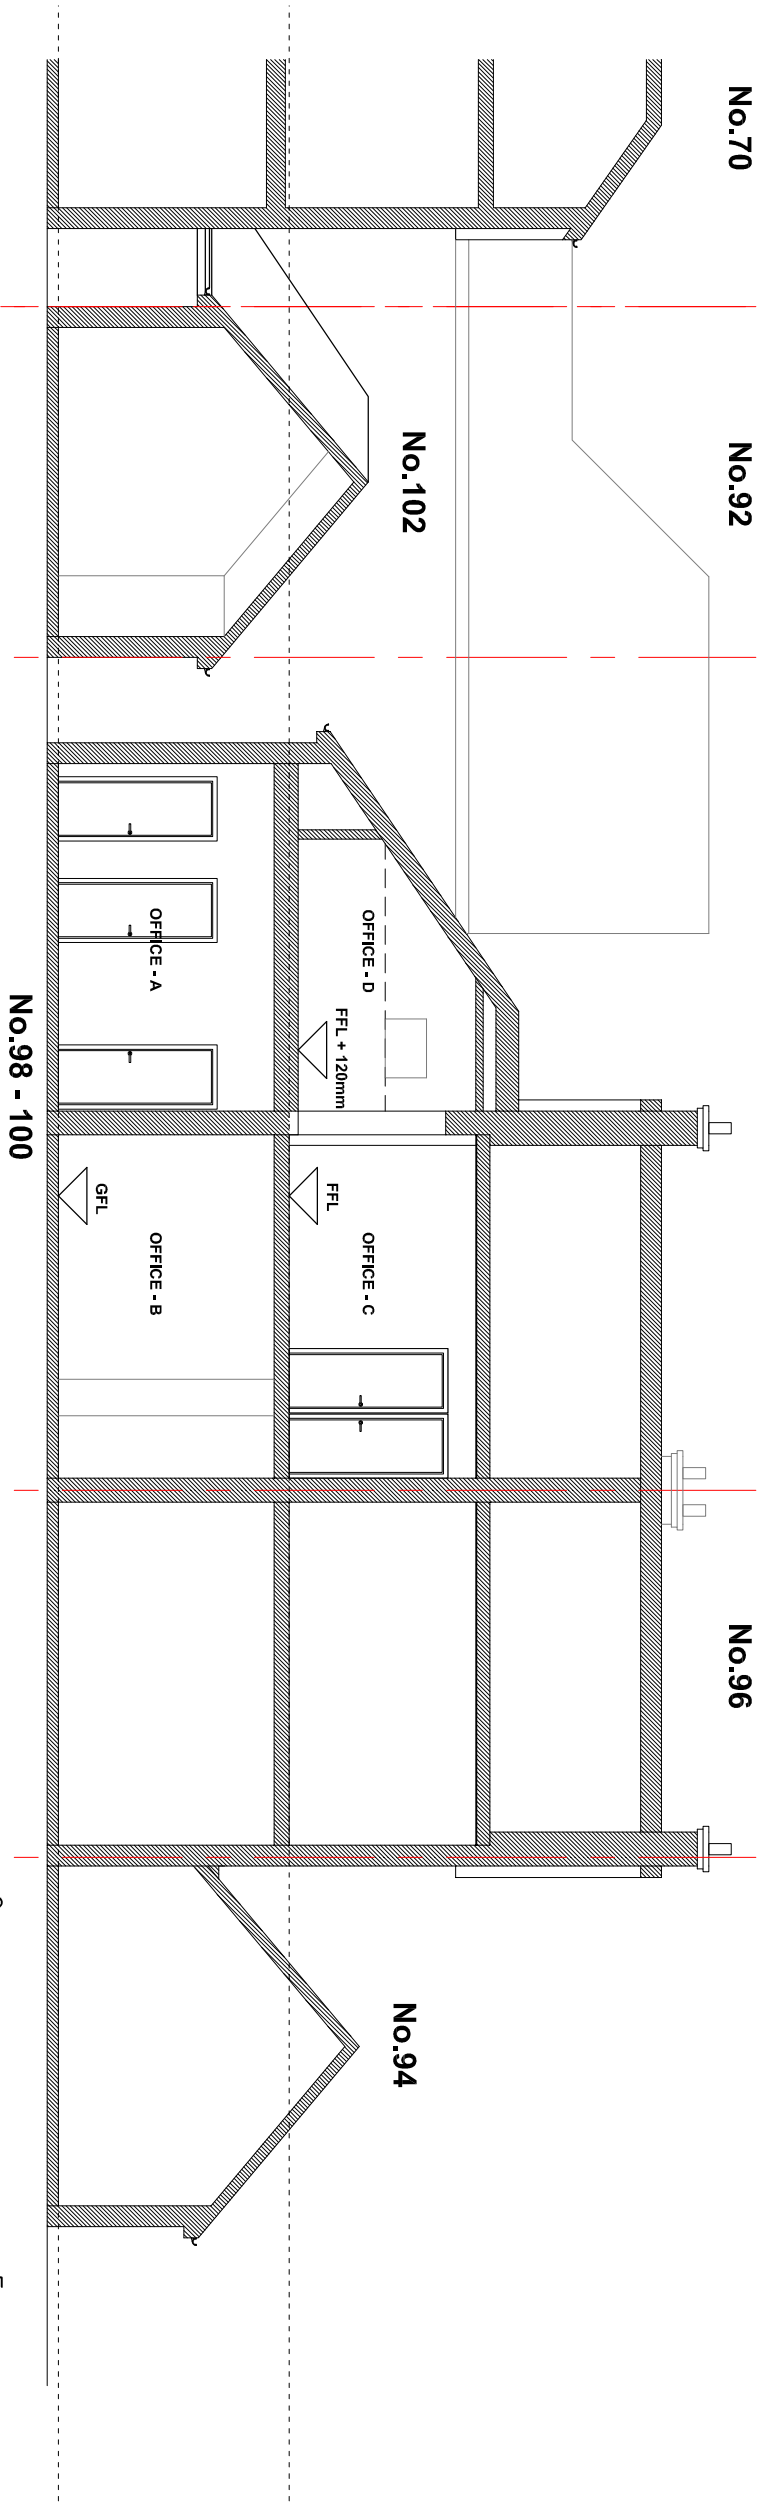

EXISTING SECTION A-A

1:100

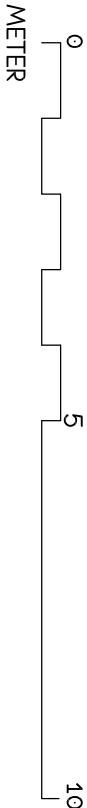

Toldfield Architects Ltd 5 Freemanle Business Centre 152 Millbrook Road East Southampton SO15 1JR Tel: 023 80 236165 info@toldfieldarchitects.co.uk ad@toldfieldarchitects.co.uk kourosh@toldfieldarchitects.co.uk Web: www.toldfieldarchitects.co.uk Emails: TOLDFIELD ARCHITECTS										Project Name and Address: 98-100 Chichester Road, Bognor Regis. PO21 5AA										Project Ref: 190901 Origin: TA Zone: - Level: - Type: -P Role: -A Number: -Po6 Rev: -	
Client: Calculis Ltd										Status: Full Planning Application	
Drawing Title: Existing Front Elevation and Section A-A										TA Code: 190901 Project Stage: Planning Sheet @ A3: 1.100 Date: 08/11/2019										Rev:										Comments:										AP										Dr:										Ch:									