
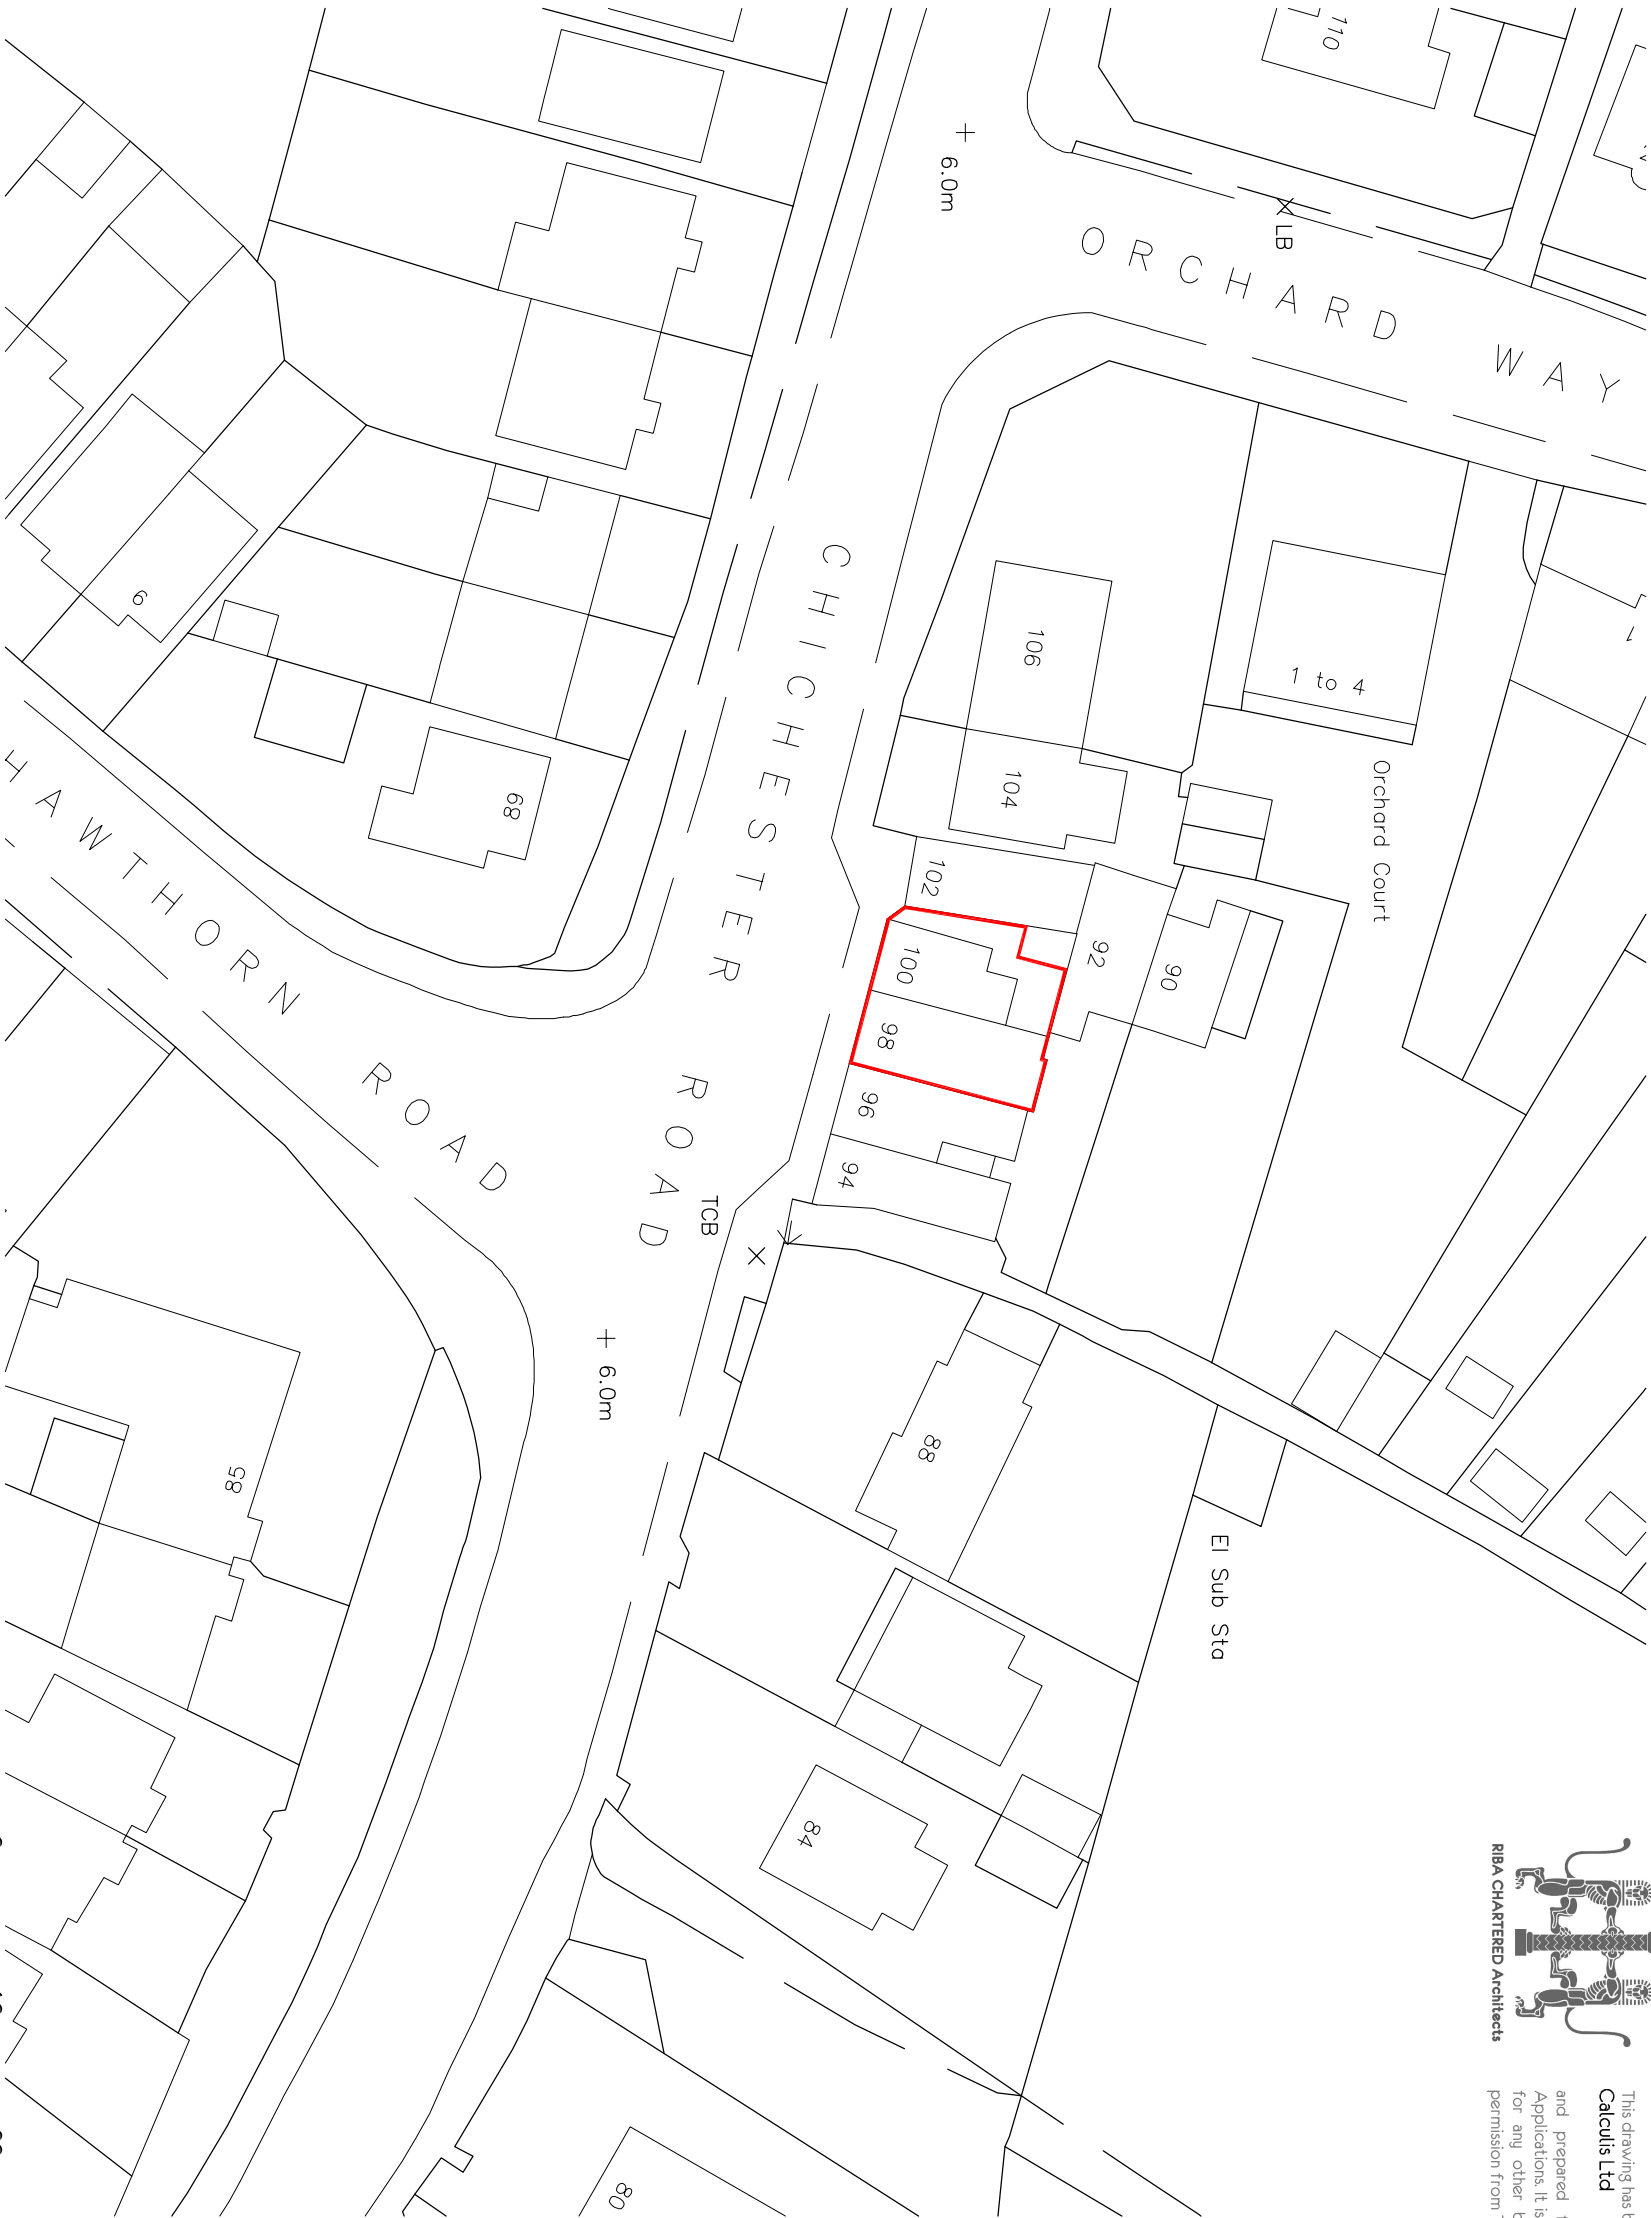
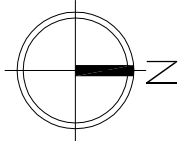


**©** STRINGENT COPYRIGHT:  
This drawing has been produced for:  
**Calculis Ltd**  
and prepared for submission as part of any statutory Applications. It is not intended for use by any other person or for any other building project or purpose without prior permission from Toldfield Architects Ltd.

# SITE LOCATION PLAN

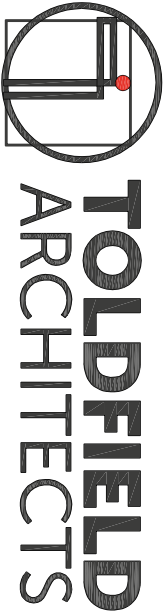

Toldfield Architects Ltd  
5 Freemanle Business Centre  
152 Millbrook Road East  
Southampton  
SO15 1JR  
Tel: 023 80 236165

Emails:  
info@toldfieldarchitects.co.uk  
adi@toldfieldarchitects.co.uk  
kourosh@toldfieldarchitects.co.uk  
Web: www.toldfieldarchitects.co.uk

|                                                                             |  |  |  |                           |         |       |        |             |       |         |      |            |  |  |  |
|-----------------------------------------------------------------------------|--|--|--|---------------------------|---------|-------|--------|-------------|-------|---------|------|------------|--|--|--|
| Project Name and Address:<br>98-100 Chichester Road, Bognor Regis. Po21 5AA |  |  |  | Project Ref:              | Origin: | Zone: | Level: | Type:       | Role: | Number: | Rev: |            |  |  |  |
| Client:<br><br>Calculis Ltd                                                 |  |  |  | Status:                   | 190901  | TA    | -      | -           | -P    | -A      | -Po1 | -          |  |  |  |
|                                                                             |  |  |  |                           |         |       |        |             |       |         |      |            |  |  |  |
| Drawing Title:<br><br>Site Location Plan                                    |  |  |  | Full Planning Application |         |       |        |             |       |         |      |            |  |  |  |
| TA Code:                                                                    |  |  |  | Project Stage:            |         |       |        | Sheet @ A3: |       |         |      | Date:      |  |  |  |
| 190901                                                                      |  |  |  | Planning                  |         |       |        | 1:500       |       |         |      | 08/11/2019 |  |  |  |
|                                                                             |  |  |  | Rev:                      |         |       |        | Comments:   |       |         |      | AP         |  |  |  |
|                                                                             |  |  |  |                           |         |       |        |             |       |         |      | Dr:        |  |  |  |
|                                                                             |  |  |  |                           |         |       |        |             |       |         |      | Cn:        |  |  |  |