

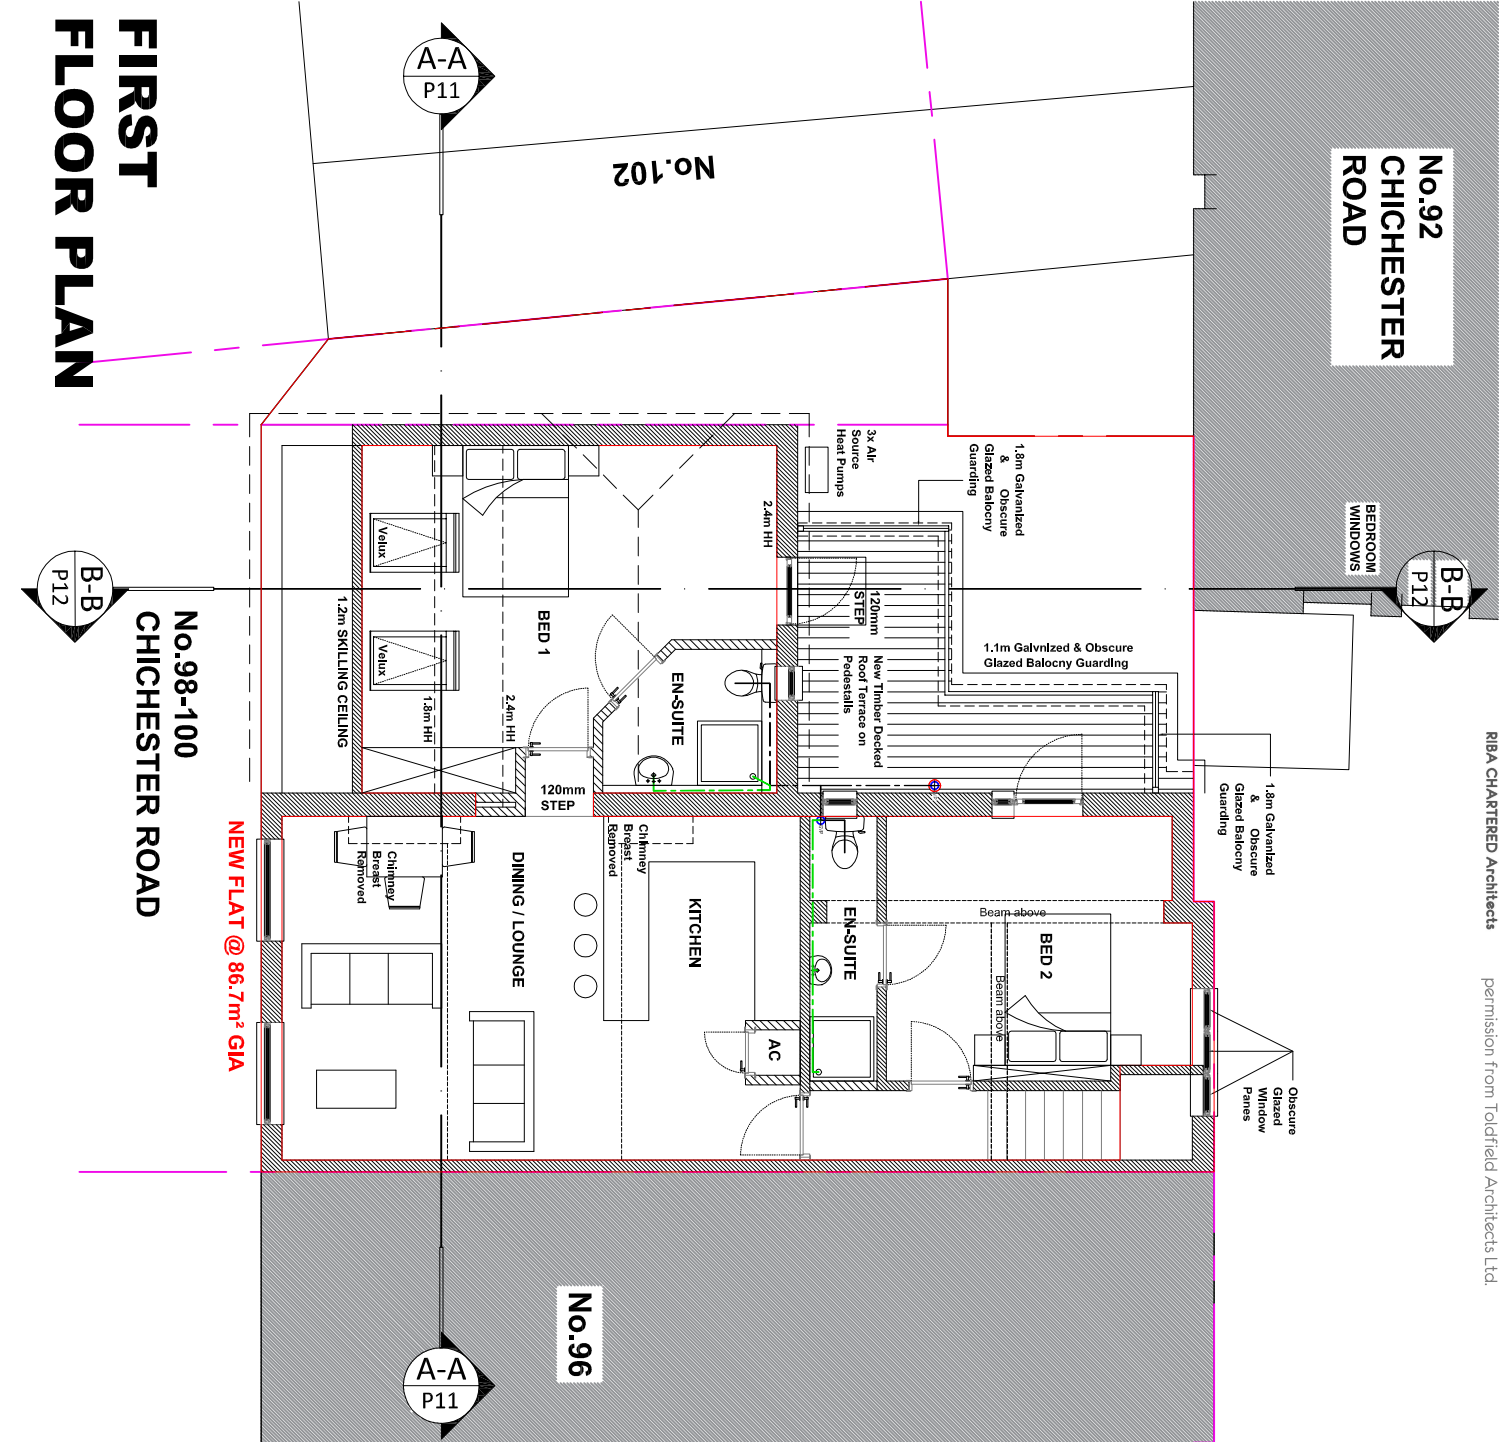
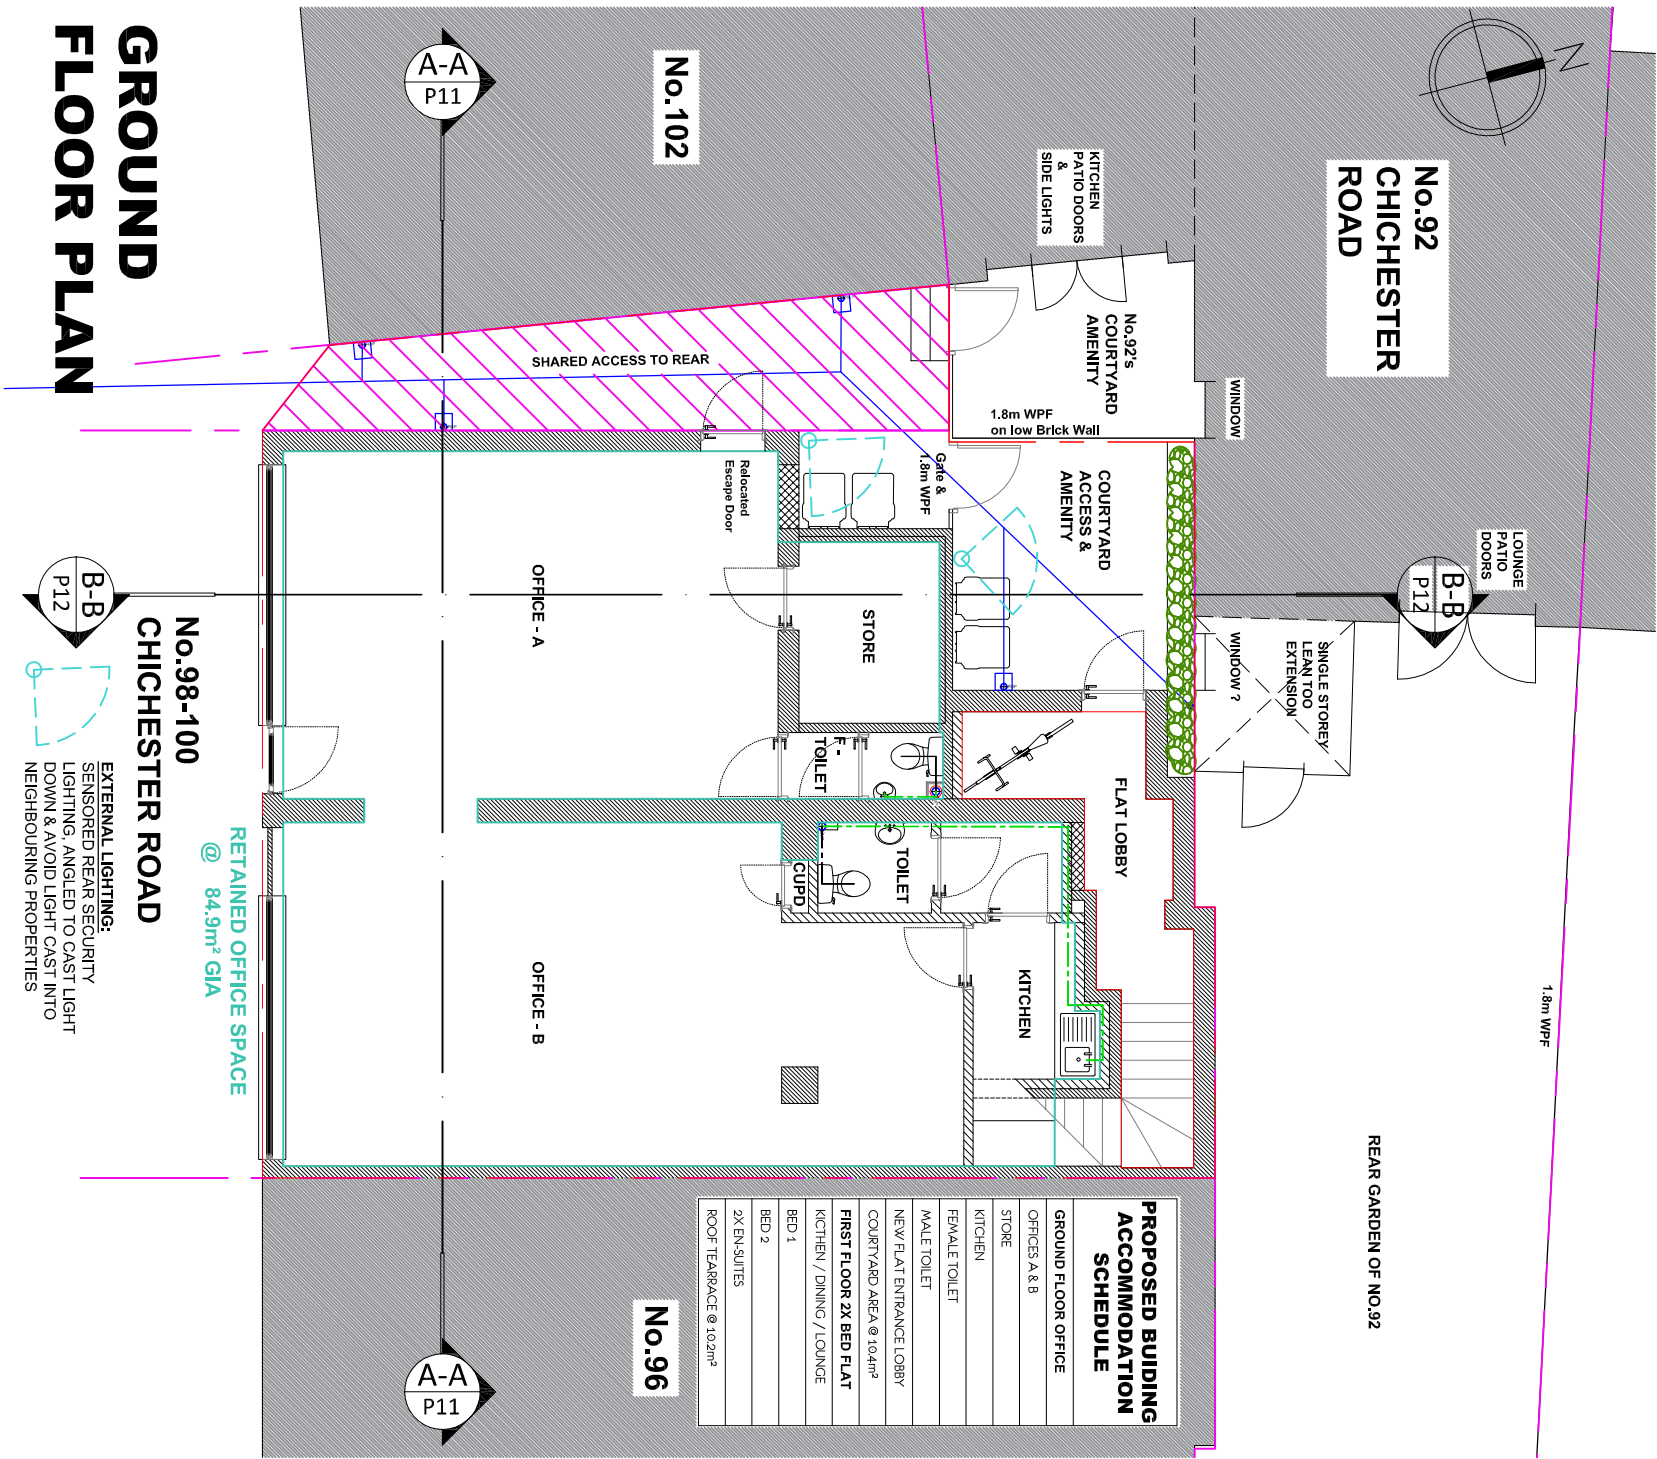


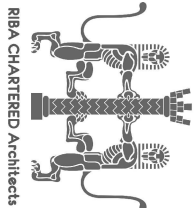

GROUND FLOOR PLAN

FIRST FLOOR PLAN

1:100

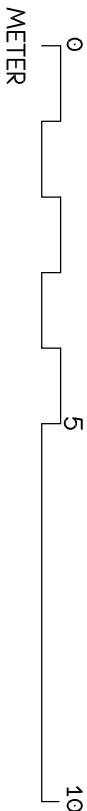

PROPOSED FLOOR PLANS

 TOLDFIELD ARCHITECTS Toldfield Architects Ltd 5 Freemanle Business Centre 152 Millbrook Road East Southampton SO15 1JR Tel: 023 80 236165 Emails: info@toldfieldarchitects.co.uk ad@toldfieldarchitects.co.uk kouroush@toldfieldarchitects.co.uk Web: www.toldfieldarchitects.co.uk		Project Name and Address: 98-100 Chichester Road, Bognor Regis. Po21 5AA		Project Ref: 190901		Origin: TA	Zone: -	Level: -	Type: -P	Role: -A	Number: -Po9	Rev: -		
Client: Calculis Ltd				Status:										
Drawing Title: Proposed Floor Plans				Full Planning Application		T/A Code:		Project Stage:		Sheet @ A3:		Date:		
				190901		Planning		1:100		08/11/2019		Rev:		
												Comments:		
												Highlighted rear external security lighting locations.		15/11/2019
												AP		
												Dr:		
												Ch:		