
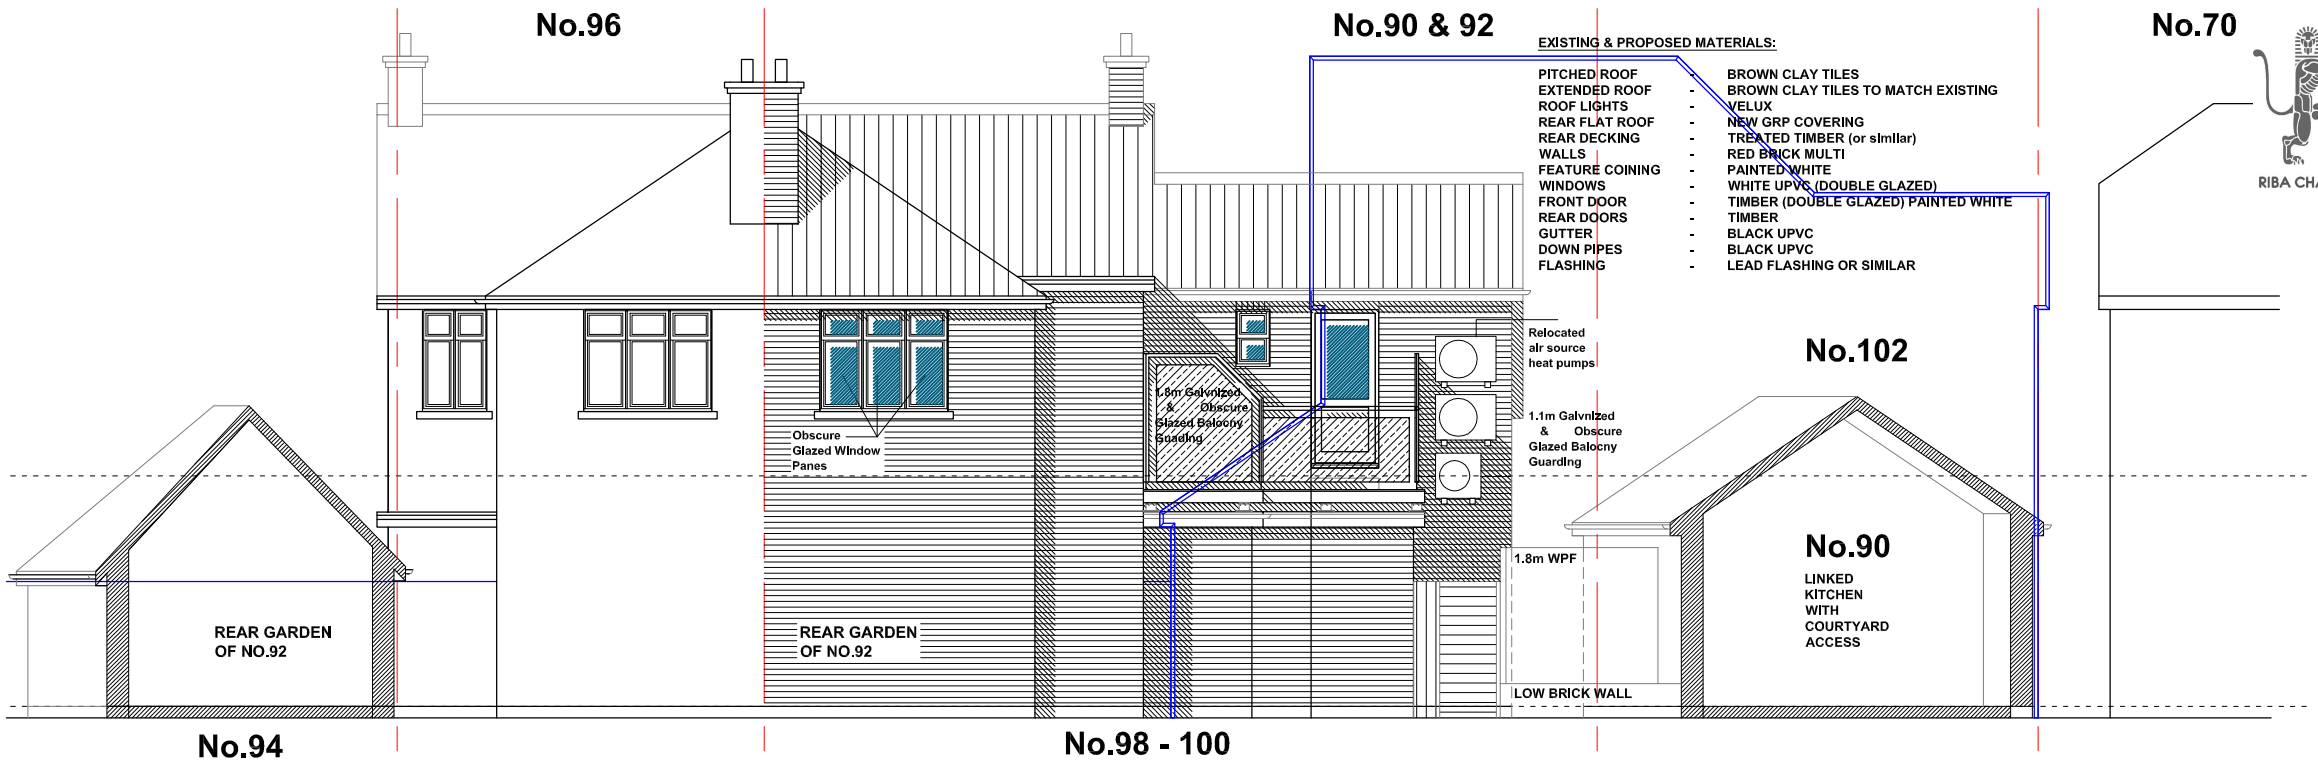



PROPOSED NORTH / REAR ELEVATION

1:100

0 5 10
METER

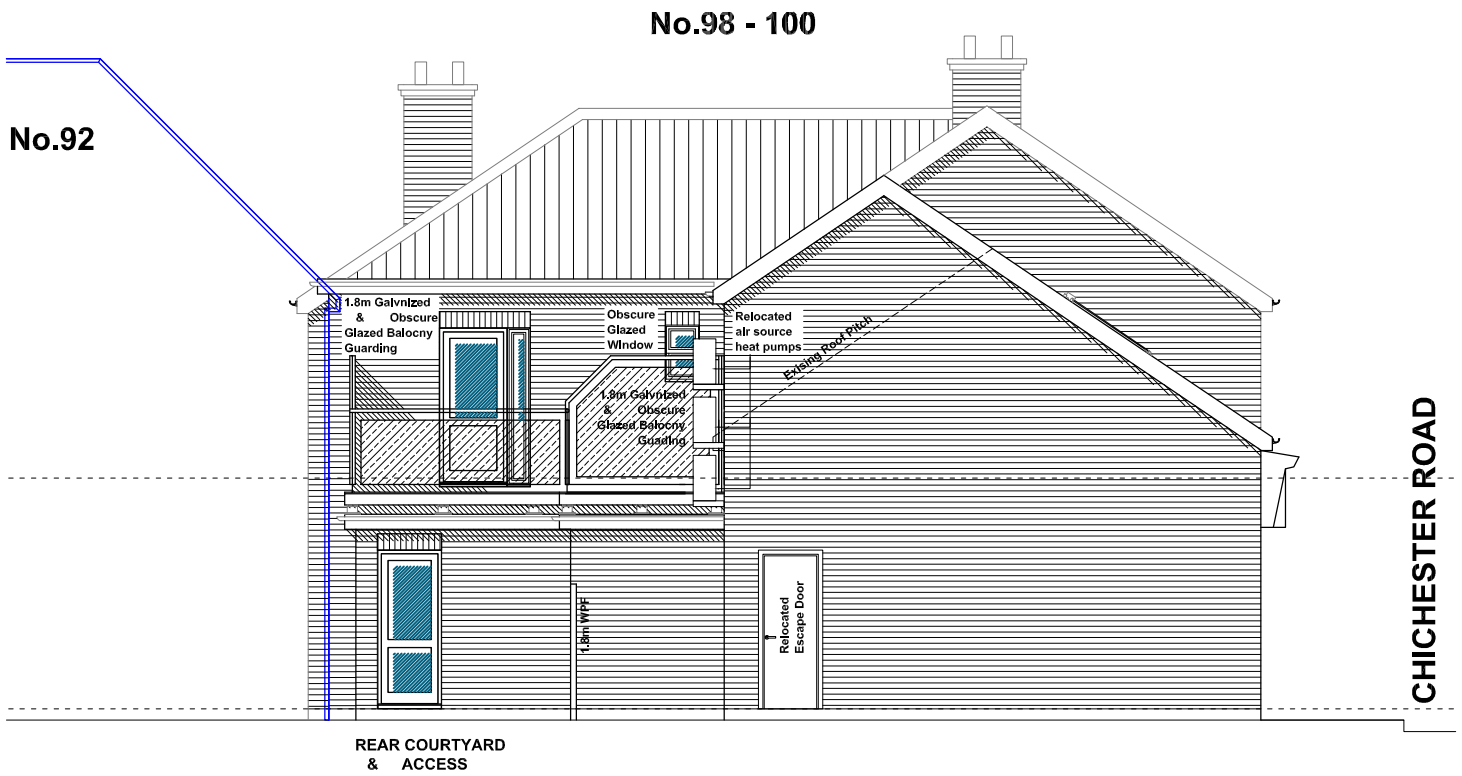

PROPOSED WEST ELEVATION

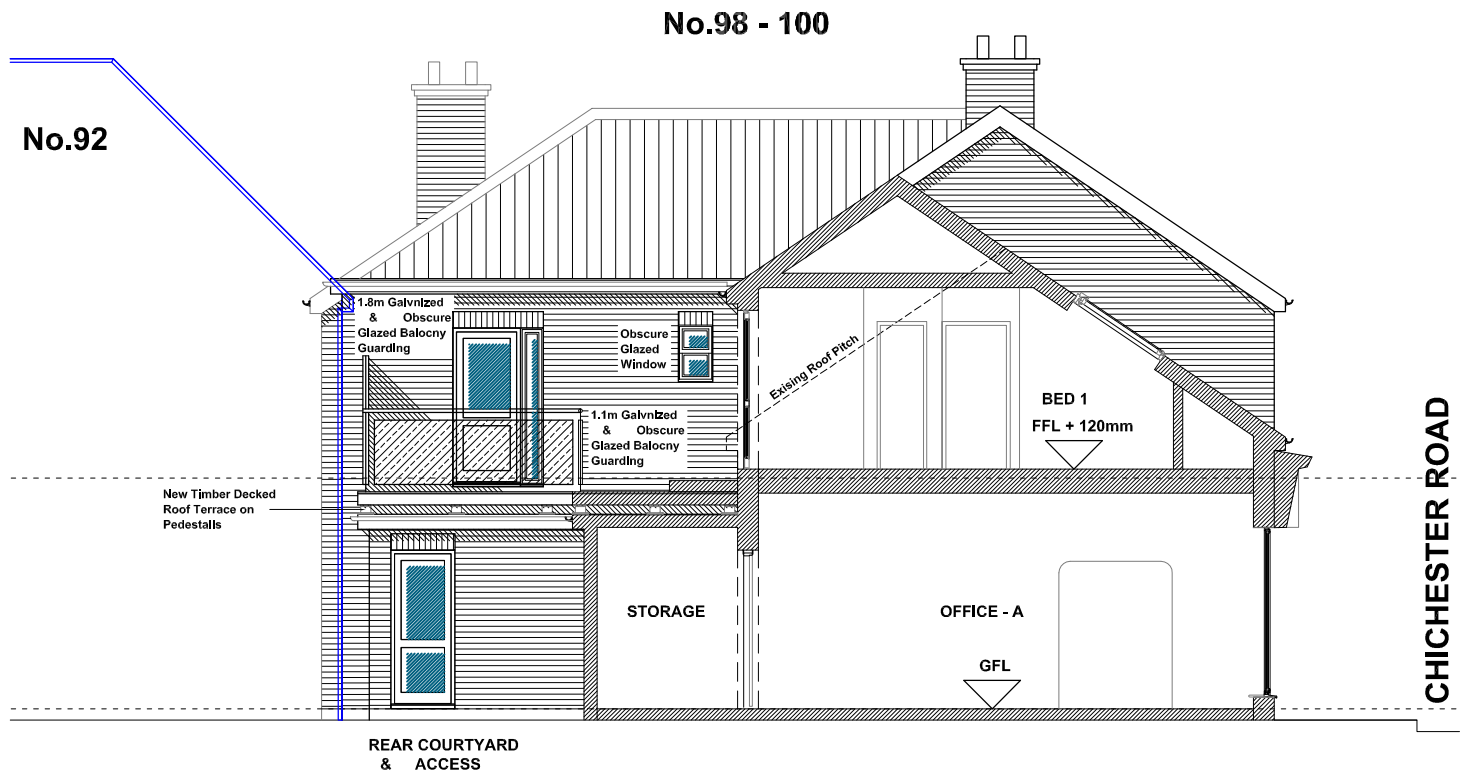

PROPOSED SECTION B-B

RIBA CHARTERED Architects

© STRINGENT COPYRIGHT:
This drawing has been produced for:
Calculis Ltd
and prepared for submission as part of any statutory Applications. It is not intended for use by any other person or for any other building project or purpose without prior permission from Toldfield Architects Ltd.

TOLDFIELD ARCHITECTS
Toldfield Architects Ltd
5 Freemantle Business Centre
152 Millbrook Road East
Southampton
SO15 1JR
Tel: 023 80 236165
Emails:
info@toldfieldarchitects.co.uk
adi@toldfieldarchitects.co.uk
kourosh@toldfieldarchitects.co.uk
Web: www.toldfieldarchitects.co.uk

Project Name and Address:
98-100 Chichester Road, Bognor Regis. P021 5AA

Client:
Calculis Ltd

Drawing Title:
Proposed North Elevation, West Elevation and Section B-B

Project Ref:	Origon:	Zone:	Level:	Type:	Role:	Number:	Rev:
190901	TA	-	-	P	A	P12	-

Status:
Full Planning Application

TA Code:	Project Stage:	Sheet @ A3:	Date:
190901	Planning	1:100	08/11/2019

Rev:	Comments:	
A	Removed half hip ending from extended roof.	14/04/2020
		AP
		Dr: Ch:

ARUN DISTRICT COUNCIL BR/315/19/PL