

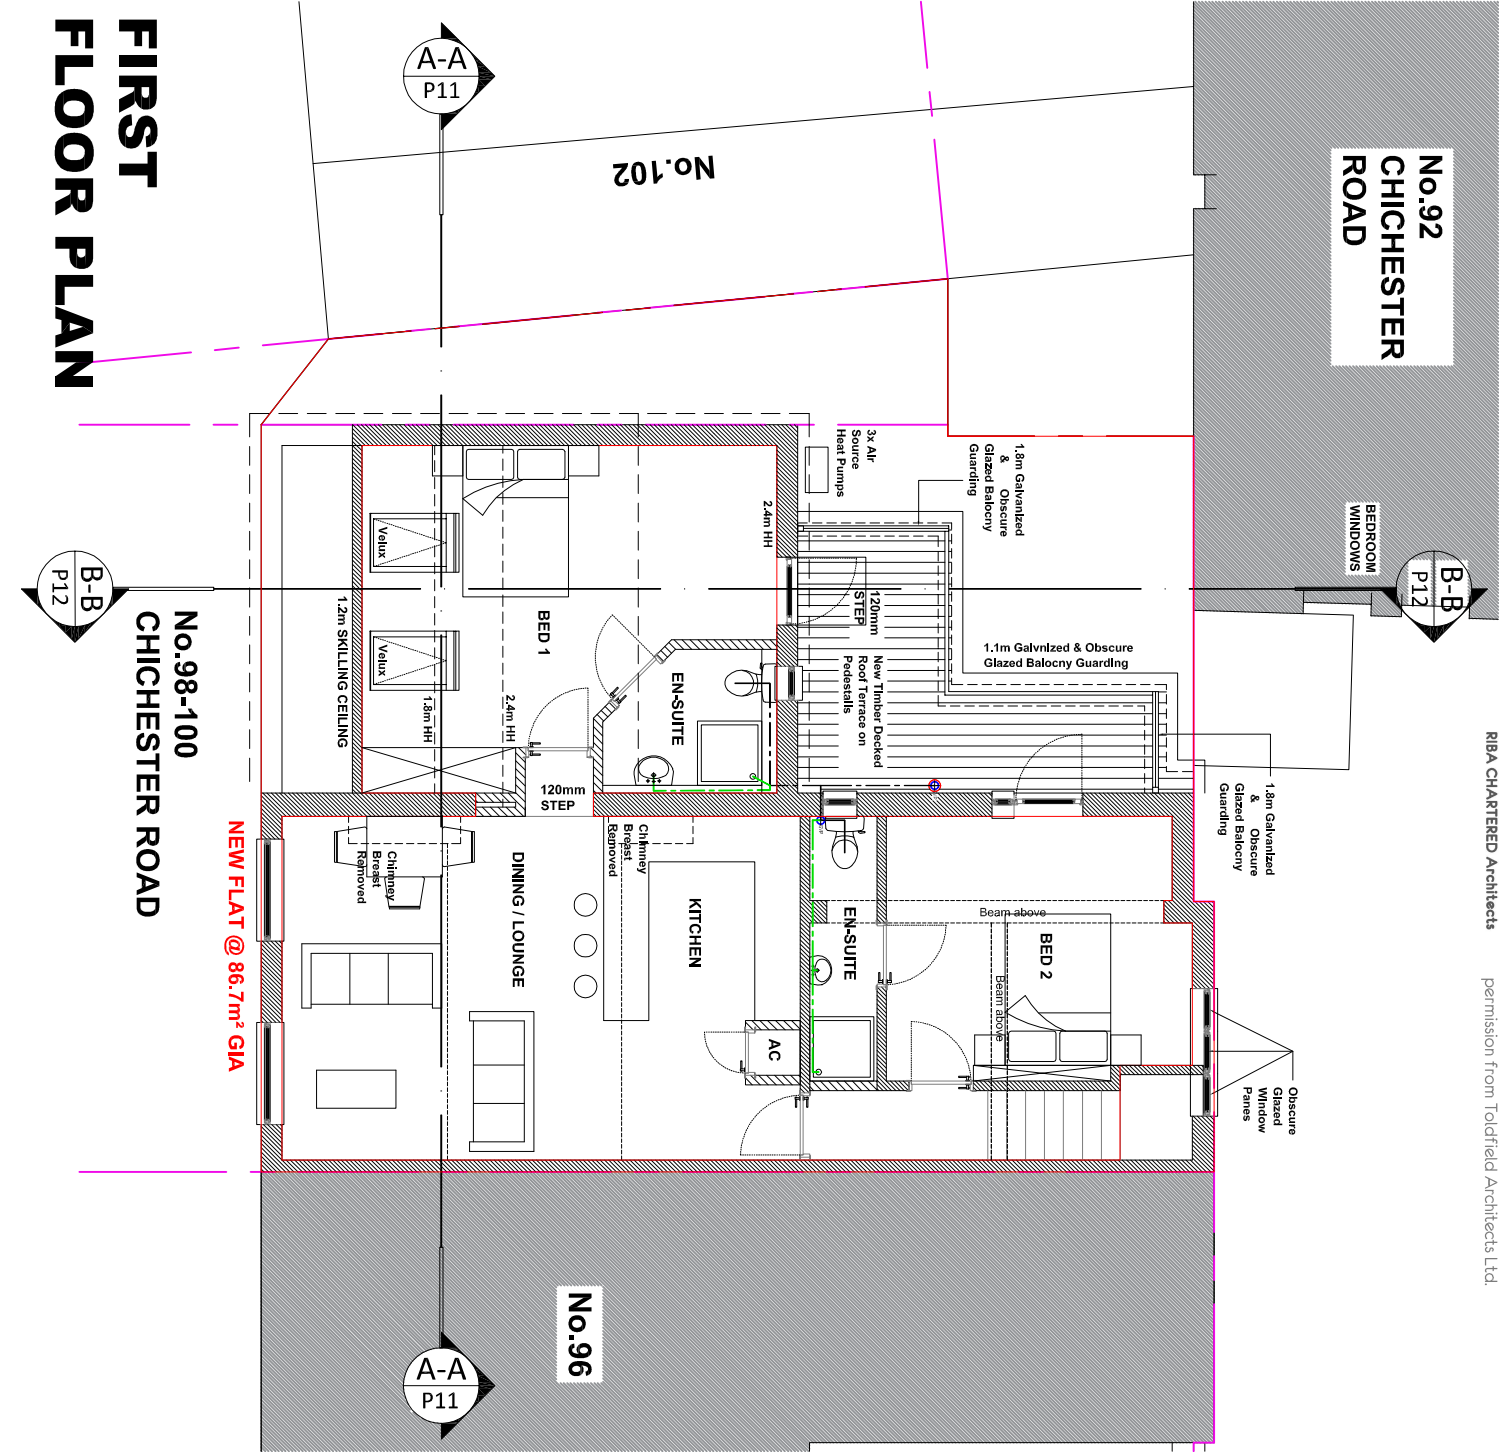
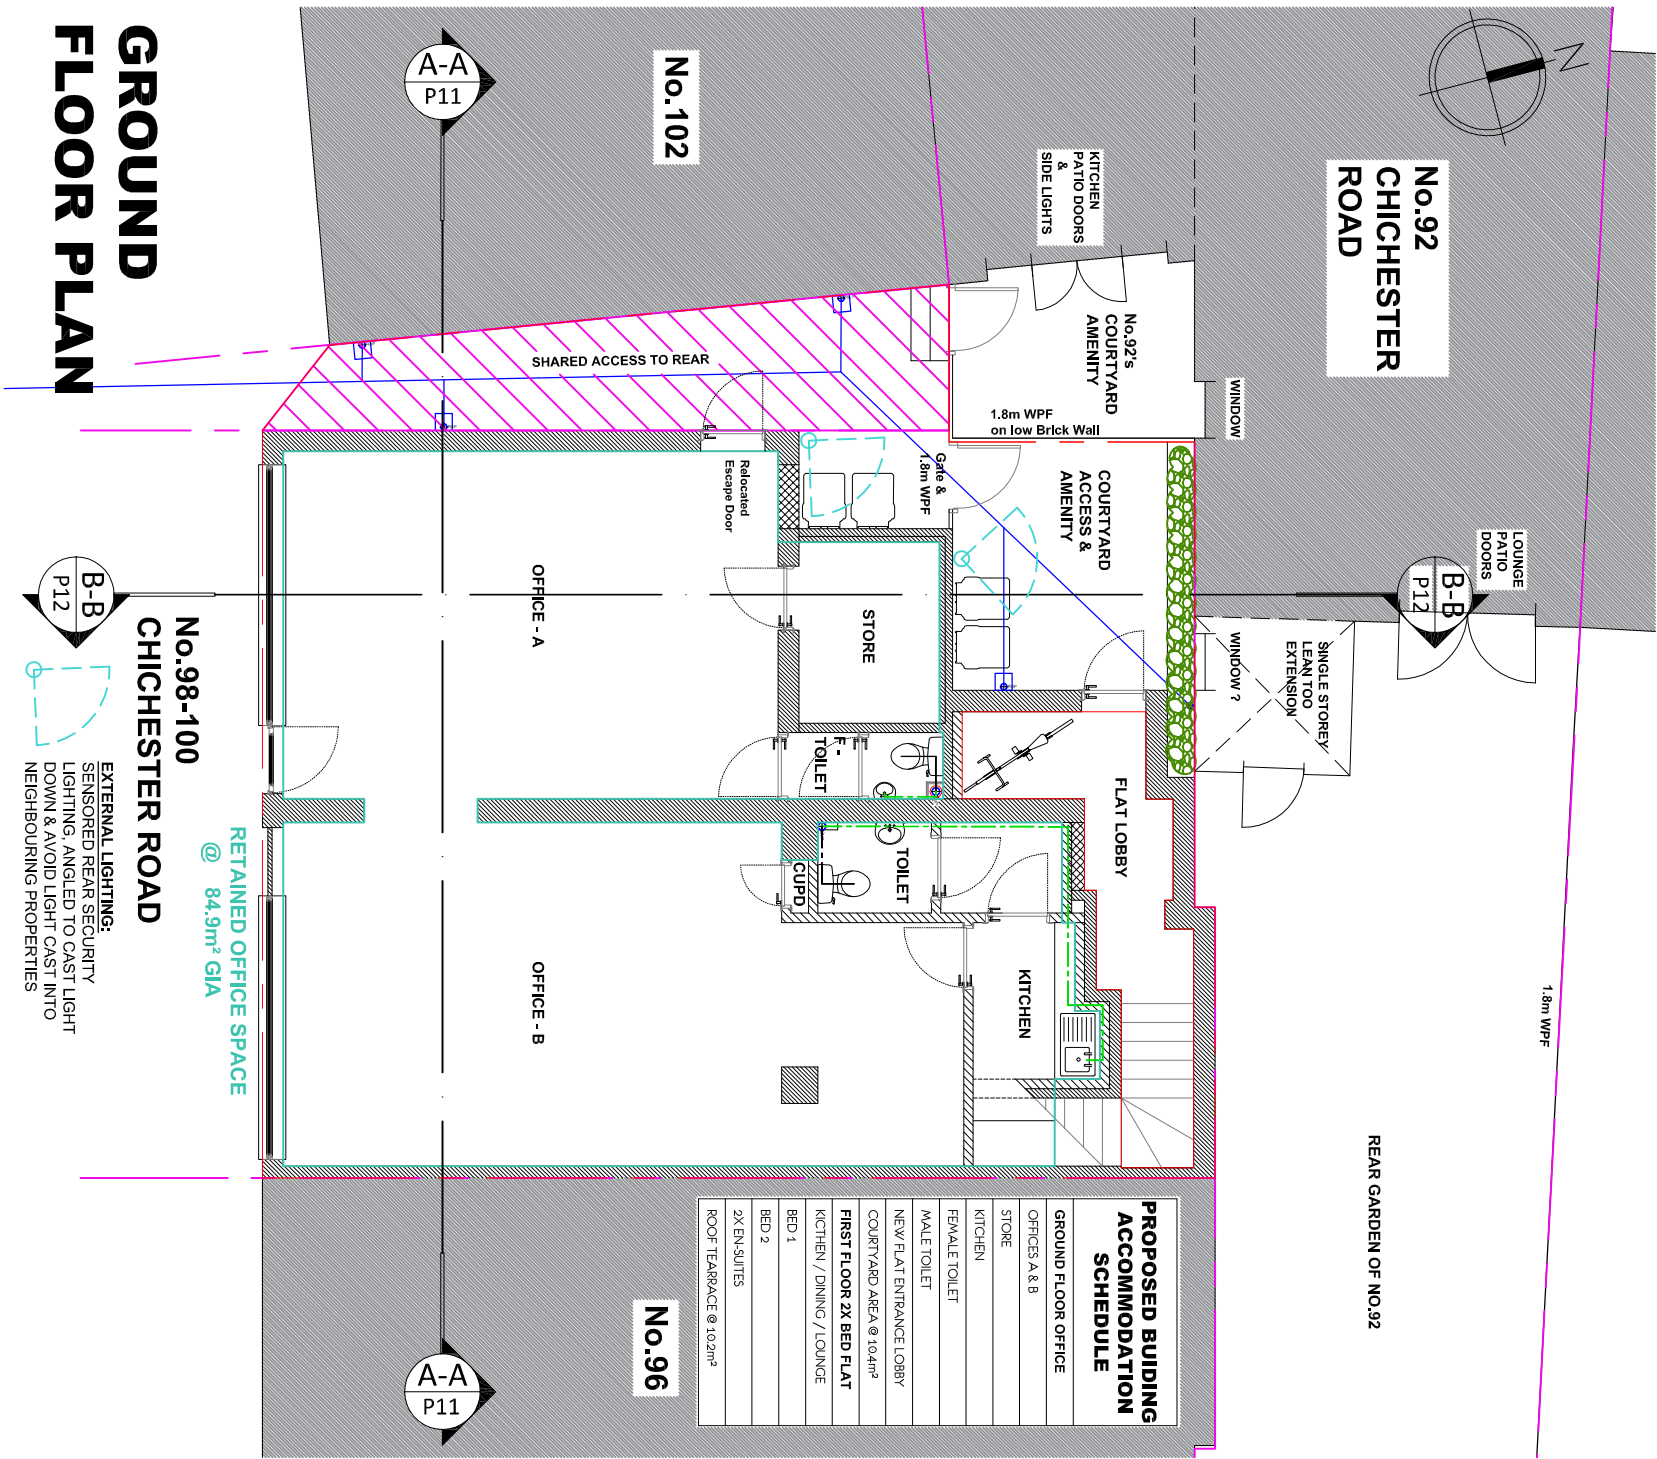


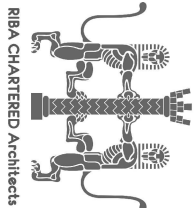

GROUND FLOOR PLAN

FIRST FLOOR PLAN

1:100

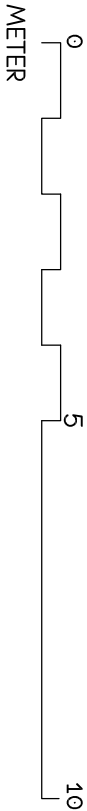

PROPOSED FLOOR PLANS

Toldfield Architects Ltd 5 Freemantle Business Centre 152 Millbrook Road East Southampton SO15 1JR Tel: 023 80 236165 Emails: info@toldfieldarchitects.co.uk ad@toldfieldarchitects.co.uk kourosh@toldfieldarchitects.co.uk Web: www.toldfieldarchitects.co.uk TOLDFIELD ARCHITECTS	Project Name and Address: 98-100 Chichester Road, Bognor Regis. Po21 5AA	Project Ref: 190901	Origin: TA	Zone: -	Level: -	Type: -P	Role: -A	Number: -Po9	Rev: -		
Client: Calculis Ltd		Status:									
Drawing Title: Proposed Floor Plans		Full Planning Application									
T/A Code: 190901		Project Stage: Planning									
Sheet @ A3: 1:100		Date: 08/11/2019									
Rev: A		Comments: Removed half hip ending from extended roof.									
		Highlighted rear external security lighting locations.									
		15/11/2019									
		AP									
		Dr: Ch:									