

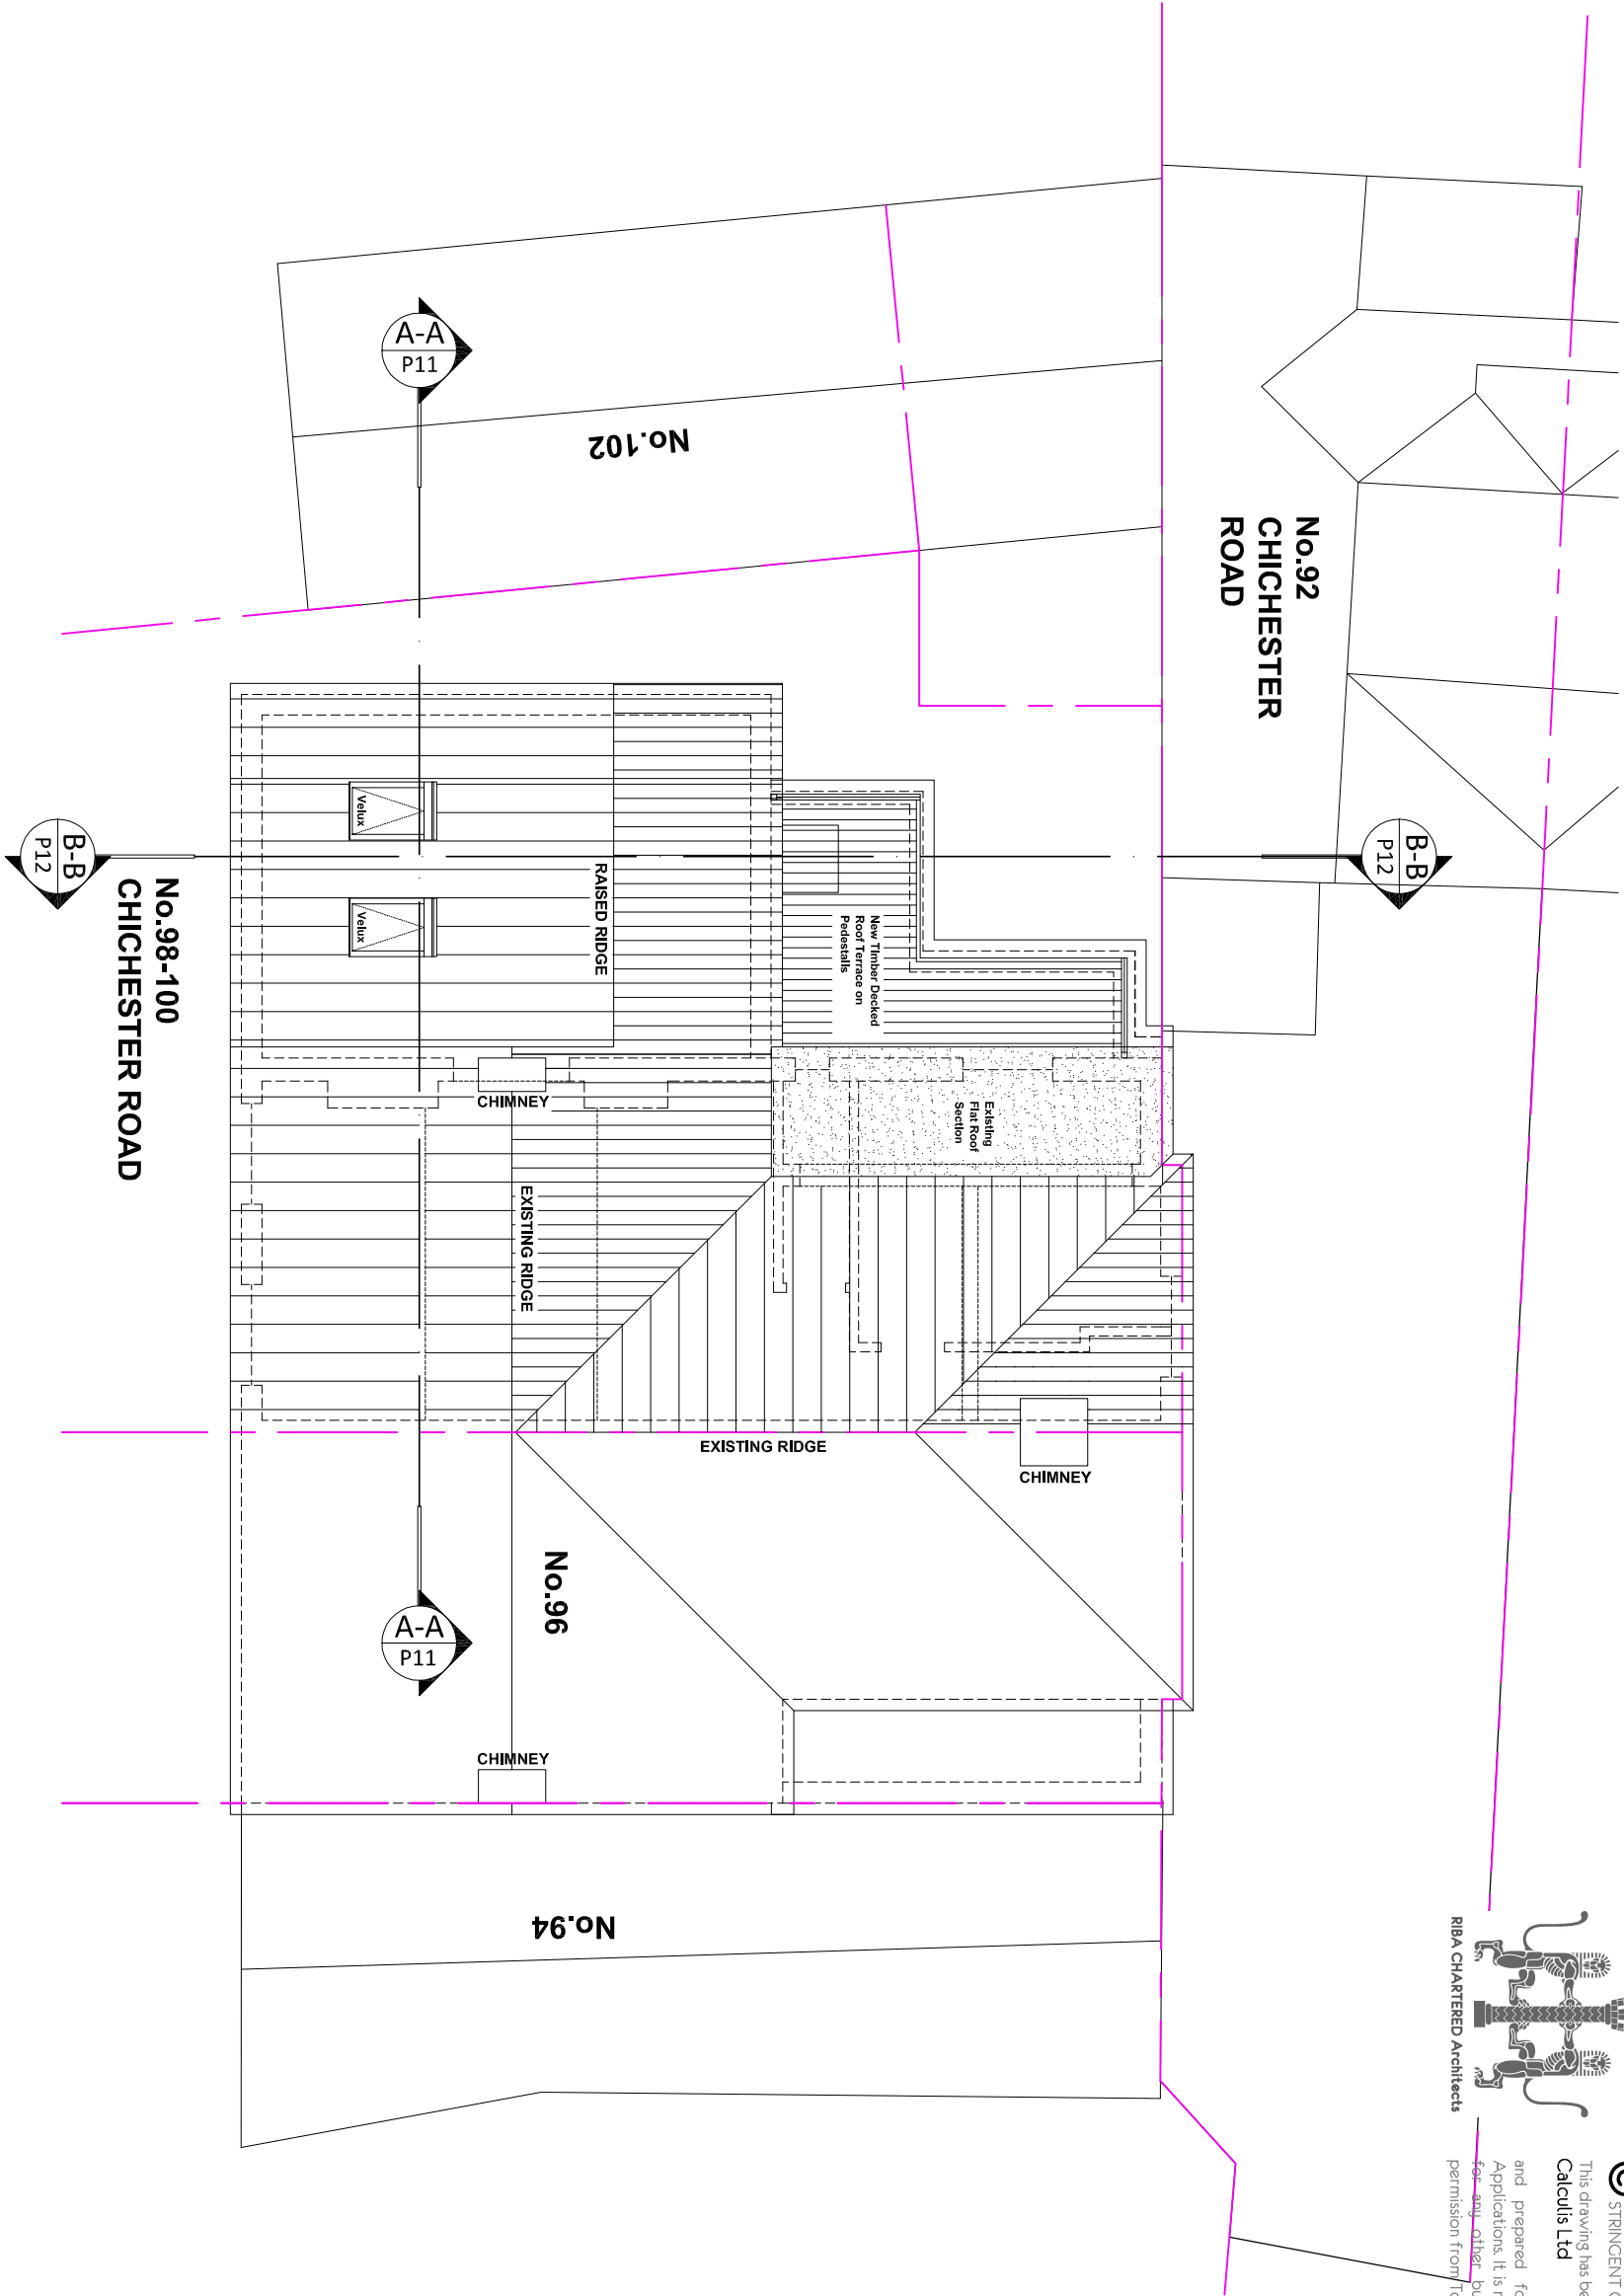


© STRINGENT COPYRIGHT:
This drawing has been produced for:
Calculis Ltd
and prepared for submission as part of any statutory Applications. It is not intended for use by any other person or for any other building project or purpose without prior permission from Toldfield Architects Ltd.

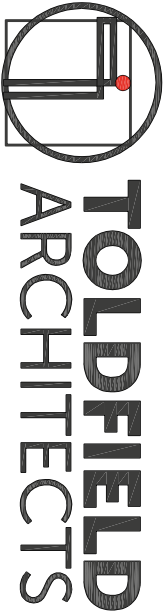

PROPOSED SITE ROOF PLAN

1:100

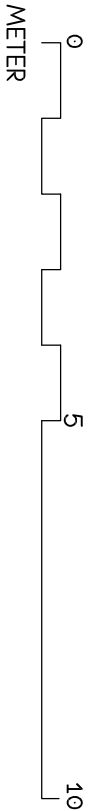

Toldfield Architects Ltd
5 Freemanle Business Centre
152 Millbrook Road East
Southampton
SO15 1JR
Tel: 023 80 236165

Emails:
info@toldfieldarchitects.co.uk
adl@toldfieldarchitects.co.uk
kourosh@toldfieldarchitects.co.uk
Web: www.toldfieldarchitects.co.uk

Project Name and Address: 98-100 Chichester Road, Bognor Regis. Po21 5AA		Project Ref:	Origin:	Zone:	Level:	Type:	Role:	Number:	Rev:		
		190901	TA	-	-	-P	-A	-P10	-		
Client: Calculis Ltd		Status:									
Drawing Title: Proposed Site Roof Plan										A	Removed half hip ending from extended roof.
		T/A Code:	Project Stage:	Sheet @ A3:	Date:						
		190901	Planning	1:100	08/11/2019						
										Rev:	Comments:
										AP	14/04/2020
										Dr:	Ch: