



RIBA CHARTERED Architects

EXISTING & PROPOSED MATERIALS:


- | | |
|-----------------|--------------------------------------|
| PITCHED ROOF | BROWN CLAY TILES |
| EXTENDED ROOF | BROWN CLAY TILES TO MATCH EXISTING |
| ROOF LIGHTS | VELUX |
| REAR FLAT ROOF | NEW GRP COVERING |
| REAR DECKING | TREATED TIMBER (or similar) |
| WALLS | RED BRICK MULTI |
| FEATURE CORNING | PAINTED WHITE |
| WINDOWS | WHITE UPVC (DOUBLE GLAZED) |
| FRONT DOOR | TIMBER (DOUBLE GLAZED) PAINTED WHITE |
| REAR DOORS | TIMBER UPVC |
| DOWN PIPES | BLACK UPVC |
| FLASHING | LEAD FLASHING OR SIMILAR |

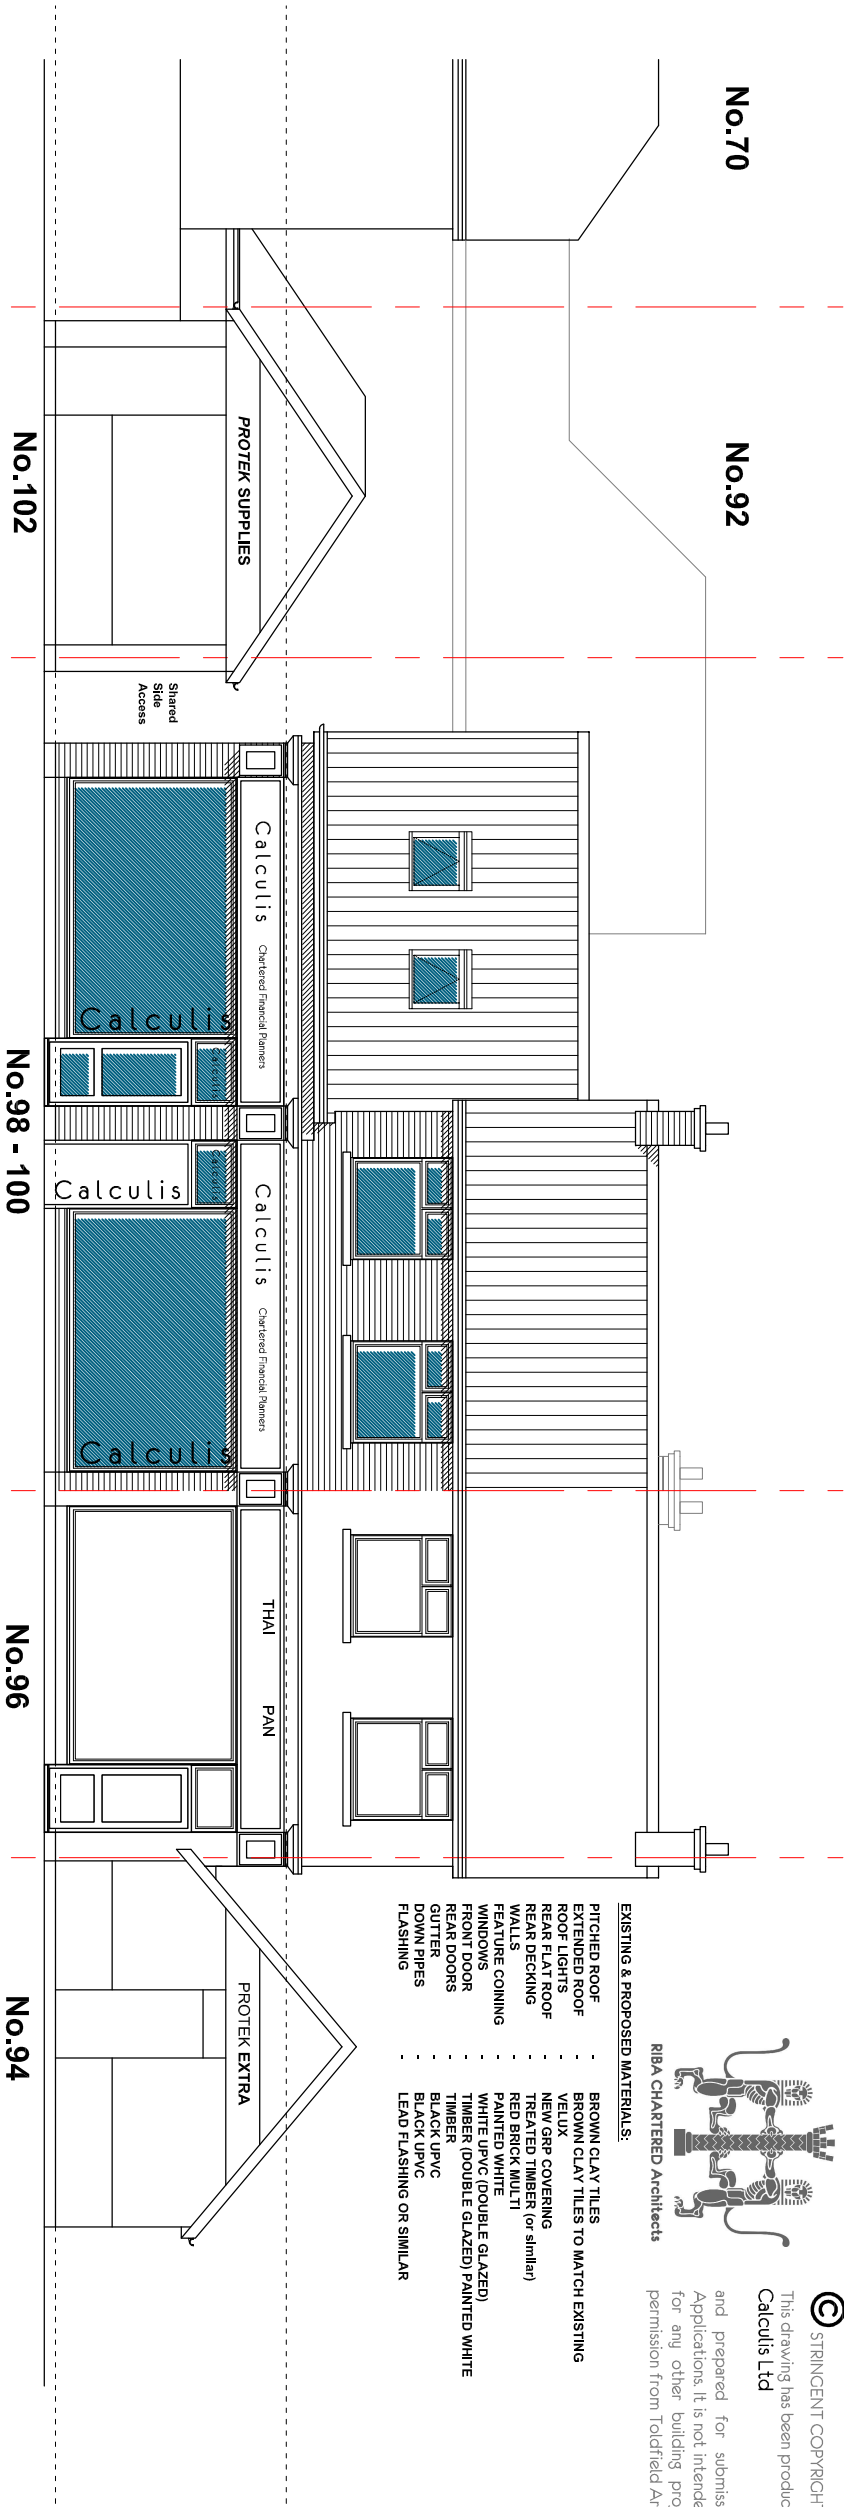

PROPOSED FRONT ELEVATION

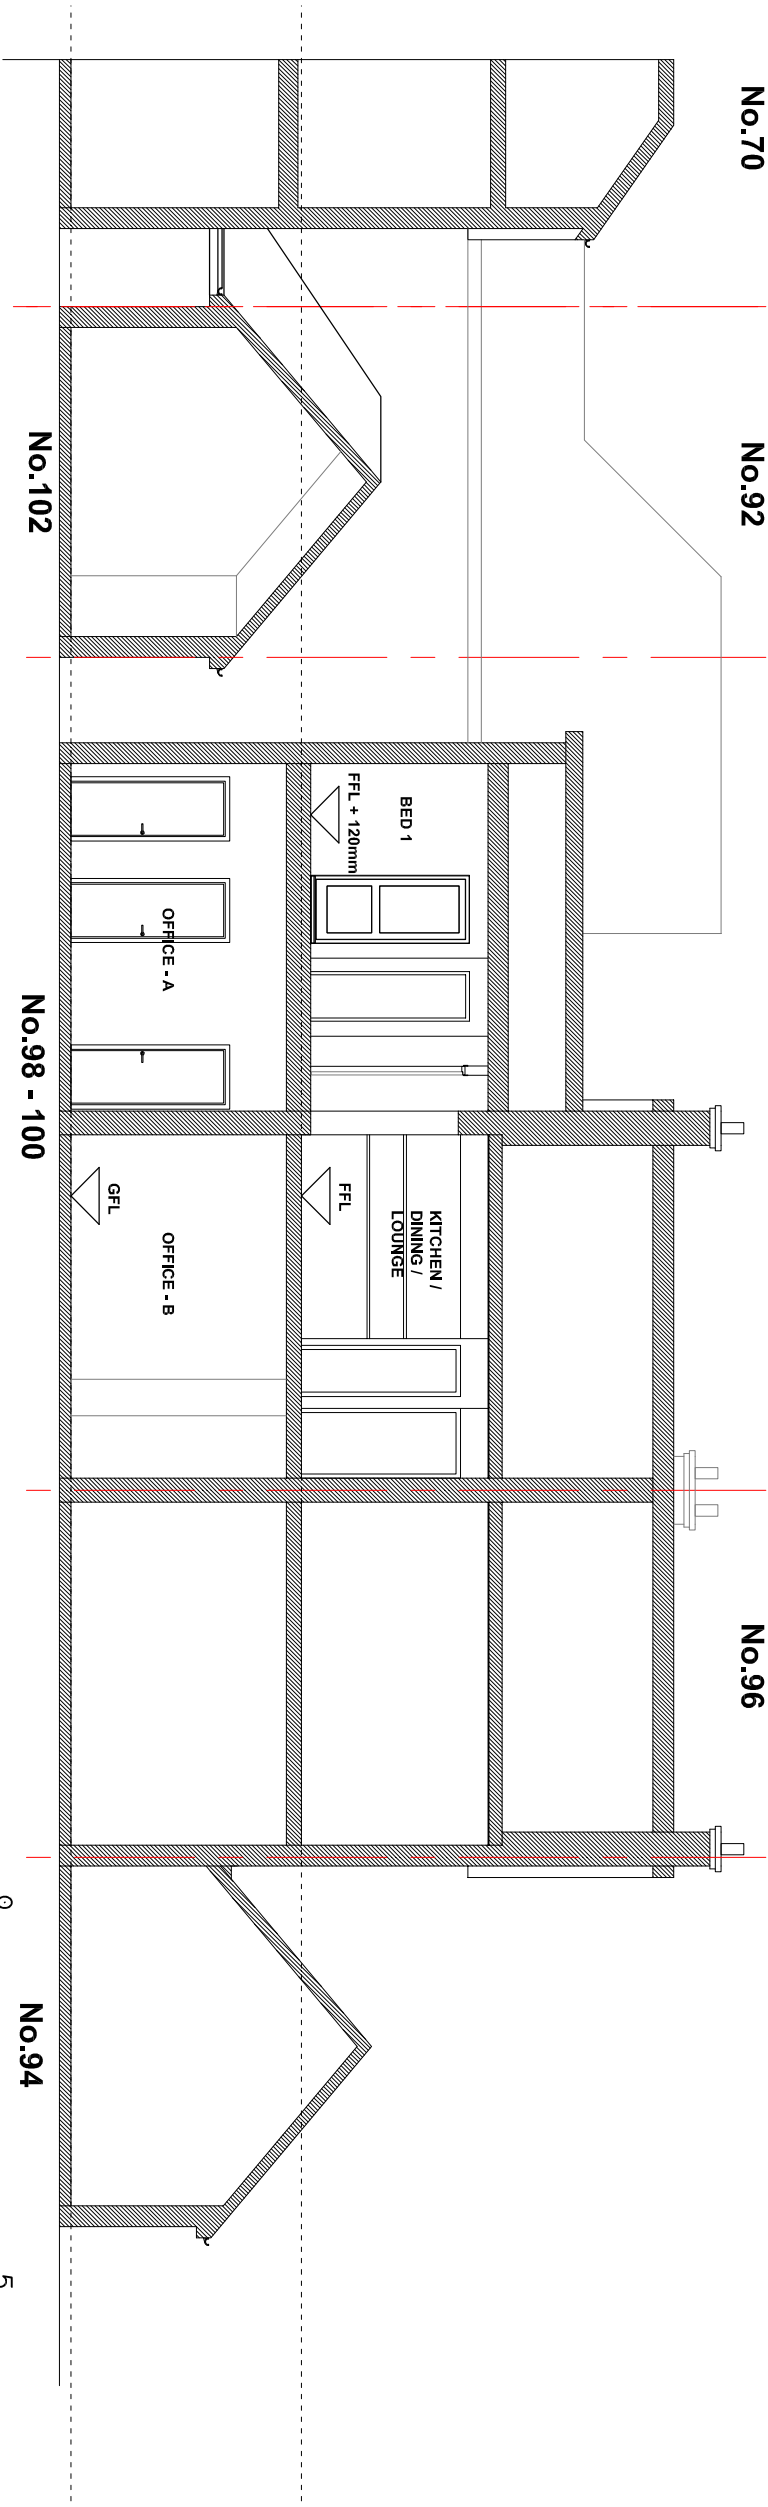

PROPOSED SECTION A-A

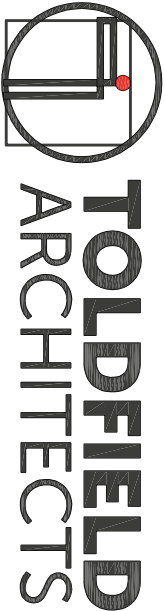

Toldfield Architects Ltd
5 Freemanle Business Centre
152 Millbrook Road East
Southampton
SO15 1JR
Tel: 023 80 236165

Emails:
info@toldfieldarchitects.co.uk
adl@toldfieldarchitects.co.uk
kourosh@toldfieldarchitects.co.uk
Web: www.toldfieldarchitects.co.uk

Project Name and Address: 98-100 Chichester Road, Bognor Regis, PO21 5AA		Project Ref:	Origin:	Zone:	Level:	Type:	Role:	Number:	Rev:		
Client: Calculis Ltd		Status:	190901	TA	-	-	P	-A	P11	-	
Drawing Title: Proposed Front Elevation and Section A-A		Full Planning Application									
		T/A Code:	Project Stage:		Sheet @ A3:		Date:				
		190901	Planning		1:100		08/11/2019		Rev:	Comments:	
										AP	14/04/2020
										Dr:	Ch: