
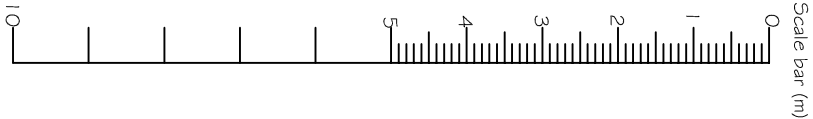
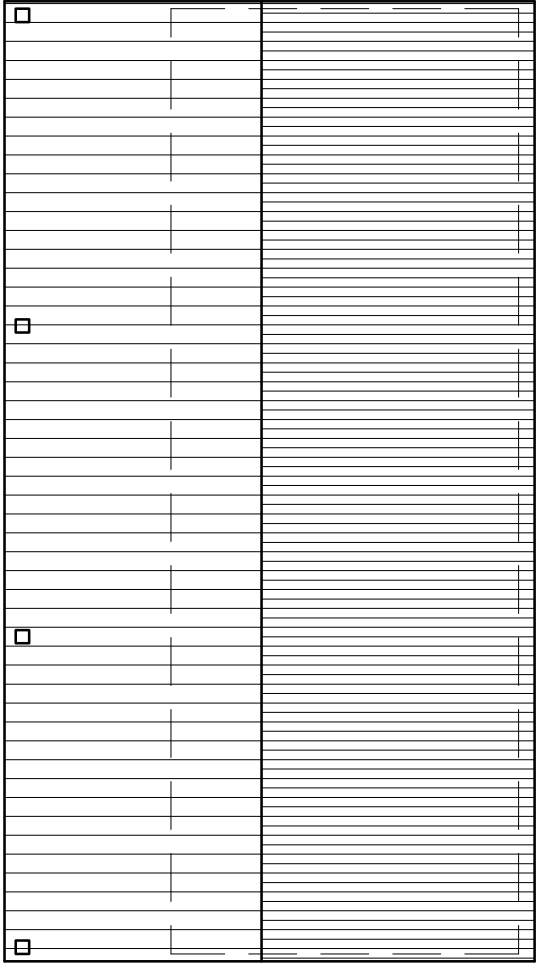
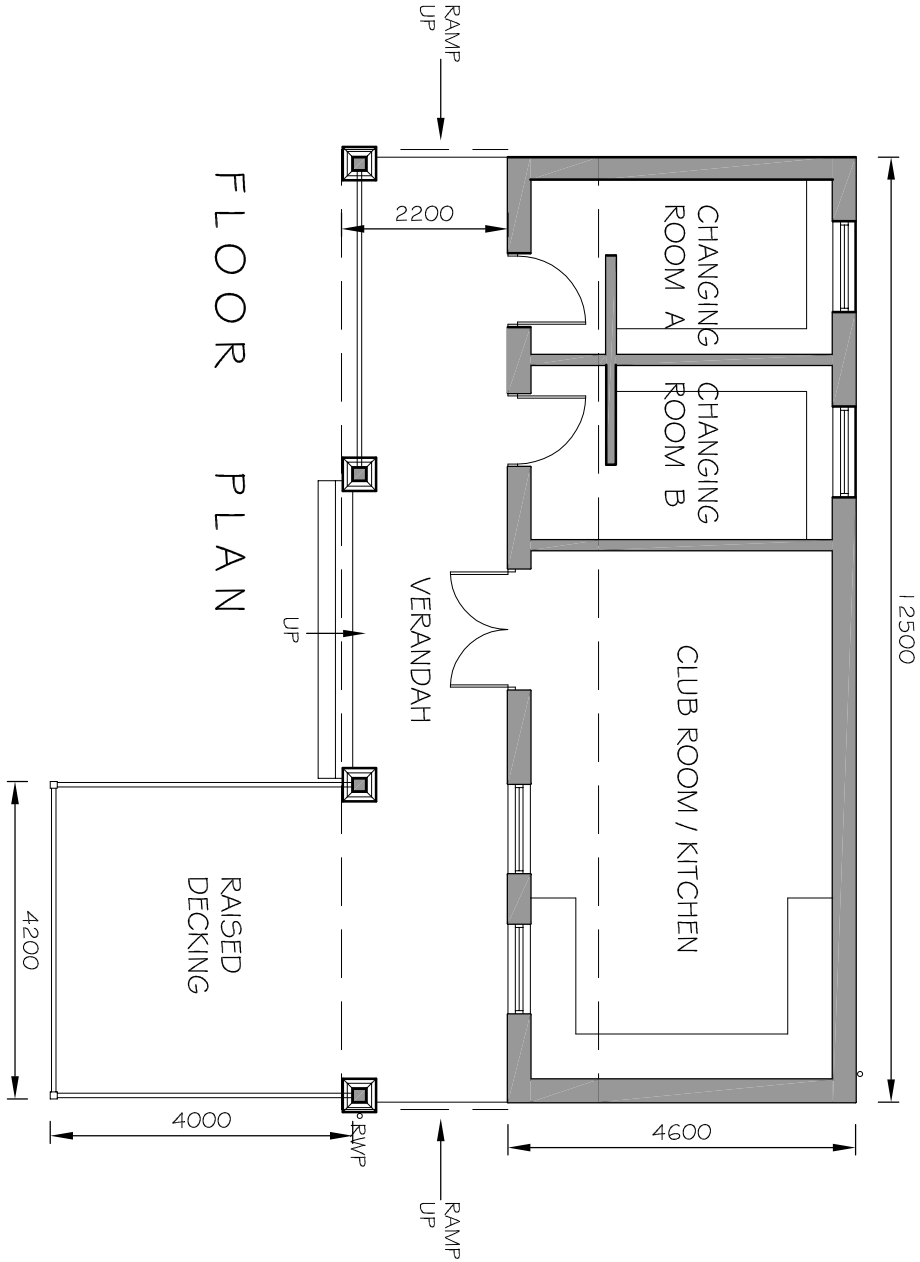
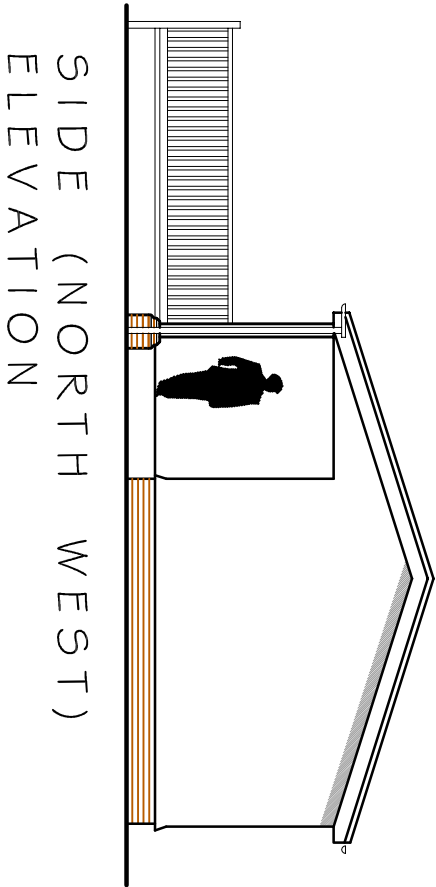
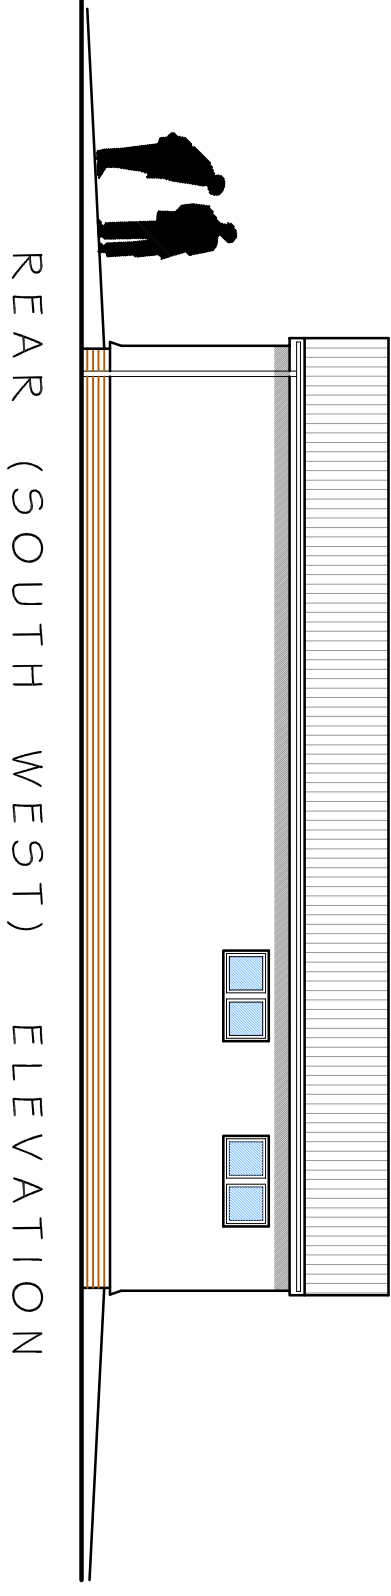
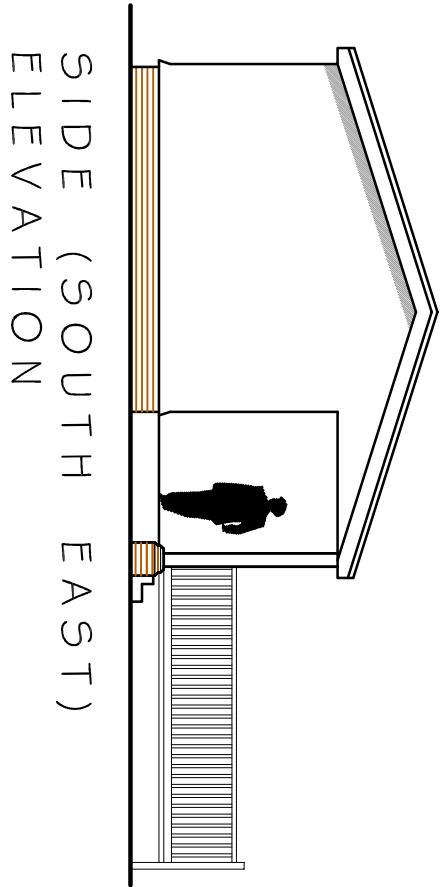


NOTES
WRITTEN DIMENSIONS TO BE TAKEN IN PREFERENCE TO SCALE. AND ARE TO BE CHECKED ON SITE PRIOR TO COMMENCING WORK. THIS DRAWING IS TO BE READ IN CONJUNCTION WITH ALL OTHER DOCUMENTS RELATING TO THIS PROJECT. ANY DISCREPANCIES ARE TO BE REFERRED IMMEDIATELY TO THE PROJECT DESIGNER. OVERSIGHT AND SHOULD NOT BE USED OR REPRODUCED WITHOUT PERMISSION. IT IS THE CONTRACTOR'S RESPONSIBILITY TO ENSURE COMPLIANCE WITH THE BUILDING REGULATIONS.

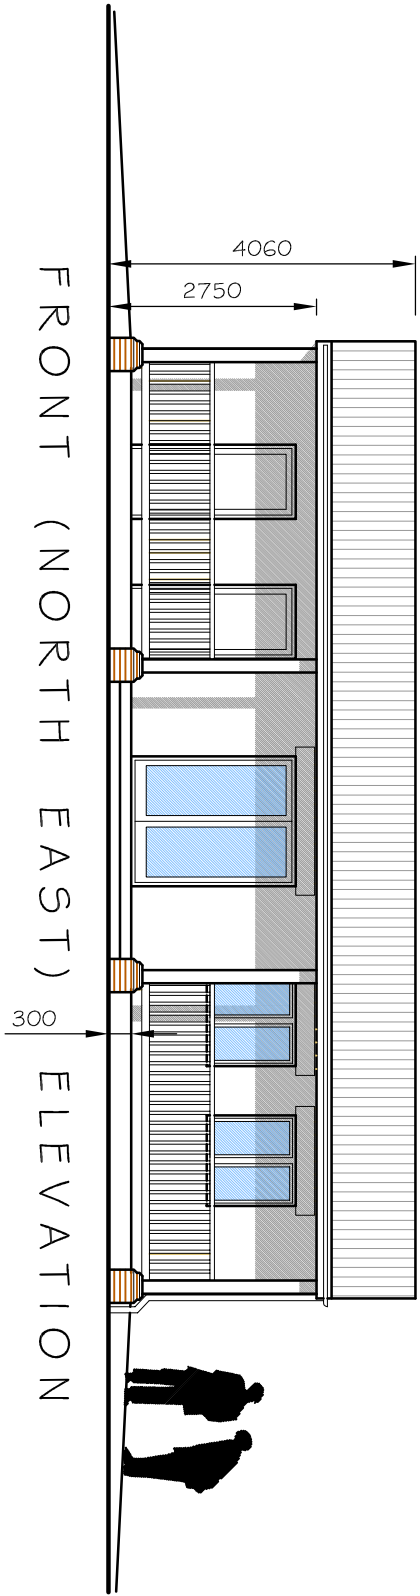

B	MINOR AMENDMENTS	14.11.17
A	ELEVATIONS AMENDED	07.11.17
REV	DESCRIPTION	DATE

PROJECT
REPLACEMENT CRICKET PAVILION
BROOKS LANE
BOGNOR REGIS
WEST SUSSEX

CLIENT
ALDWICK CRICKET CLUB

DRAWING TITLE
GENERAL PROPOSALS

SCALE	DRAWN BY	DATE
1:100 @A3	PLB	OCT 17
DWG NO	730/O1	REV.B

Unit 3b Woodhorn Business Centre
Woodhorn Lane
Oving Chichester
West Sussex PO20 2BX
Tel 01243 774764
www.sloaneandbrown.co.uk

