




NOTES
WRITTEN DIMENSIONS TO BE TAKEN IN PREFERENCE TO SCALE. AND ARE TO BE CHECKED ON SITE PRIOR TO COMMENCING WORK. THIS DRAWING IS TO BE READ IN CONJUNCTION WITH ALL OTHER DOCUMENTS RELATING TO THIS PROJECT. ANY DISCREPANCIES ARE TO BE REFERRED IMMEDIATELY TO THE PROJECT DESIGNER. ANY OVERSIGHT AND SHOULD NOT BE USED OR REPRODUCED WITHOUT PERMISSION. IT IS THE CONTRACTOR'S RESPONSIBILITY TO ENSURE COMPLIANCE WITH THE BUILDING REGULATIONS.

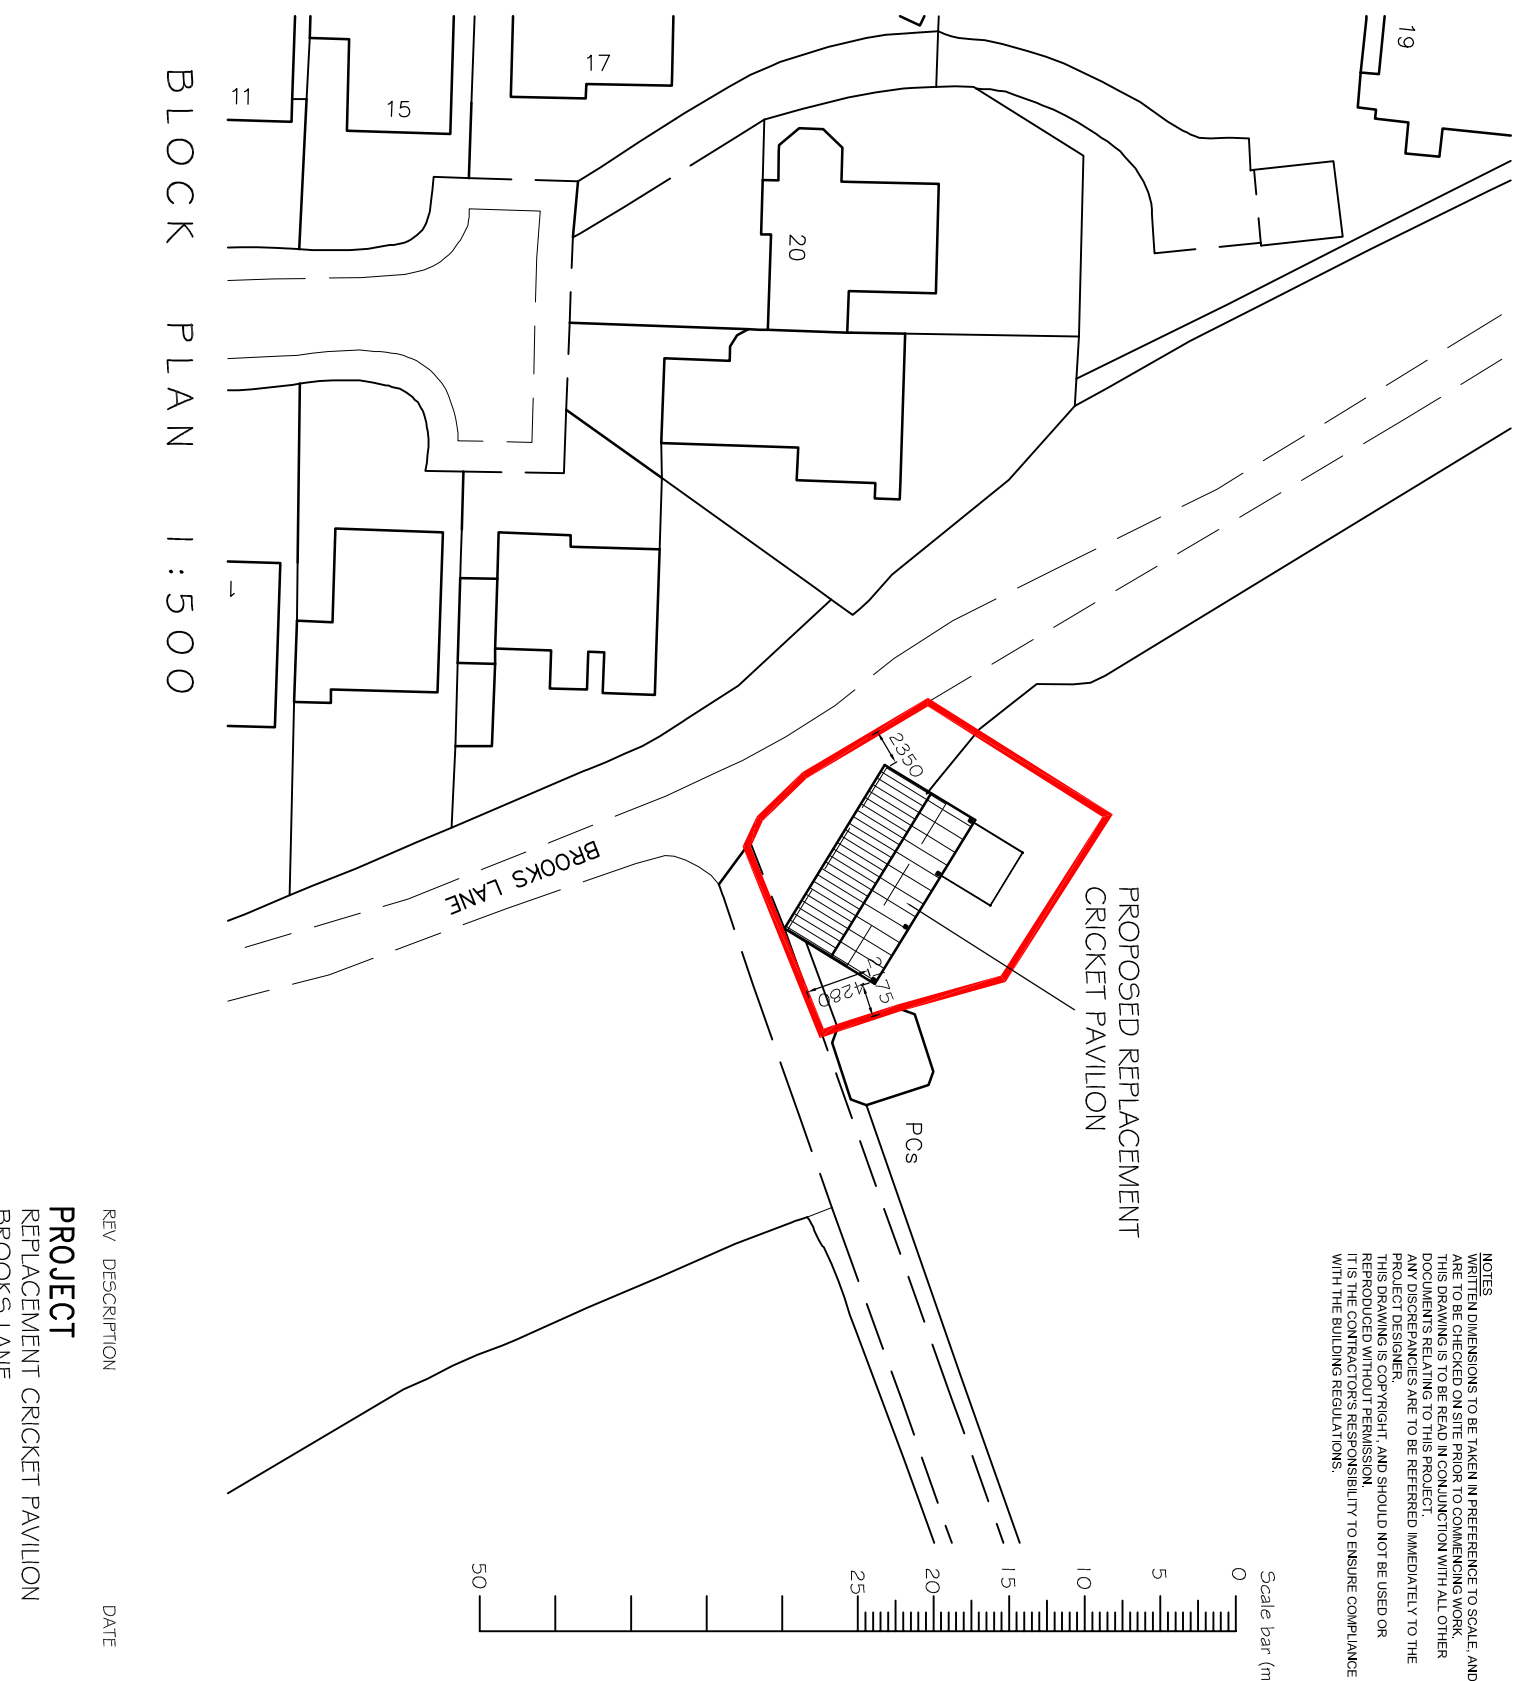

SITE LOCATION PLAN 1 : 1 2 5 0

BLOCK PLAN 1 : 5 0 0

Ordnance Survey (c) Crown Copyright 2017. All rights reserved. Licence number 100022432

SCALE	DRAWN BY	DATE
1 : 100 @A3	PLB	NOV 17
DWG NO	730/02	REV.-

DRAWING TITLE
SITE LOCATION AND BLOCK PLANS

REV DESCRIPTION DATE
PROJECT
REPLACEMENT CRICKET PAVILION
BROOKS LANE
BOGNOR REGIS
WEST SUSSEX
CLIENT
ALDWICK CRICKET CLUB

Unit 3b Woodhorn Business Centre
Woodhorn Lane
Oving Chichester
West Sussex PO20 2BX
Tel 01243 774764
www.sloaneandbrown.co.uk

