


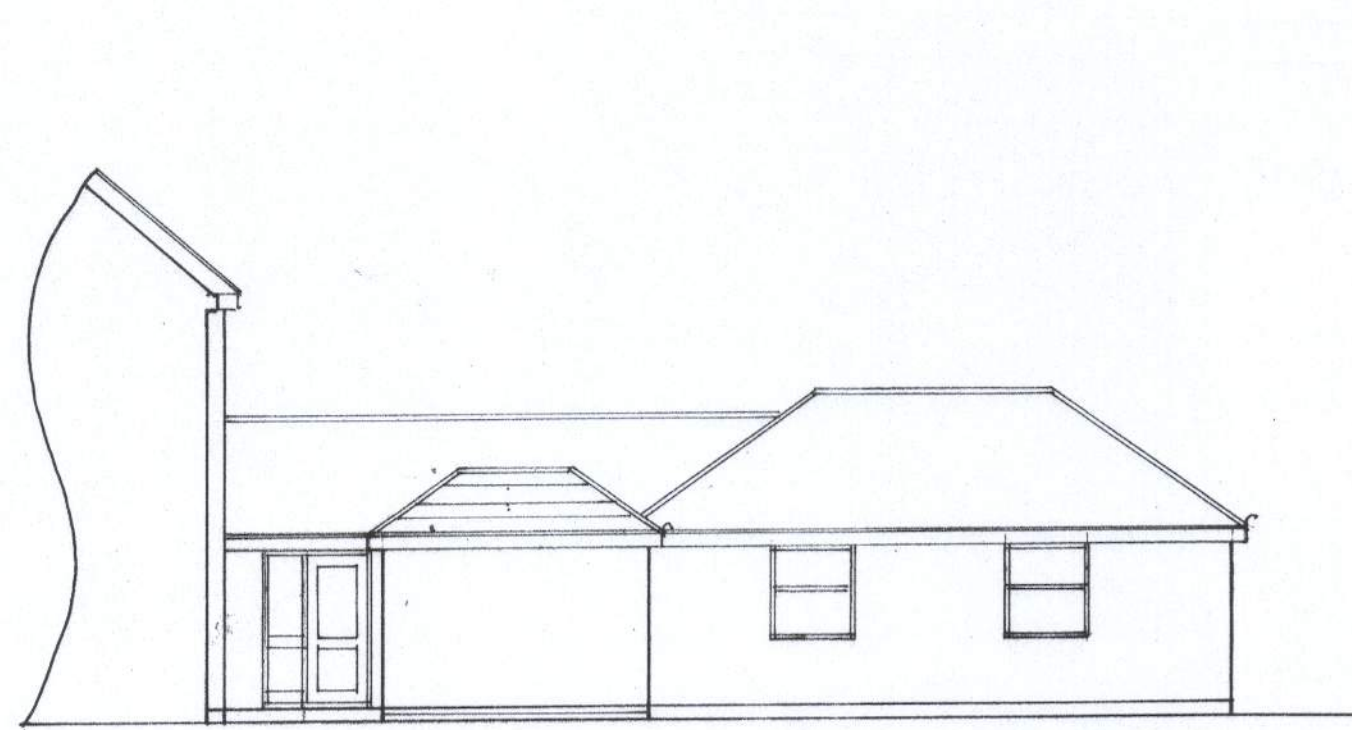


west




south

1 : 100

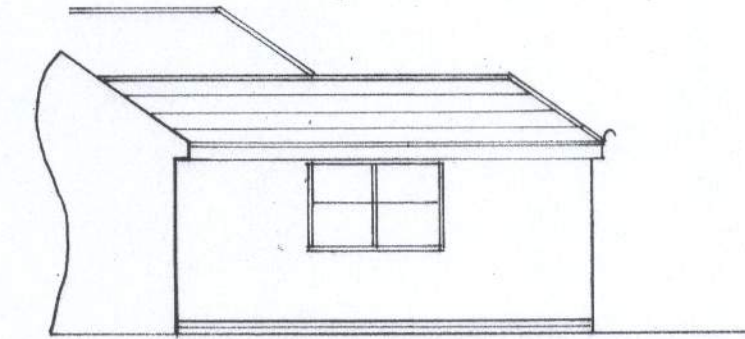


entrance courtyard

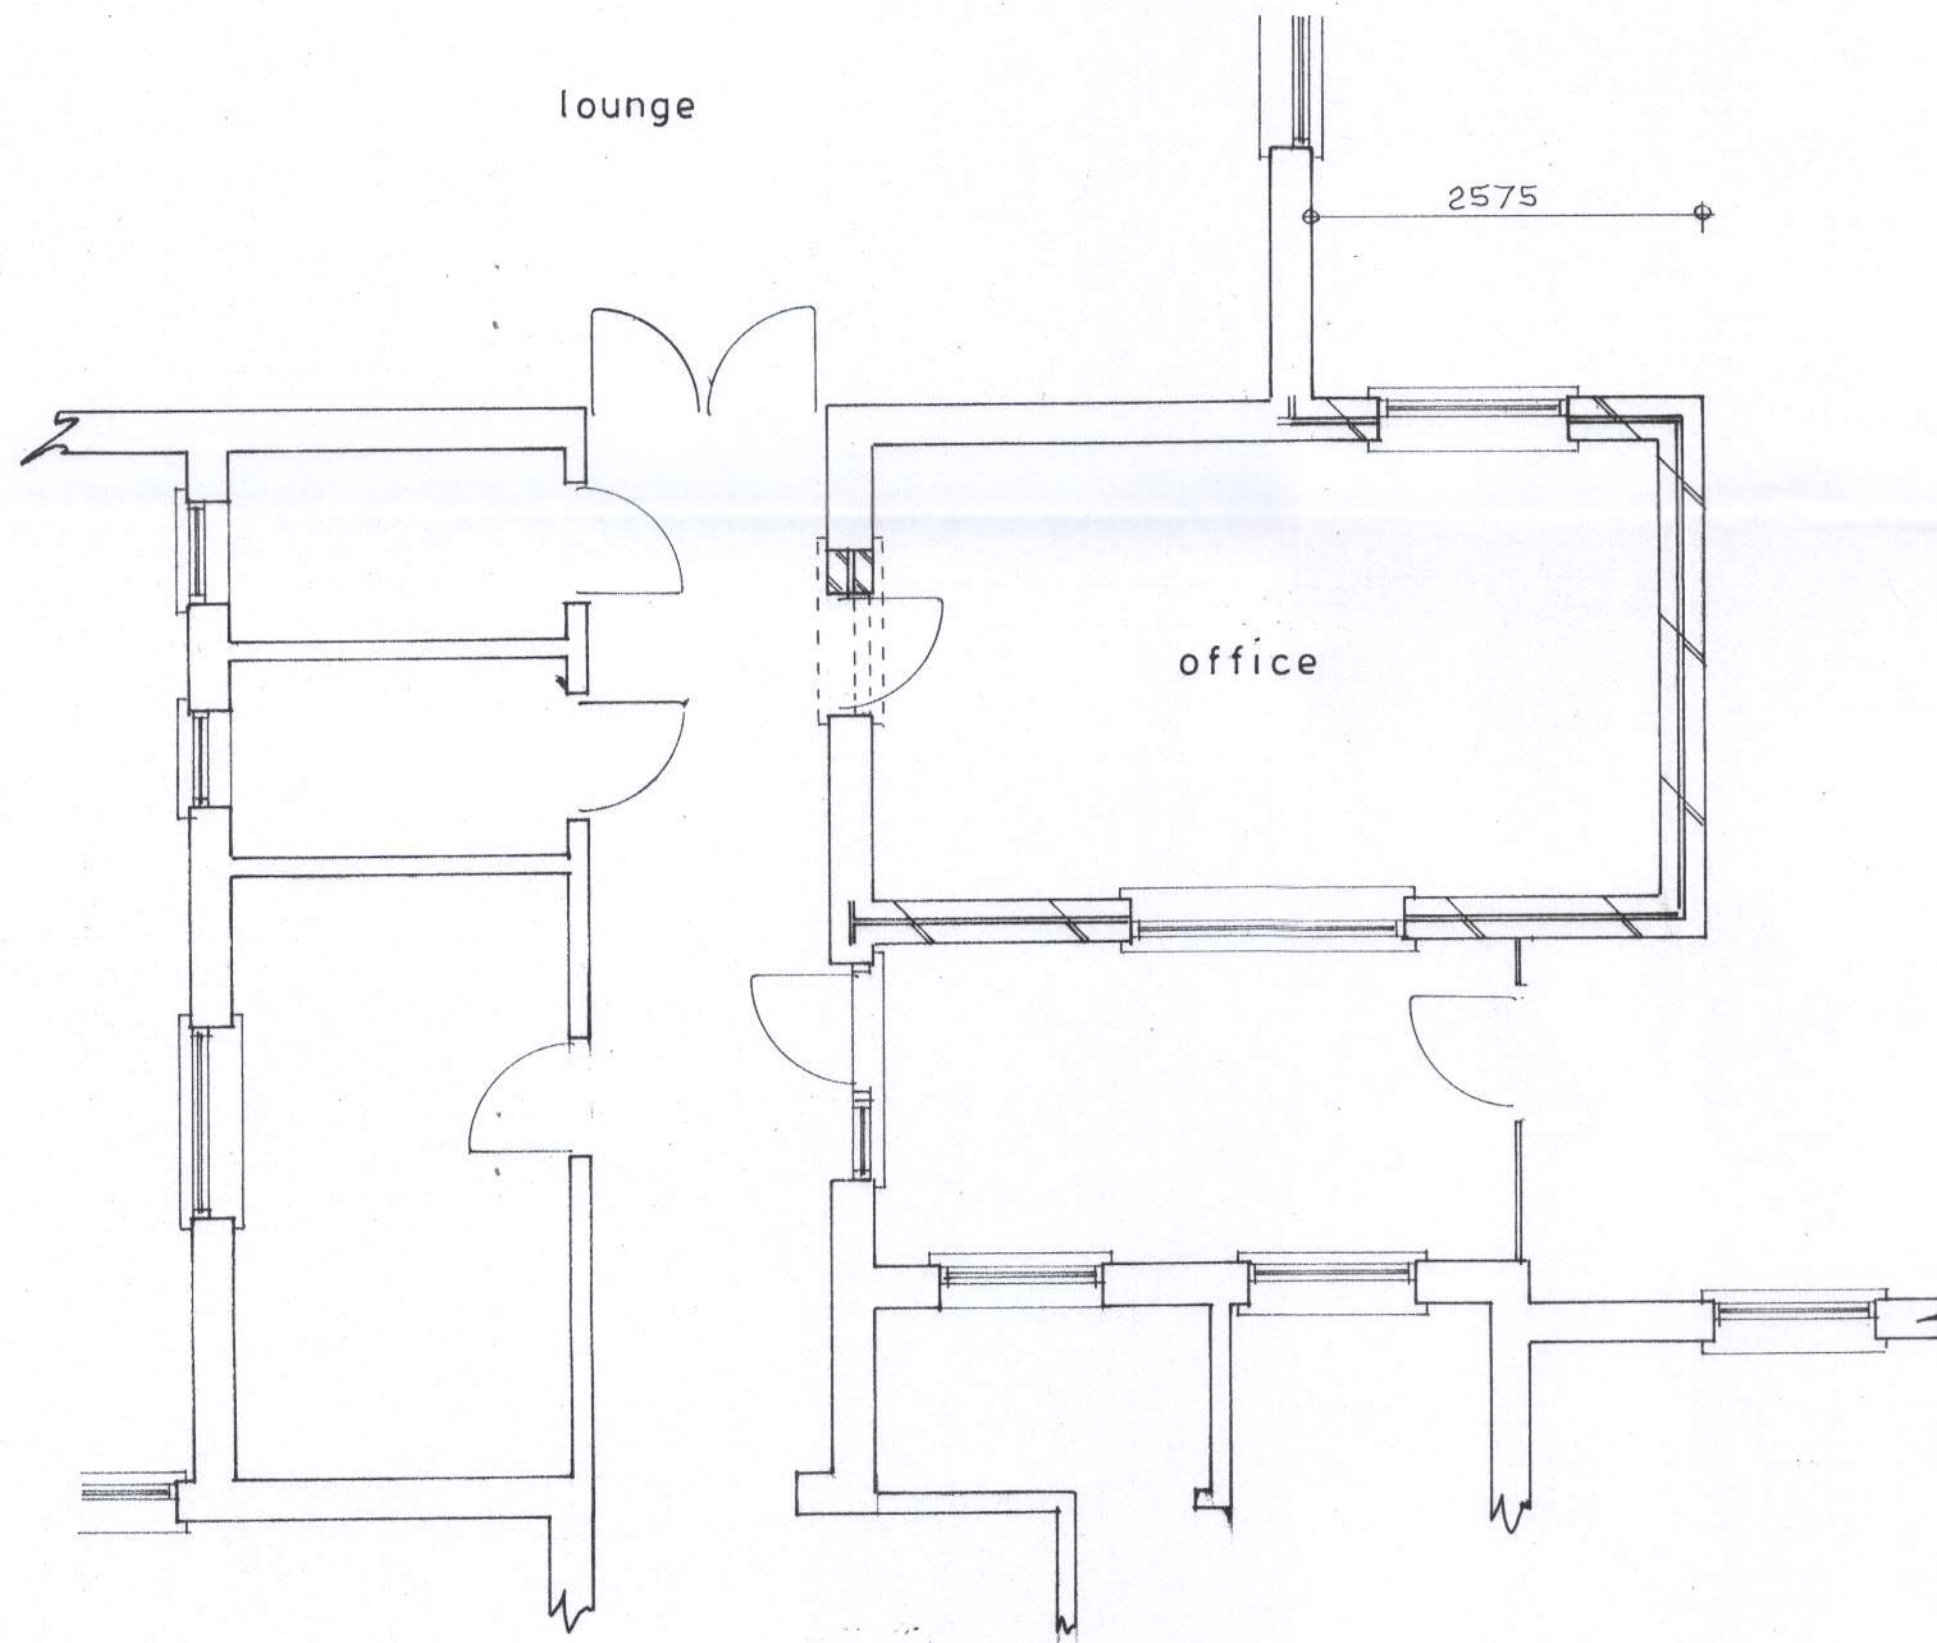

Plan

1 : 50

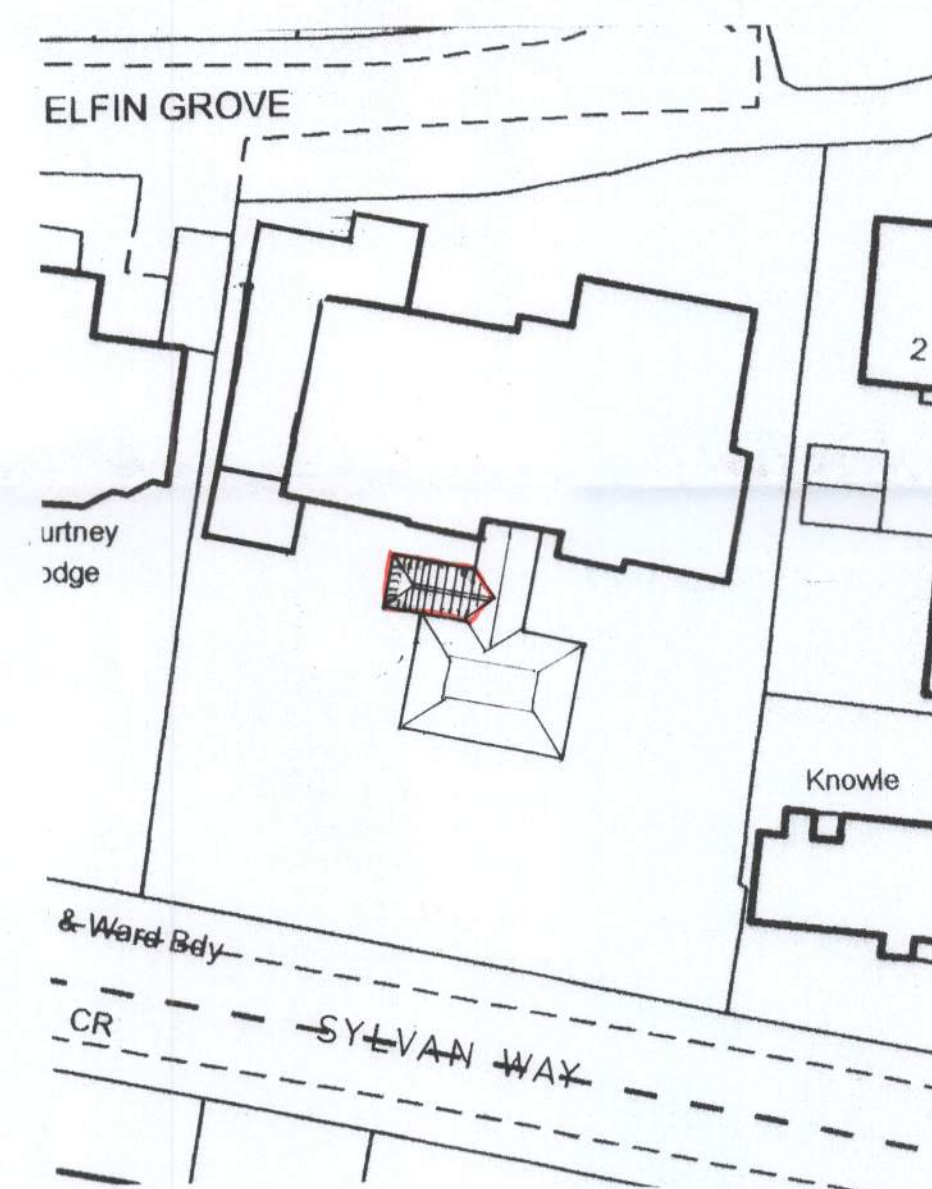


block plan

1 : 500



location plan

1 : 1250

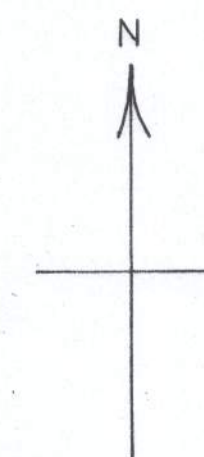

PROPOSED SINGLE STOREY EXTENSION AT 'ABBOTSLAWN', SYLVAN WAY, ALDWICK
FOR ASHTON CARE HOME

sheet 1 of 2

Bryan Butcher
Rainbow Cottage
Nyetimber Lane
Bognor Regis PO21 3JX
01243 266871
07973 233442
bryan.butcher@btinternet.com
www.bryanbutcher.com