PLAN VIEW

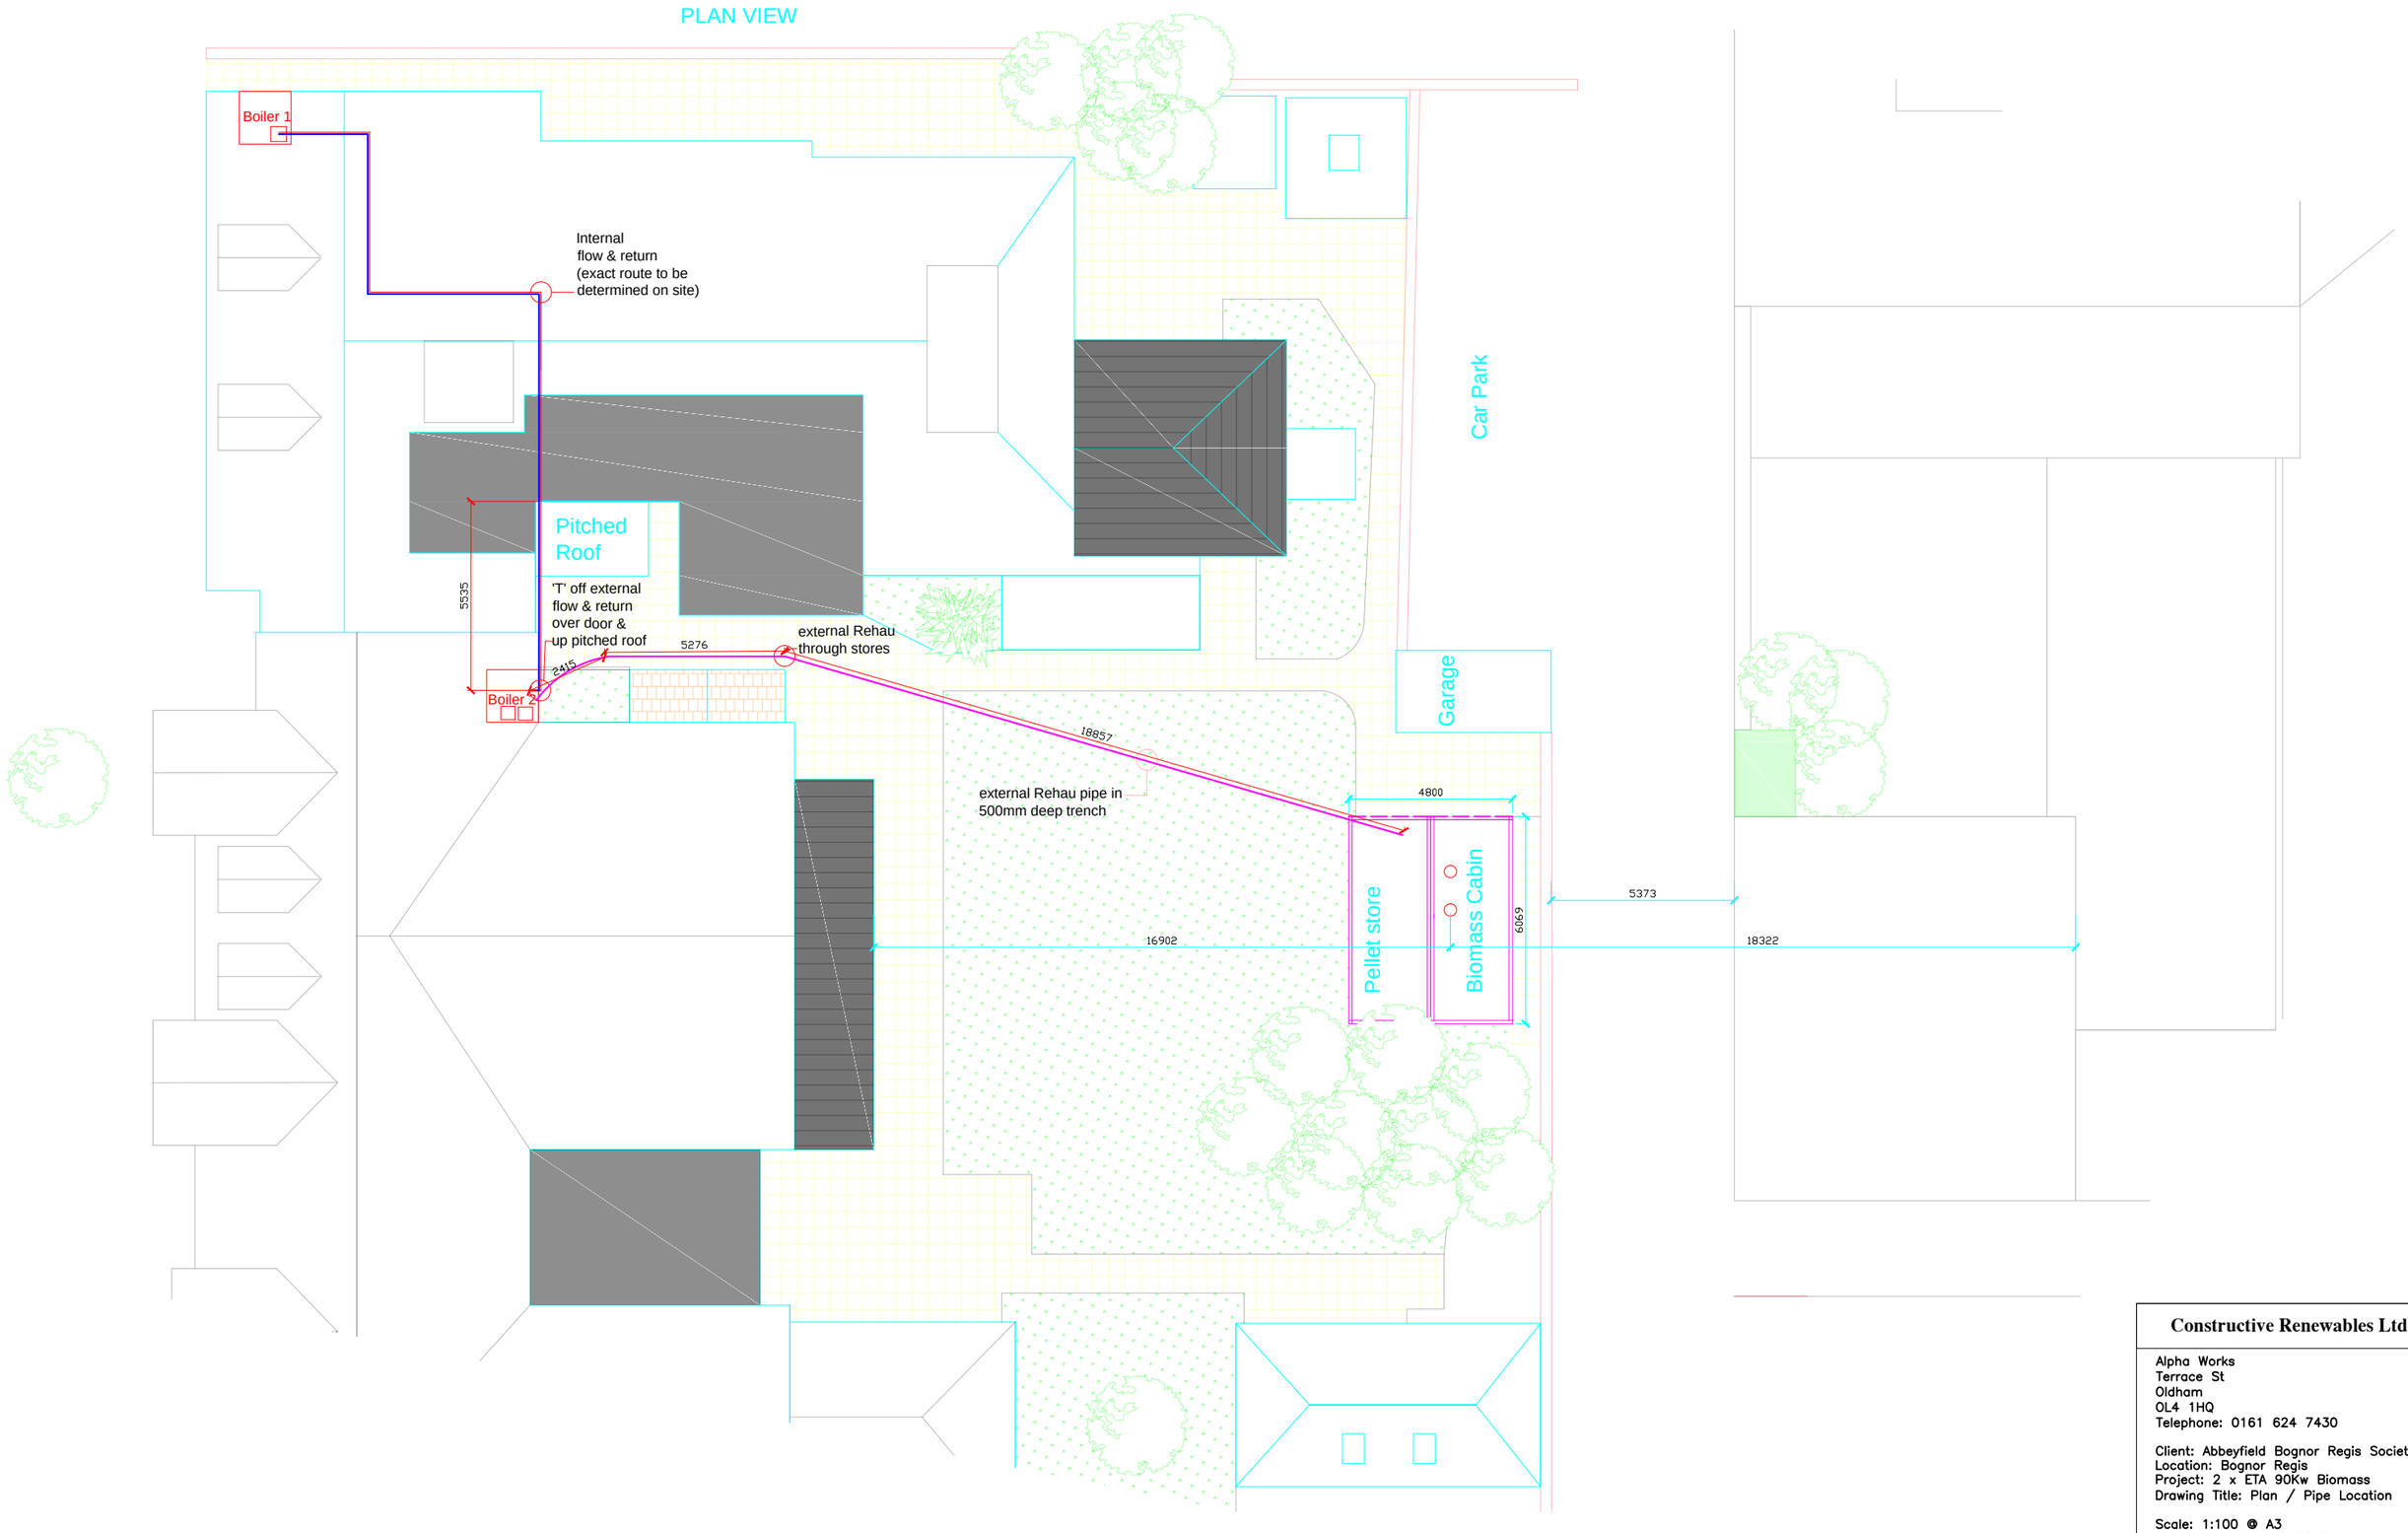

Constructive Renewables Ltd

Alpha Works
Terrace St
Oldham
OL4 1HQ
Telephone: 0161 624 7430

Client: Abbeyfield Bognor Regis Society
Location: Bognor Regis
Project: 2 x ETA 90Kw Biomass
Drawing Title: Plan / Pipe Location

Scale: 1:100 @ A3
Drawing No: CR-NOV13-01
Drawn by: AJS

ARUN DISTRICT COUNCIL BR/318/13/