ABBEYFIELD CARE HOME BIOMASS INSTALLATION

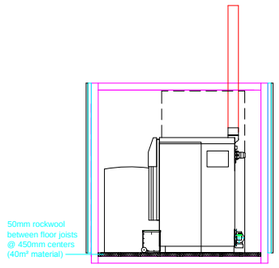

boiler store front section view

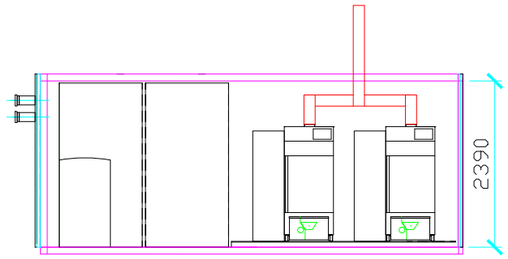

boiler store right section view

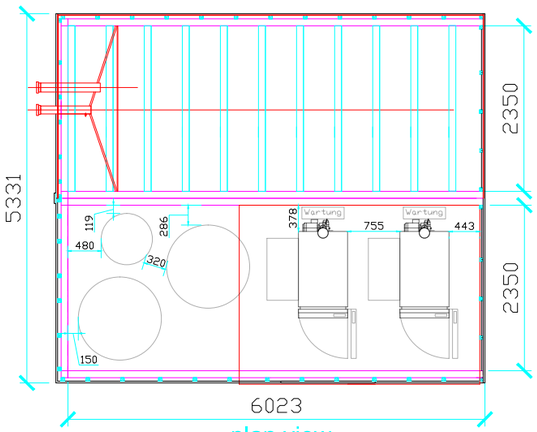

plan view

Cabin Contents

- 2 x ETA 90 KW Boilers -
- smoke control zone exemption certified
- flue design features smokeless output
- Buffer tanks -
- 2 x 1650L Buffer tanks 1200∅ x H 2370mm
- Expansion vessels -
- 1 x 500L 740mm∅ x H 1290mm

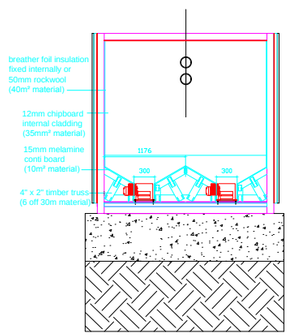

pellet store front section view

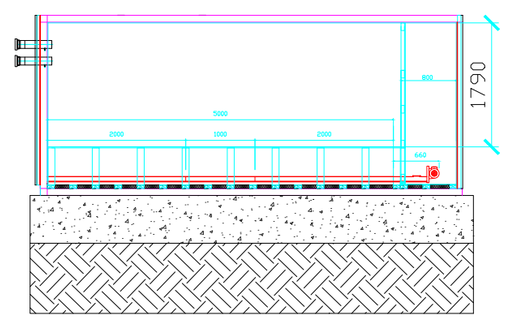

pellet store left section view

RIGHT VIEW

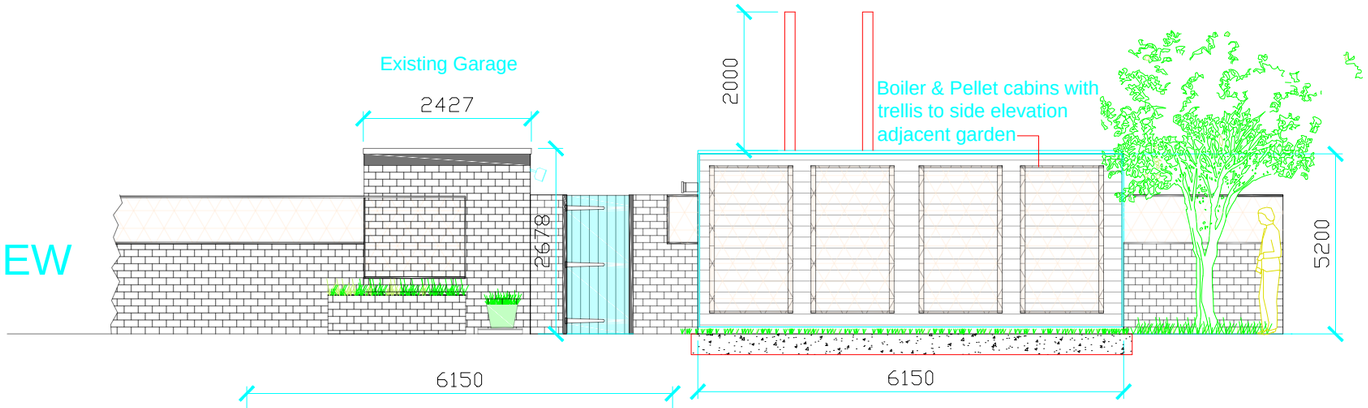

LEFT VIEW

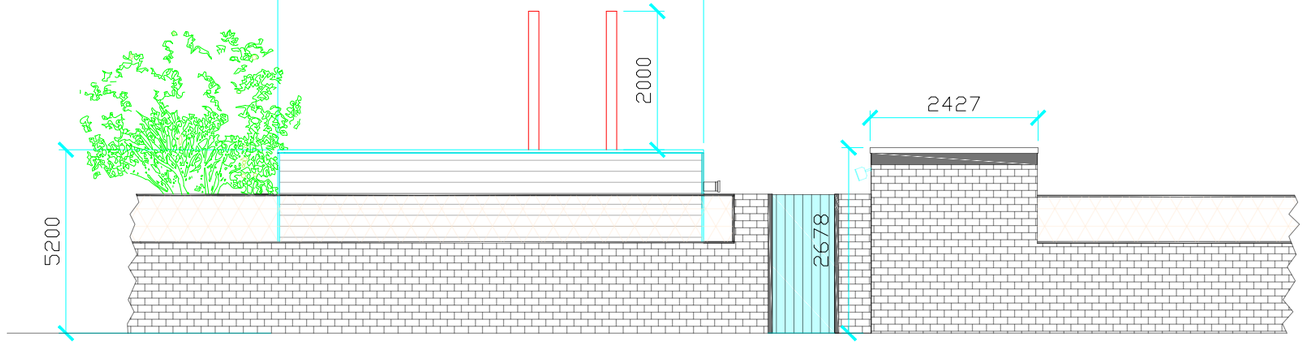

Constructive Renewables Ltd

Alpha Works
Terrace St
Oldham
OL4 1HQ
Telephone: 0161 624 7430
Client: Abbeyfield Bognor Regis Society
Location: Bognor Regis
Project: 2 x ETA 90Kw Biomass
Drawing Title: Elevations/Cabin Layout
Scale: 1:50 @ A3
Drawing No: CR-NOV13-01
Drawn by: AJS

ARUN DISTRICT COUNCIL BR/318/13/