


ABBNEYFIELD CARE HOME BIOMASS INSTALLATION

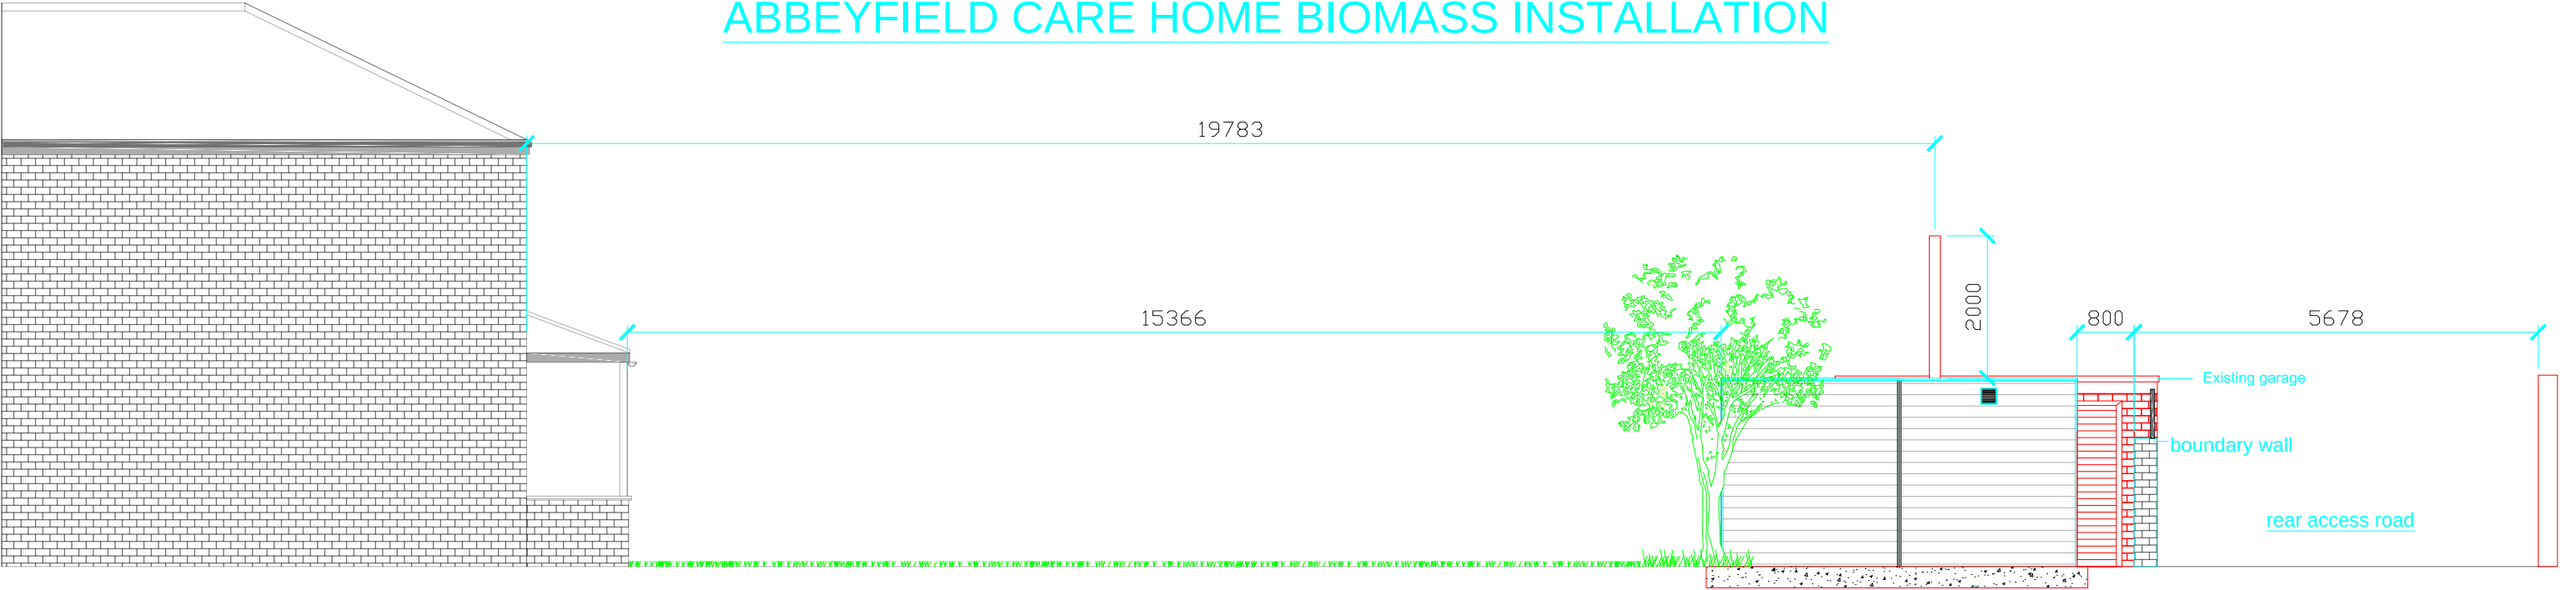

REAR VIEW



FRONT VIEW

Alpha Works
Terrace St
Oldham
OL4 1HQ
Telephone: 0161 624 7430
Client: Abbeyfield Bognor Regis Society
Location: Bognor Regis
Project: 2 x ETA 90Kw Biomass

Drawing Title: Elevations / Pipe Run
Scale: 1:50 @ A3
Drawing No: CR-NOV13-01
Drawn by: AJS

Constructive Renewables Ltd