


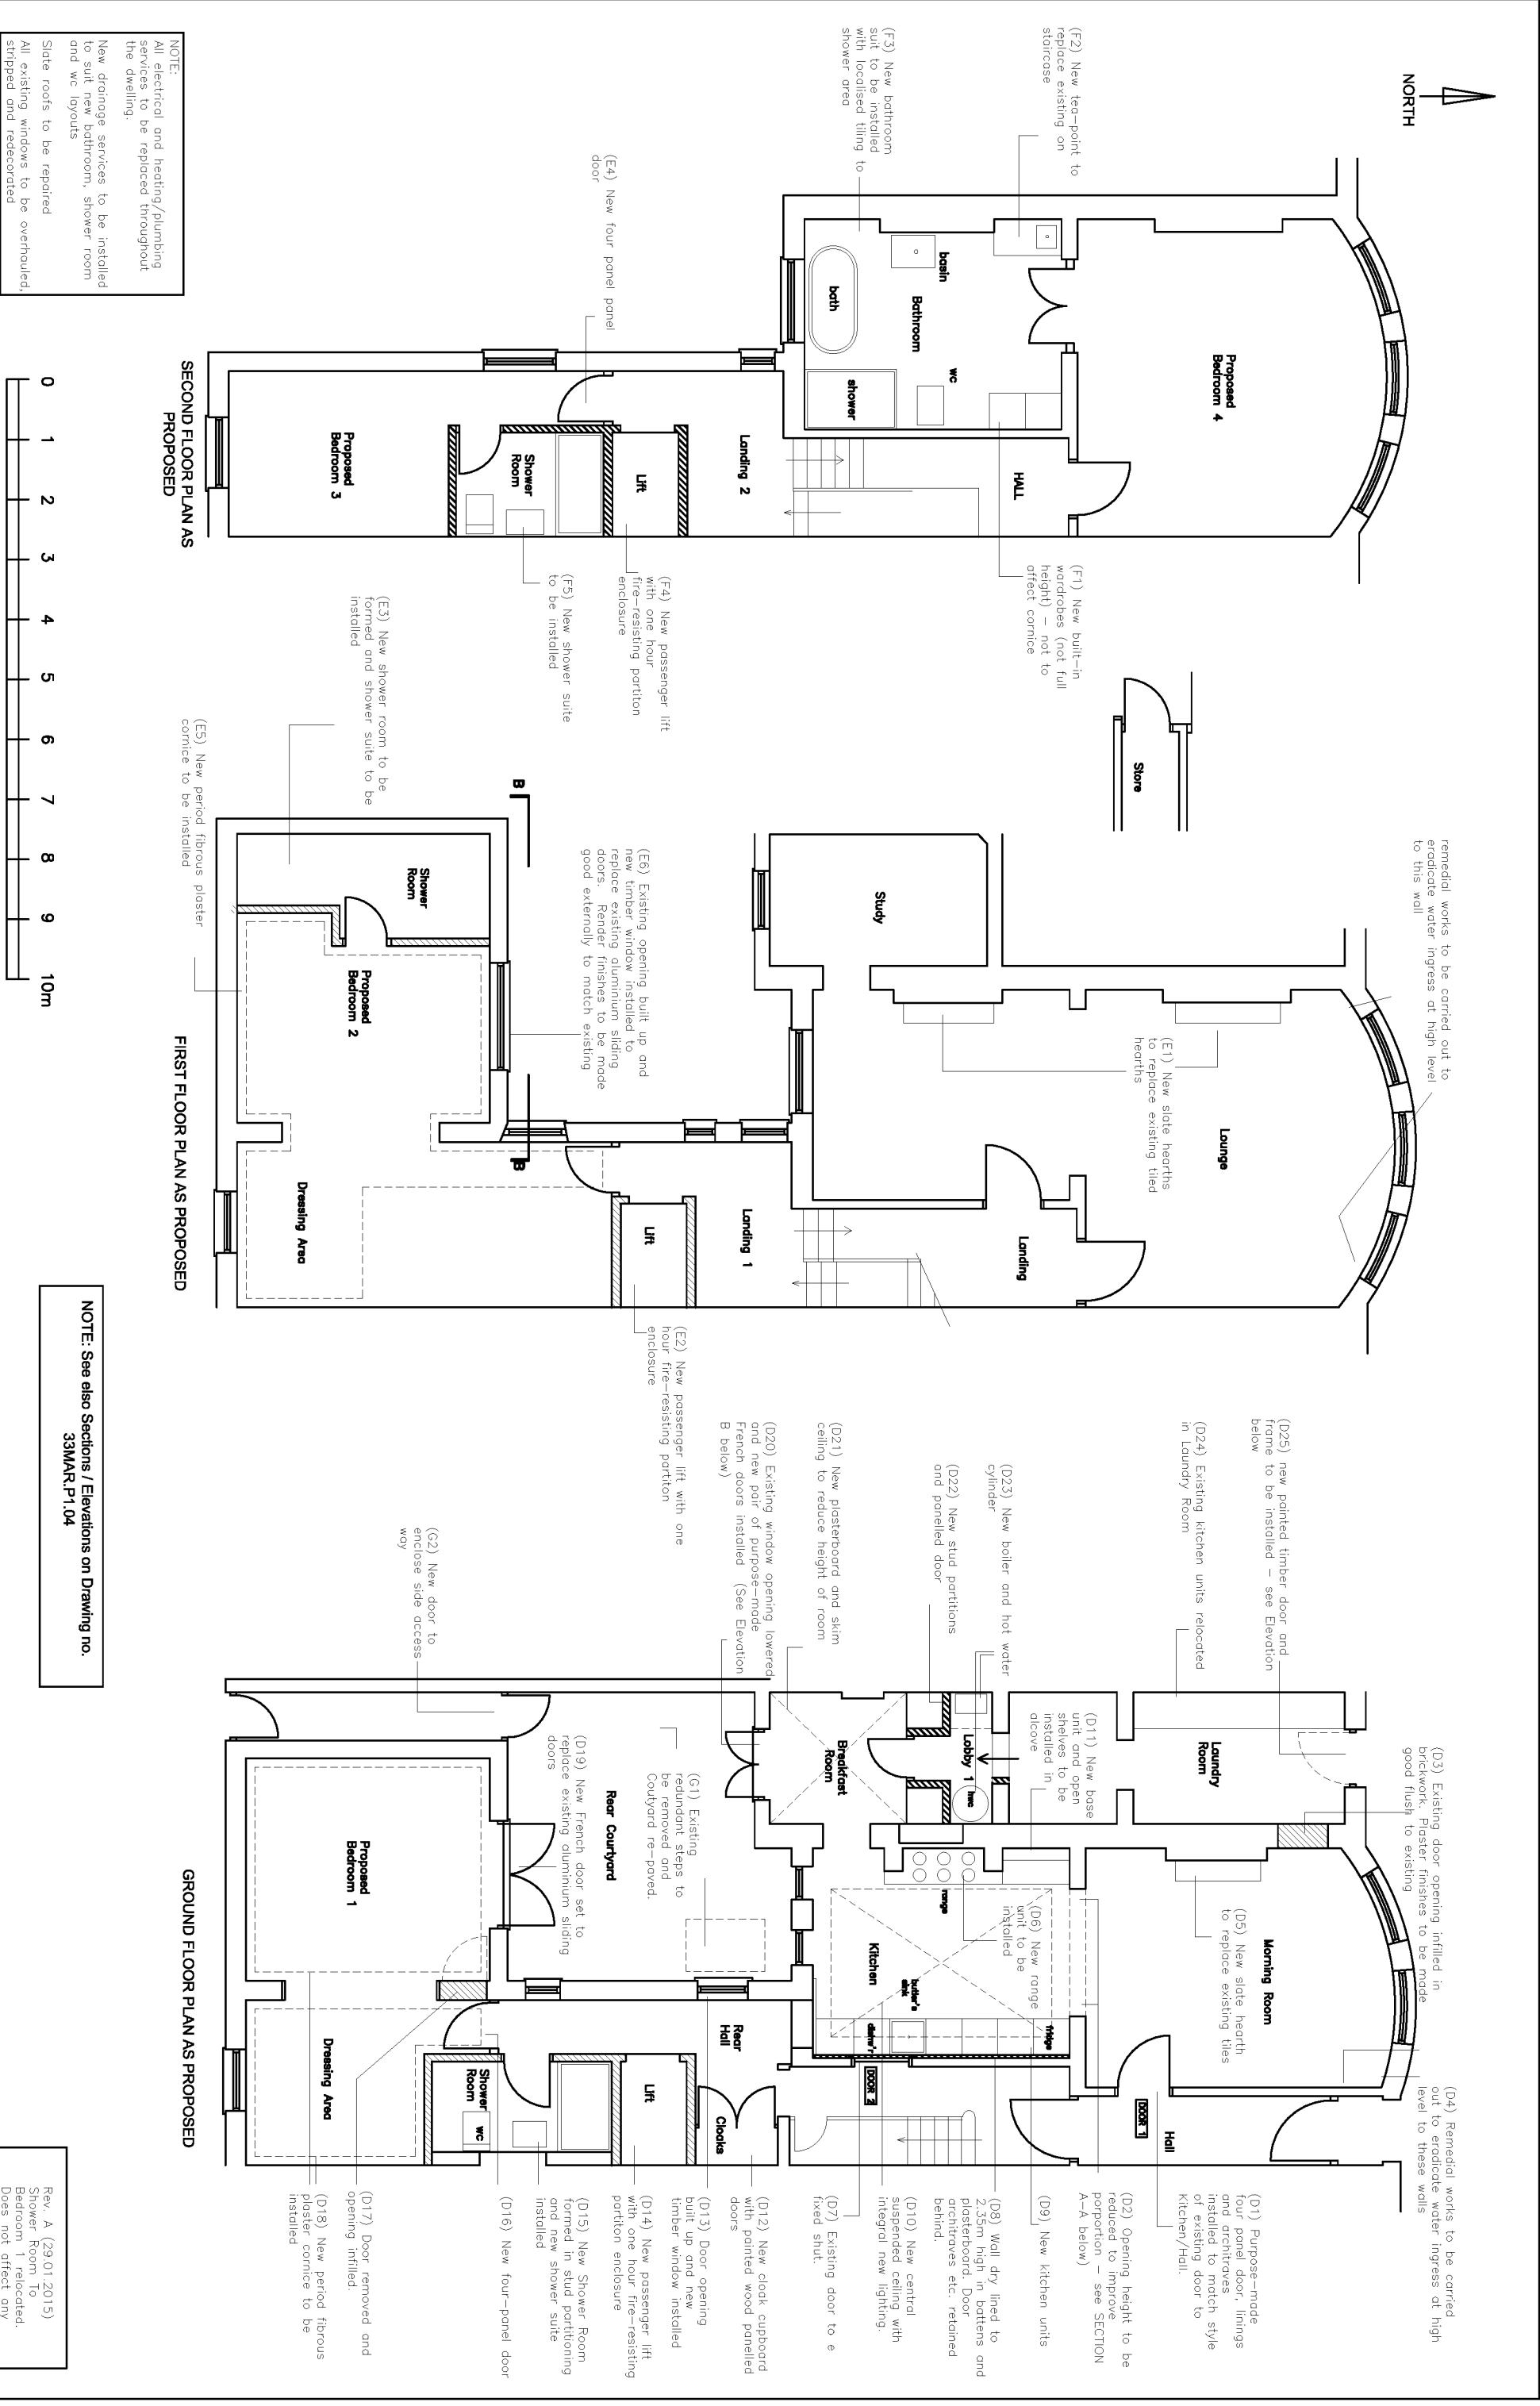

COOMBS DAVIES BICKLEY Architects		43 STROUD ROAD LONDON SW19 8DQ Tel/Fax : 020 8947 8625		Project		ALTERATIONS TO 3 MARINE PARADE BOGNOR REGIS		Drawing Title		PROPOSED PLANS		Scale		1:100		Drawing No.		3MAR.P1.03		Revision:		Rev. A		Date		Nov 2014	
----------------------------------	--	--	--	---------	--	---	--	---------------	--	----------------	--	-------	--	-------	--	-------------	--	------------	--	-----------	--	--------	--	------	--	----------	--