
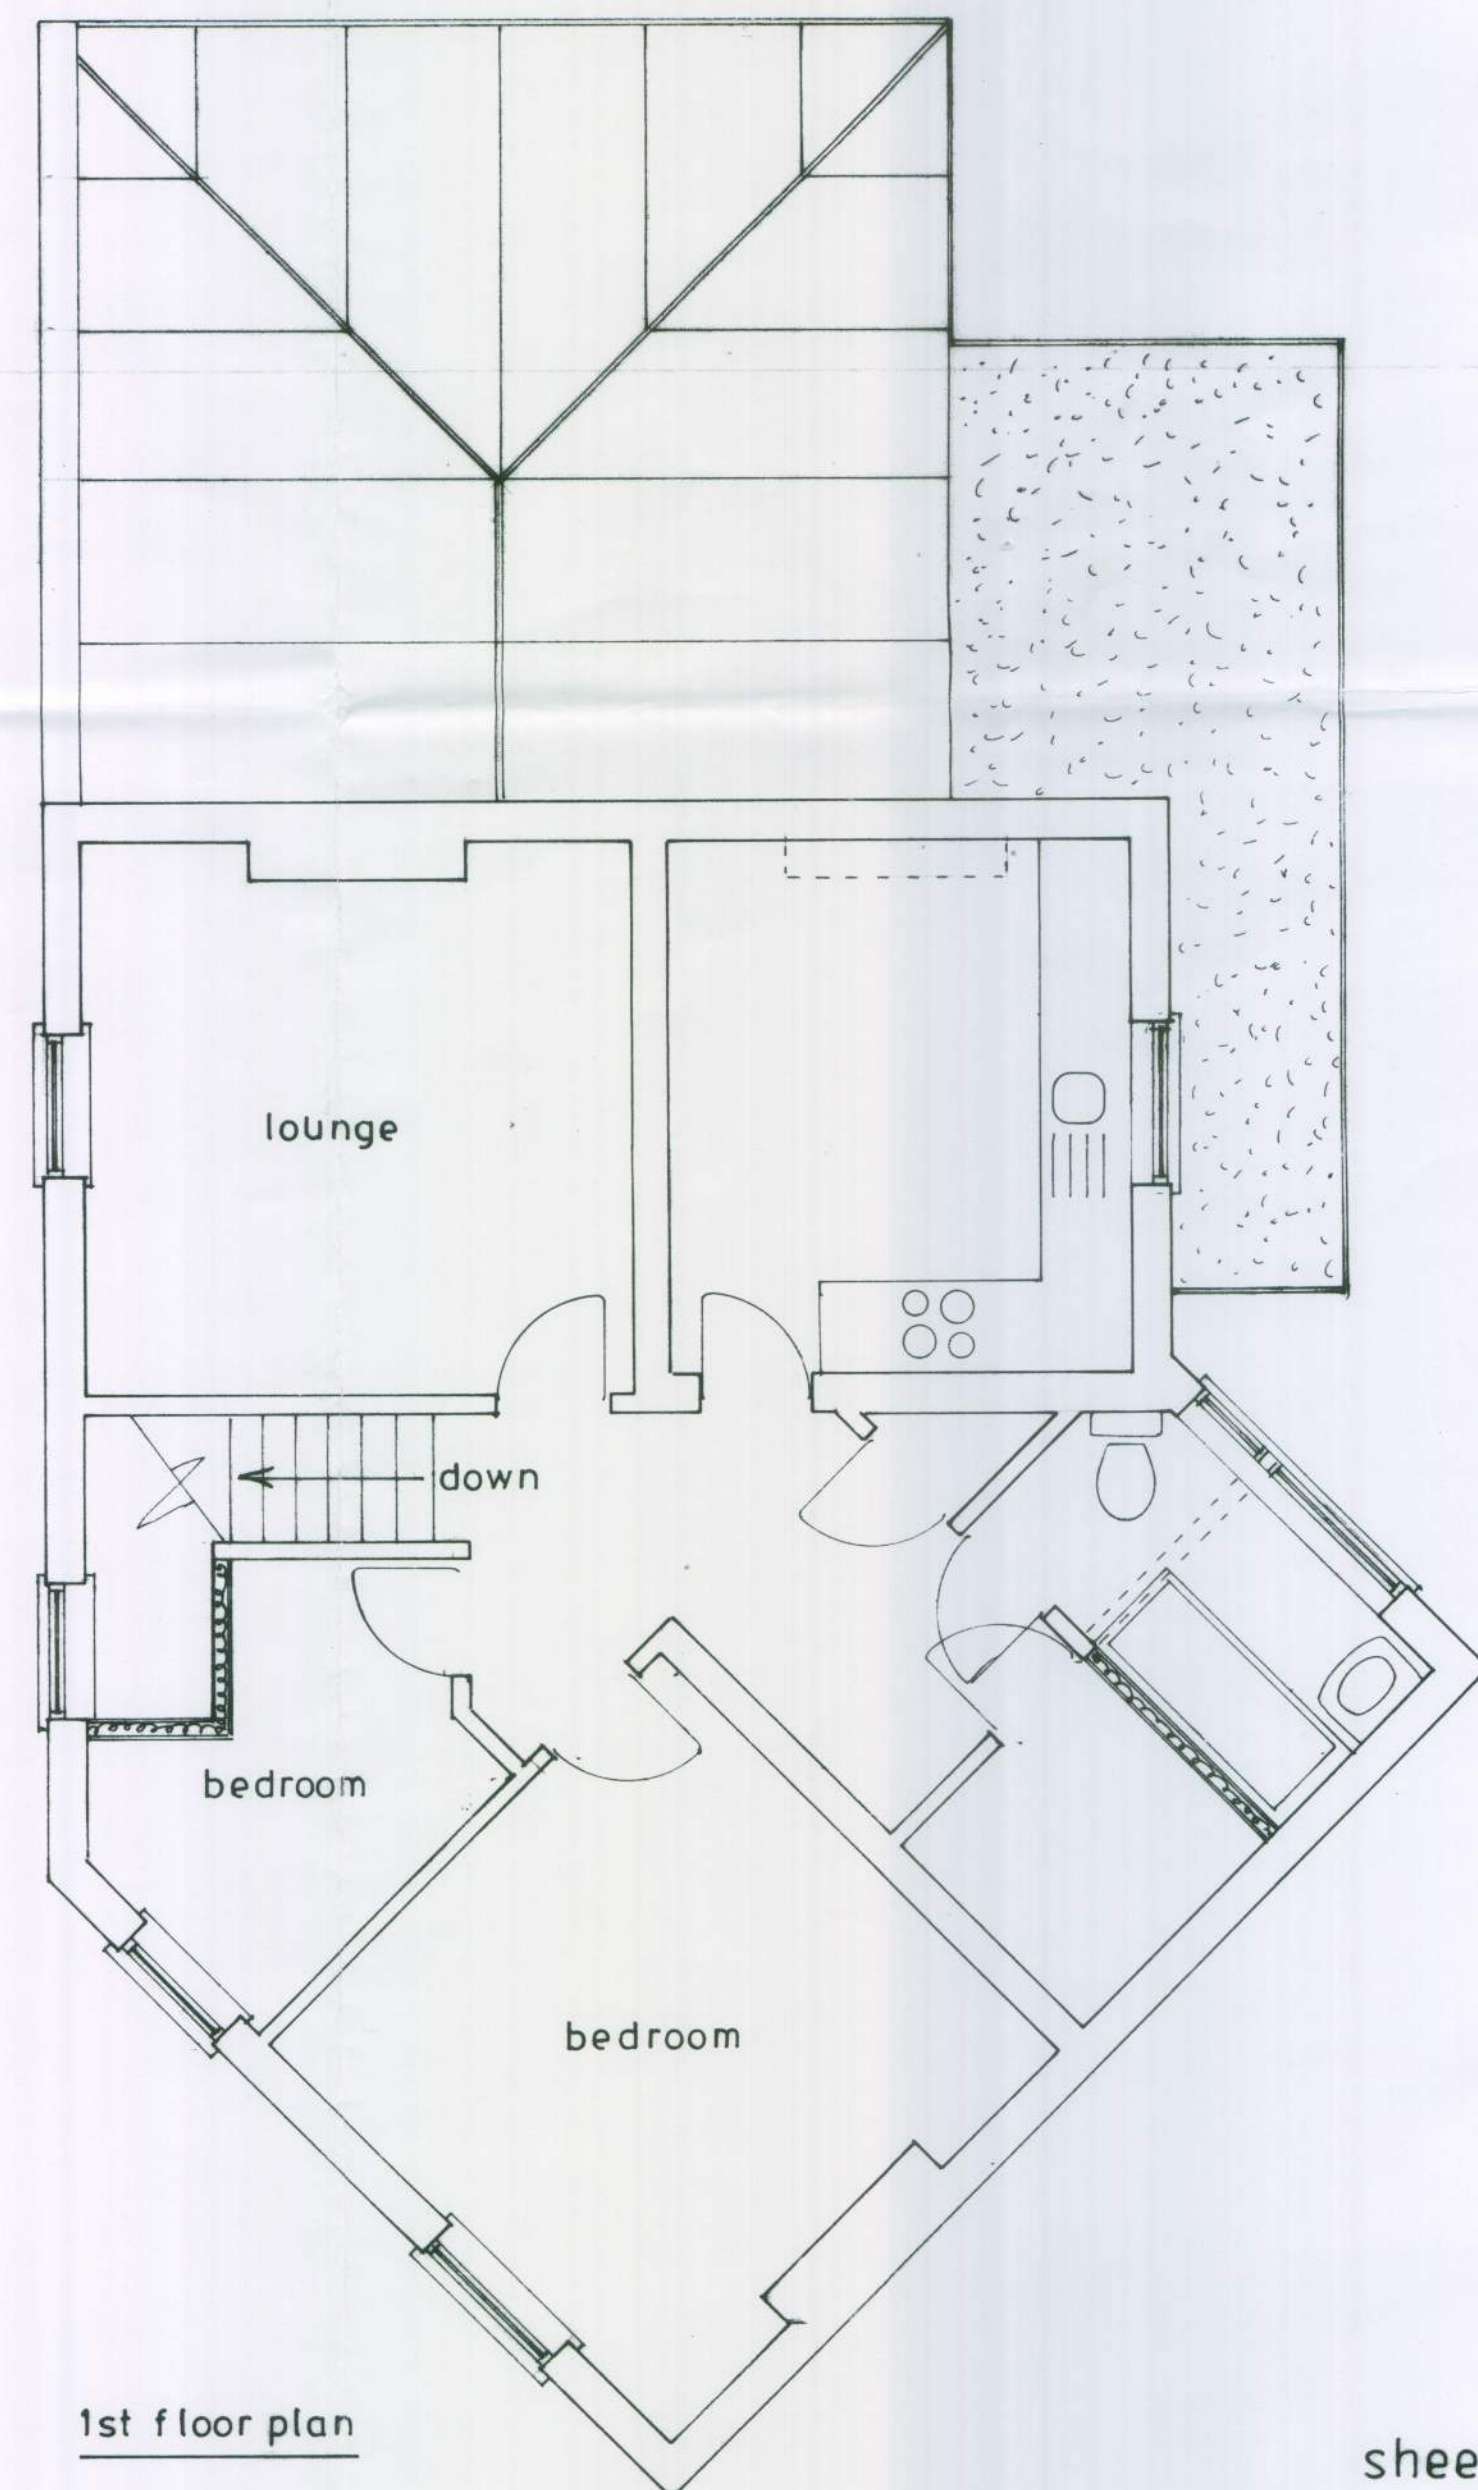


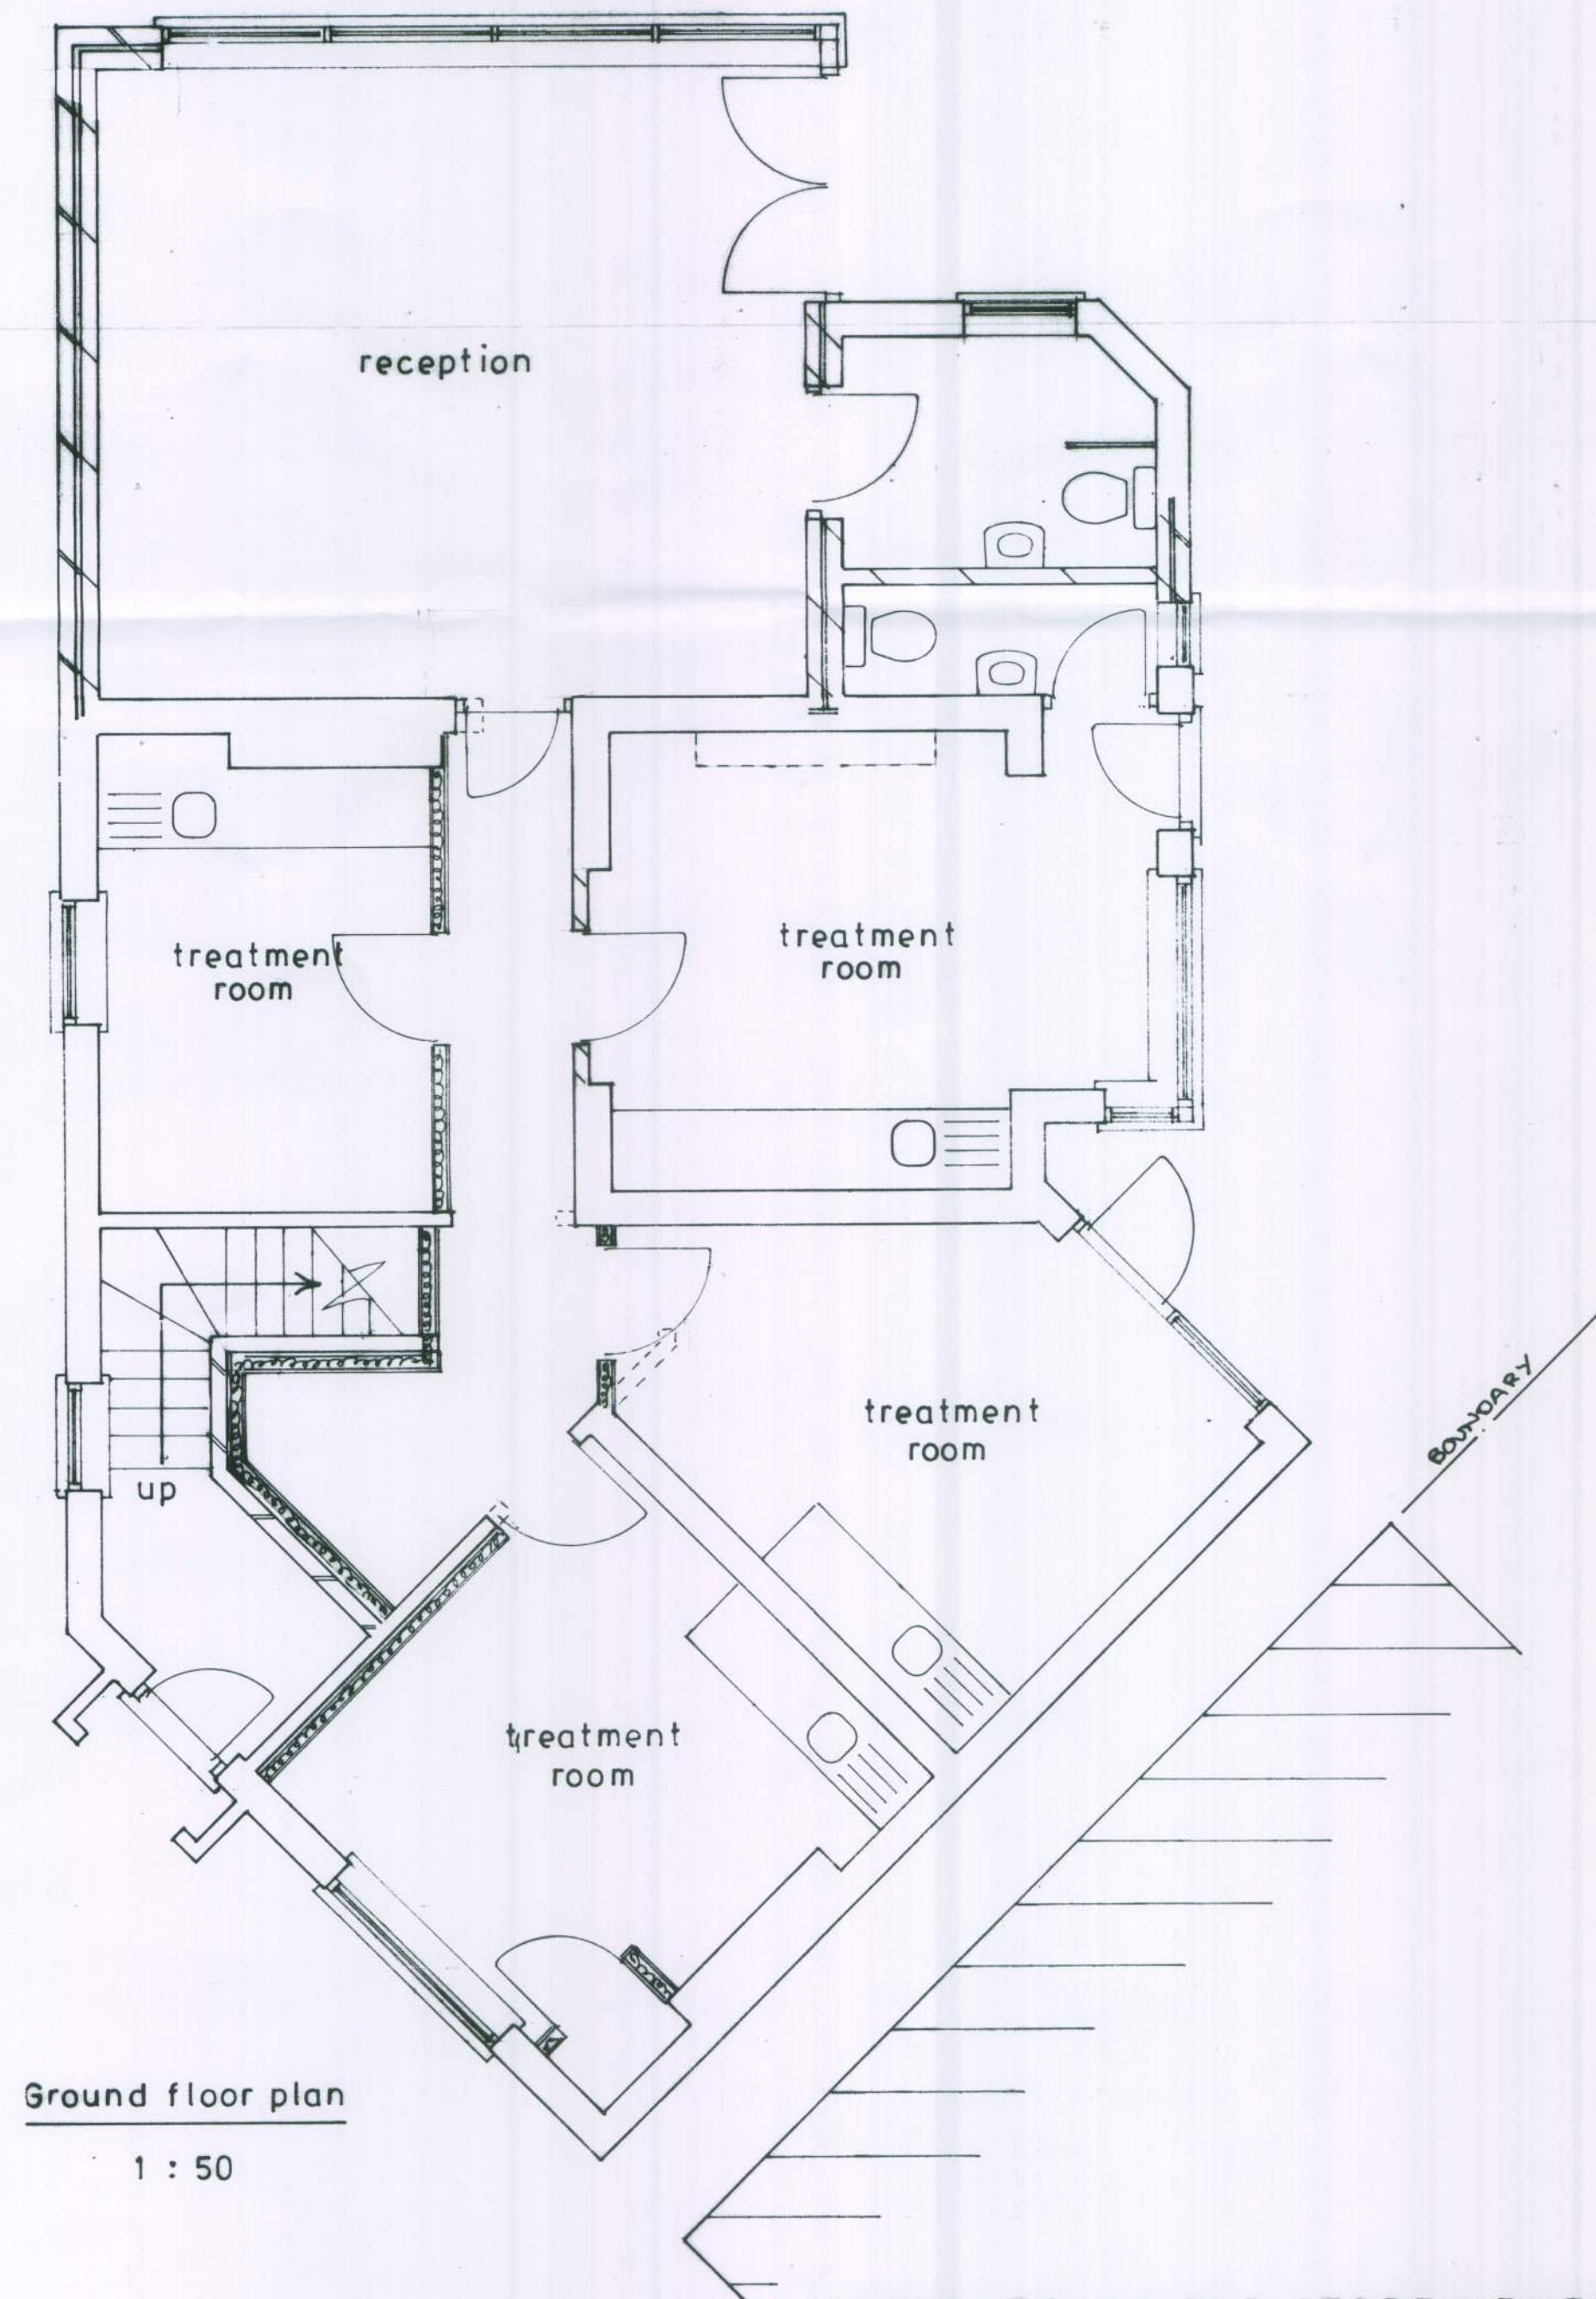

PROPOSED SINGLE STOREY EXTENSION AT 206, LONDON ROAD, BOGNOR REGIS
FOR MR. I. FORD.

sheet 1 of 4

Bryan Butcher
 Rainbow Cottage
 Nyetimber Lane
 Bognor Regis PO21 3JX
 01243 266871
 07973 233442
 bryan.butcher@btinternet.com
 www.bryanbutcher.com