





rear

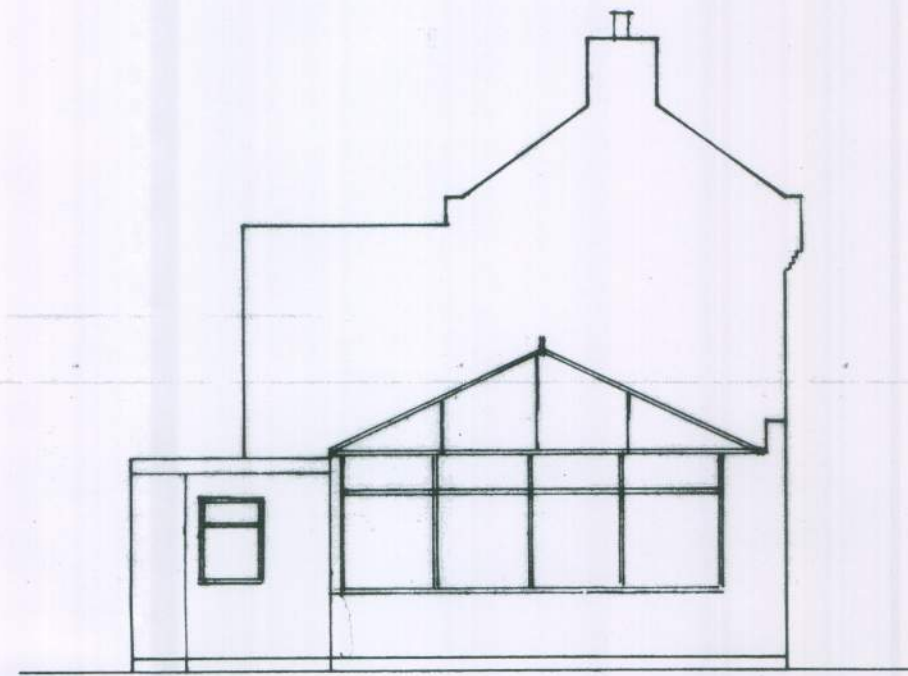


side

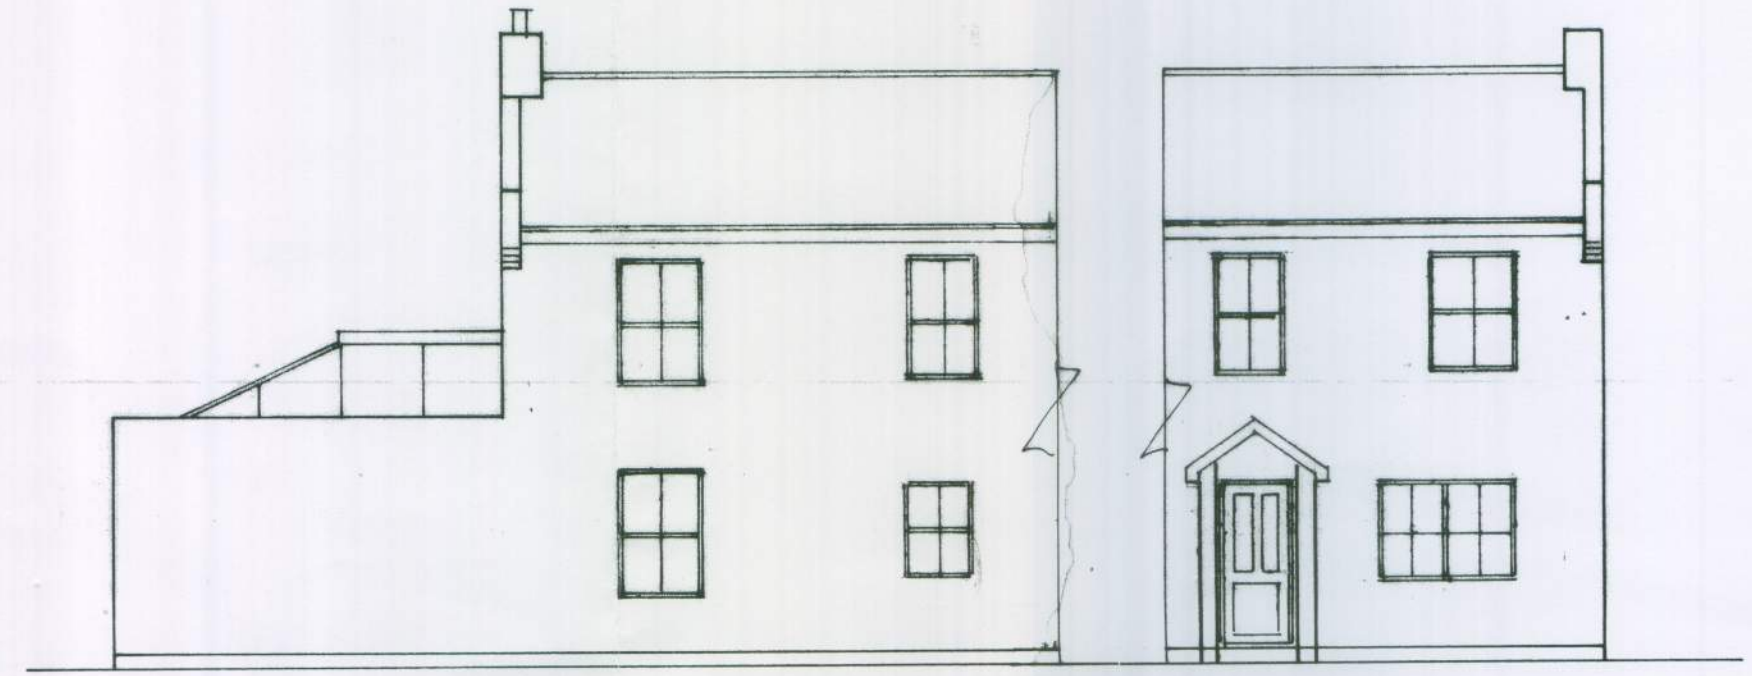


front

1:100

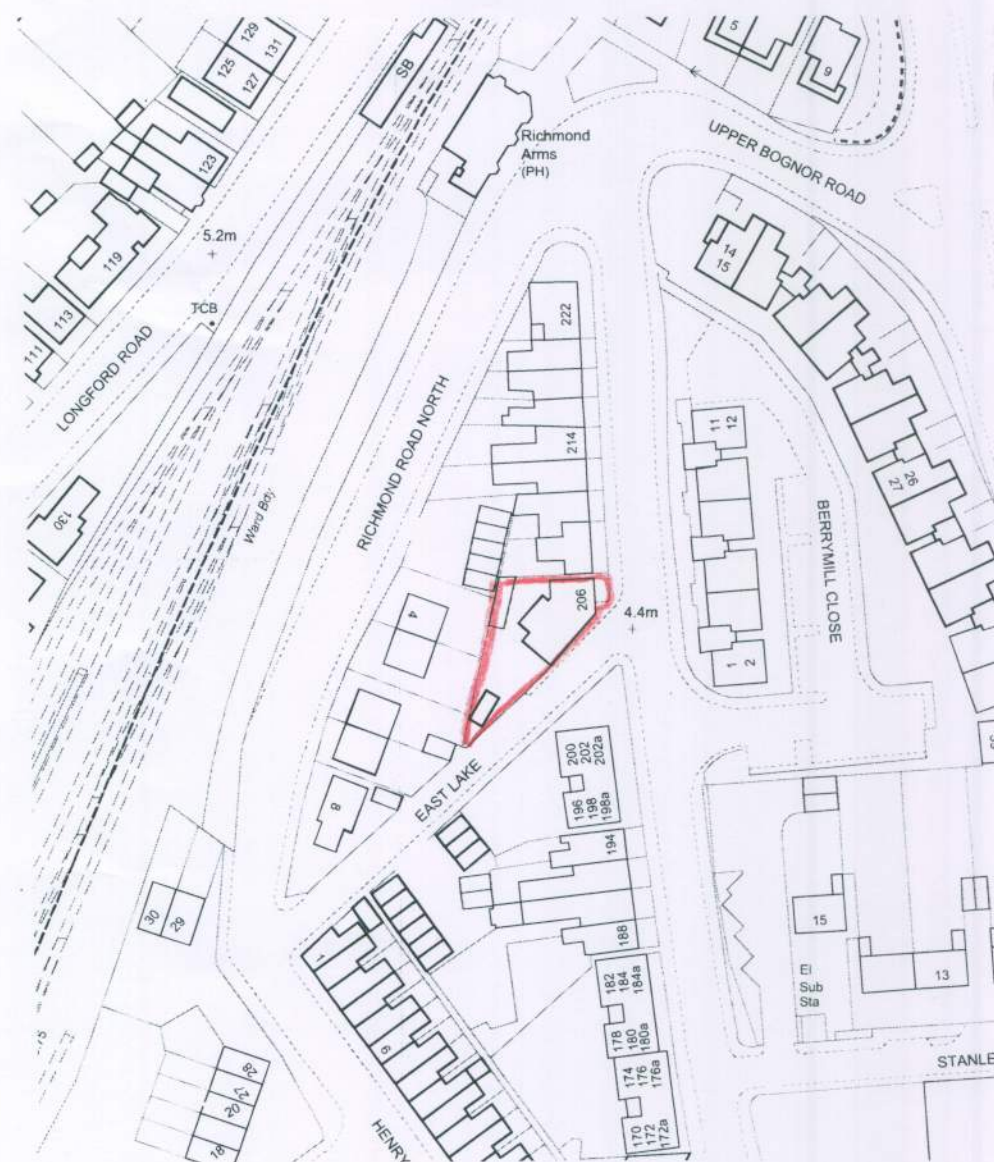


location plan

1:1250

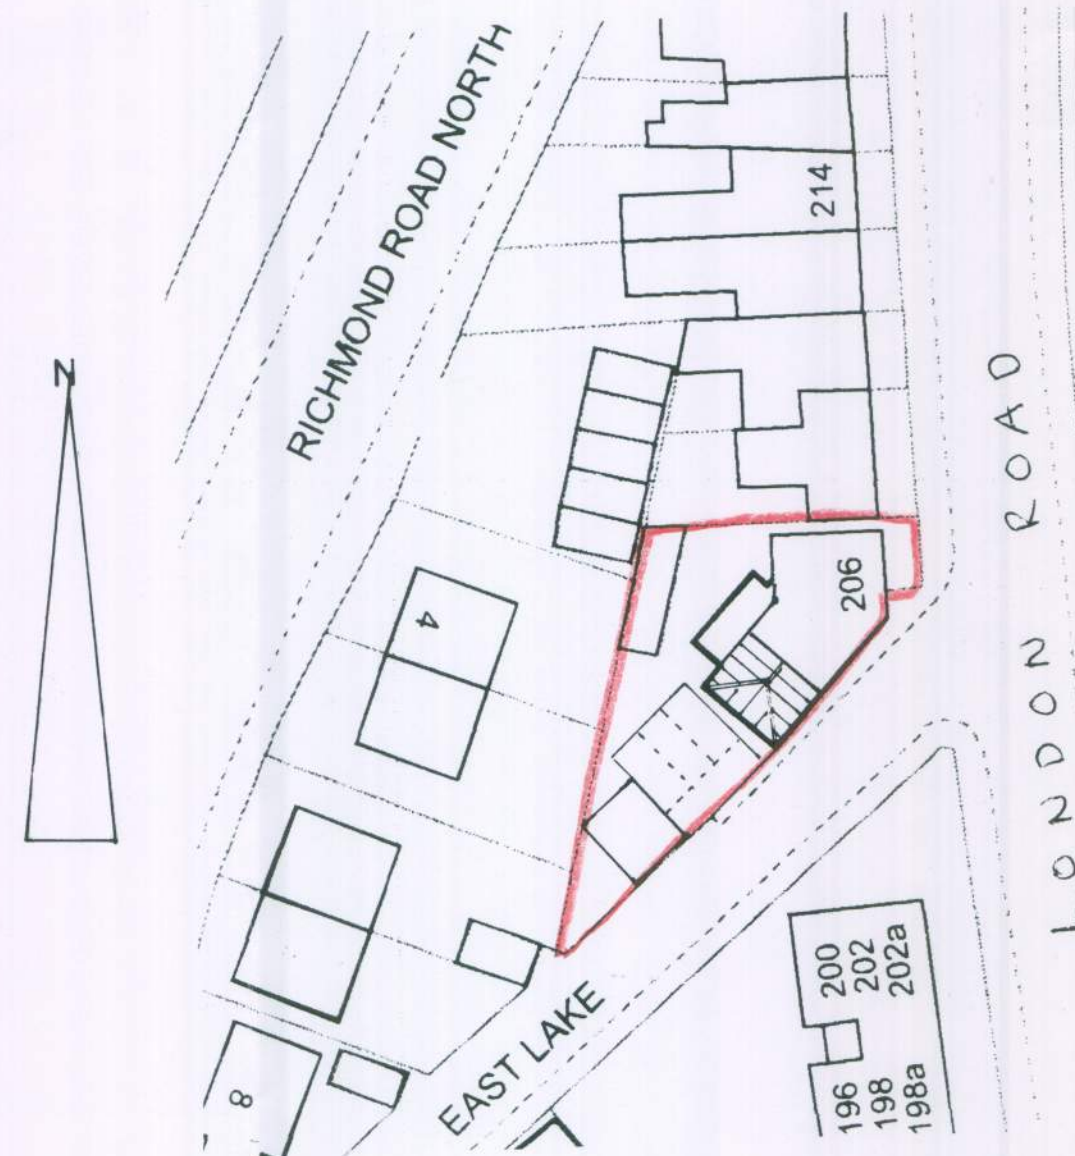

site plan

1:500

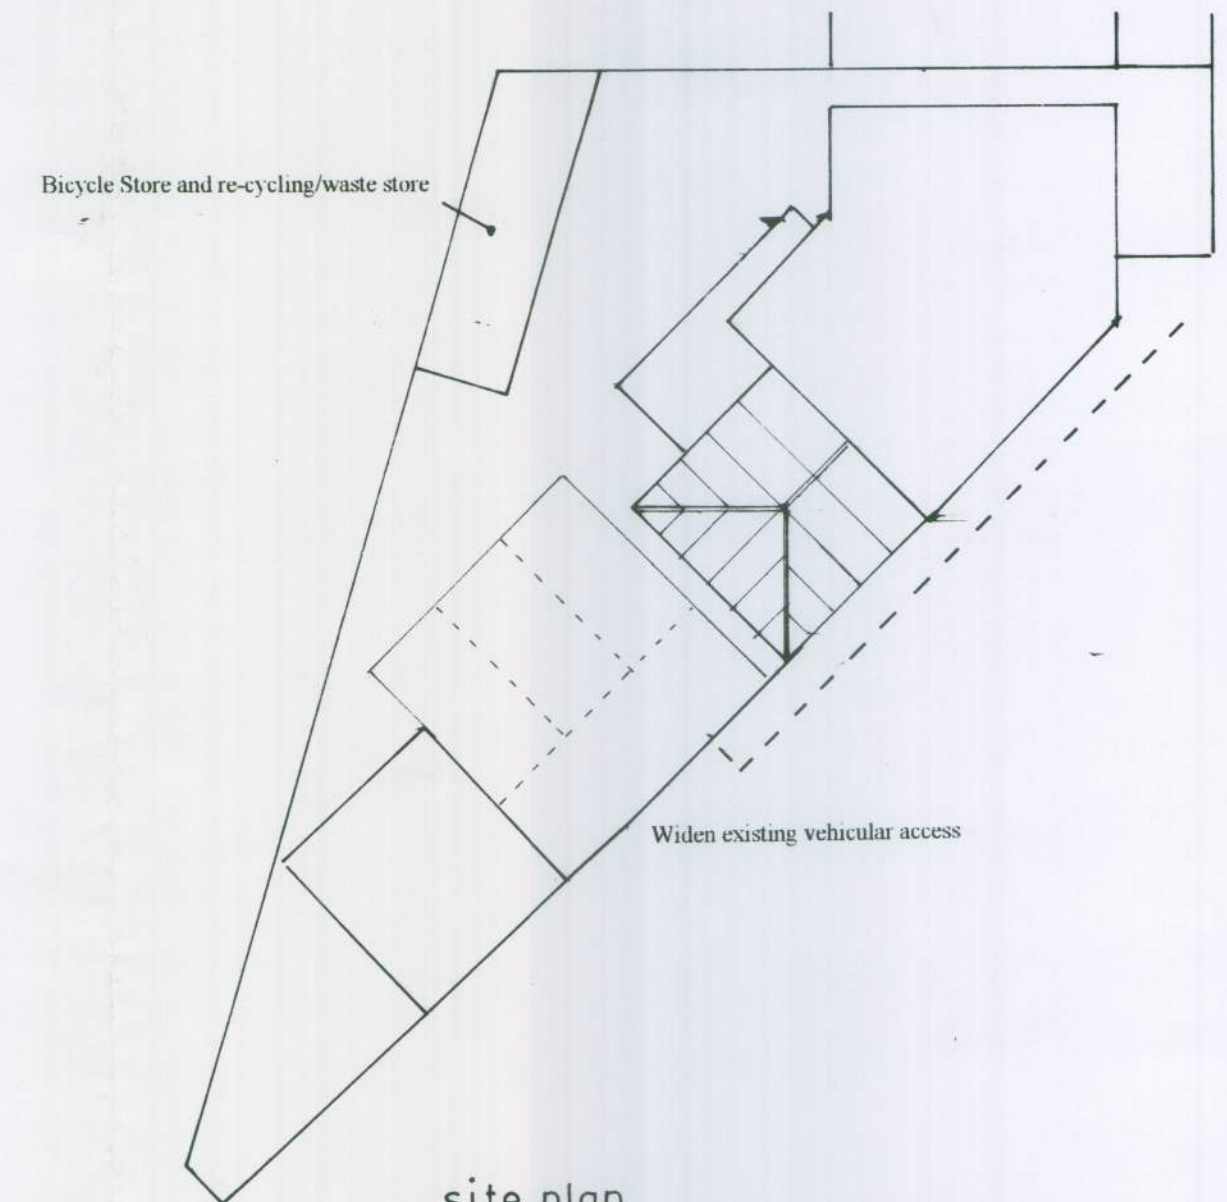

site plan

1:200

sheet 2 of 4

PROPOSED SINGLE STOREY EXTENSION AT 206, LONDON ROAD, BOGNOR REGIS FOR MR. I. FORD.

Bryan Butcher
Rainbow Cottage
Nyetimber Lane PO21 3JX
Bognor Regis
01243 266871
07973 233442
bryan.butcher@btinternet.com
www.bryanbutcher.com