



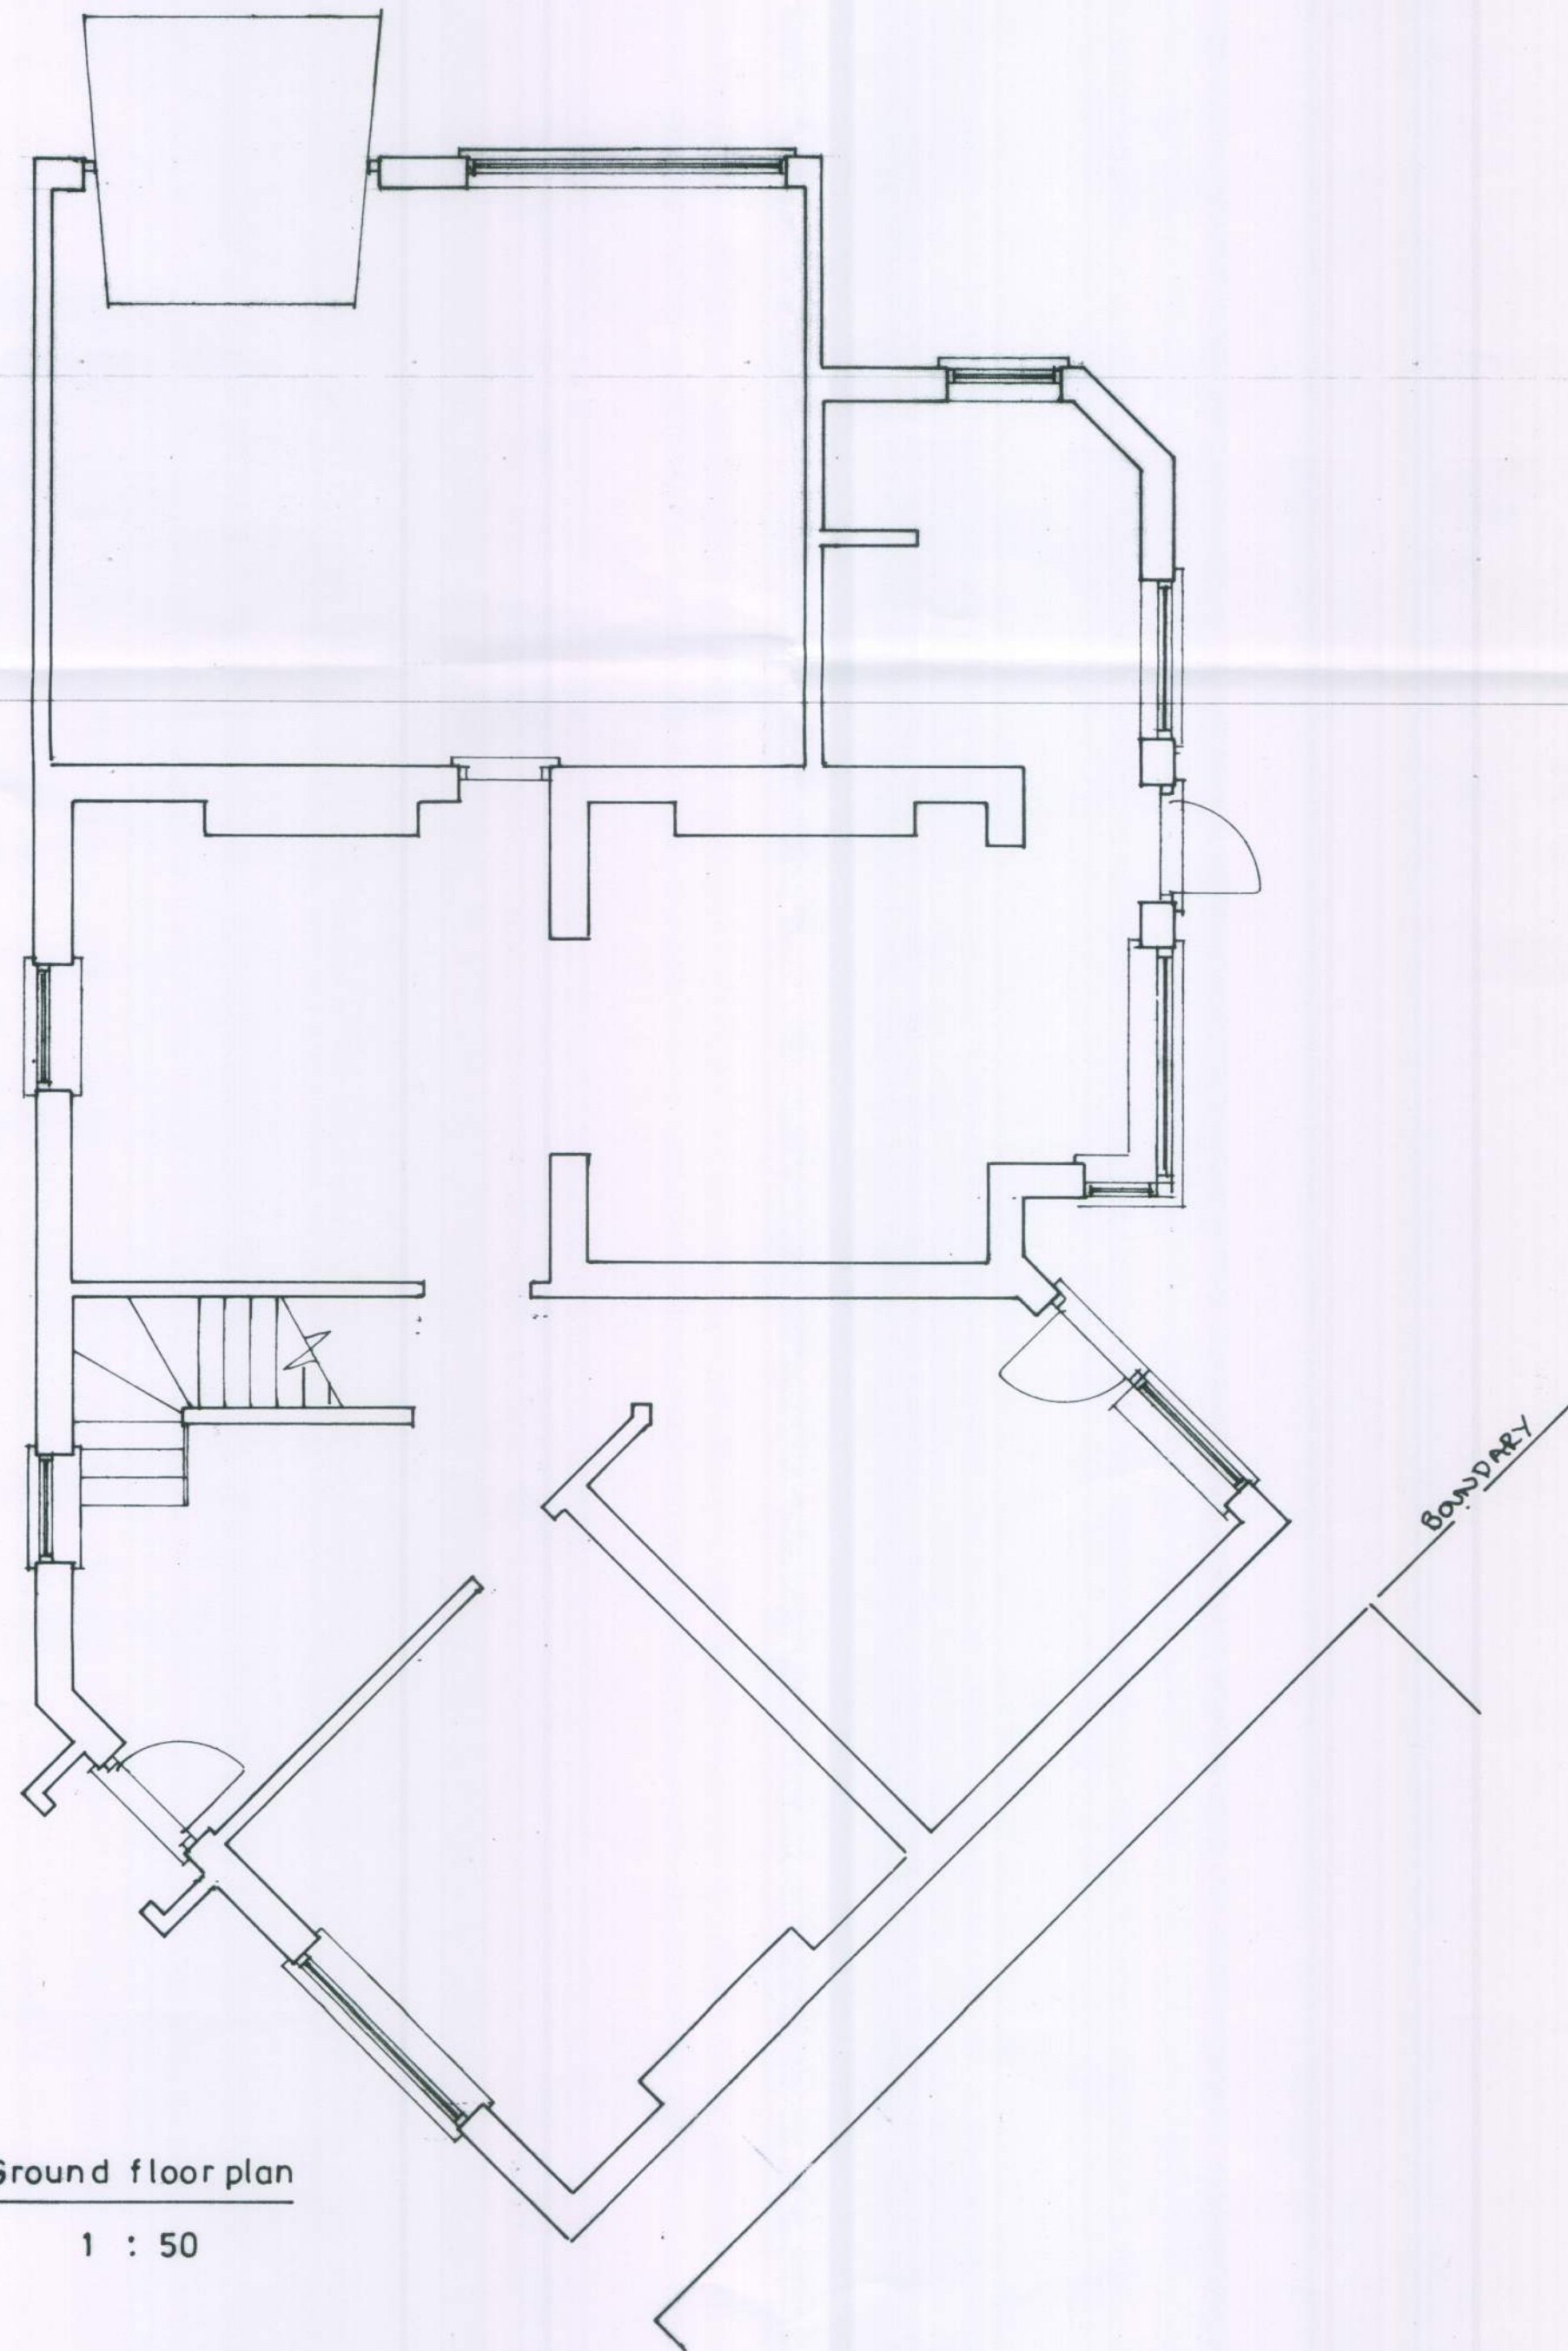

Ground floor plan

1 : 50

Existing

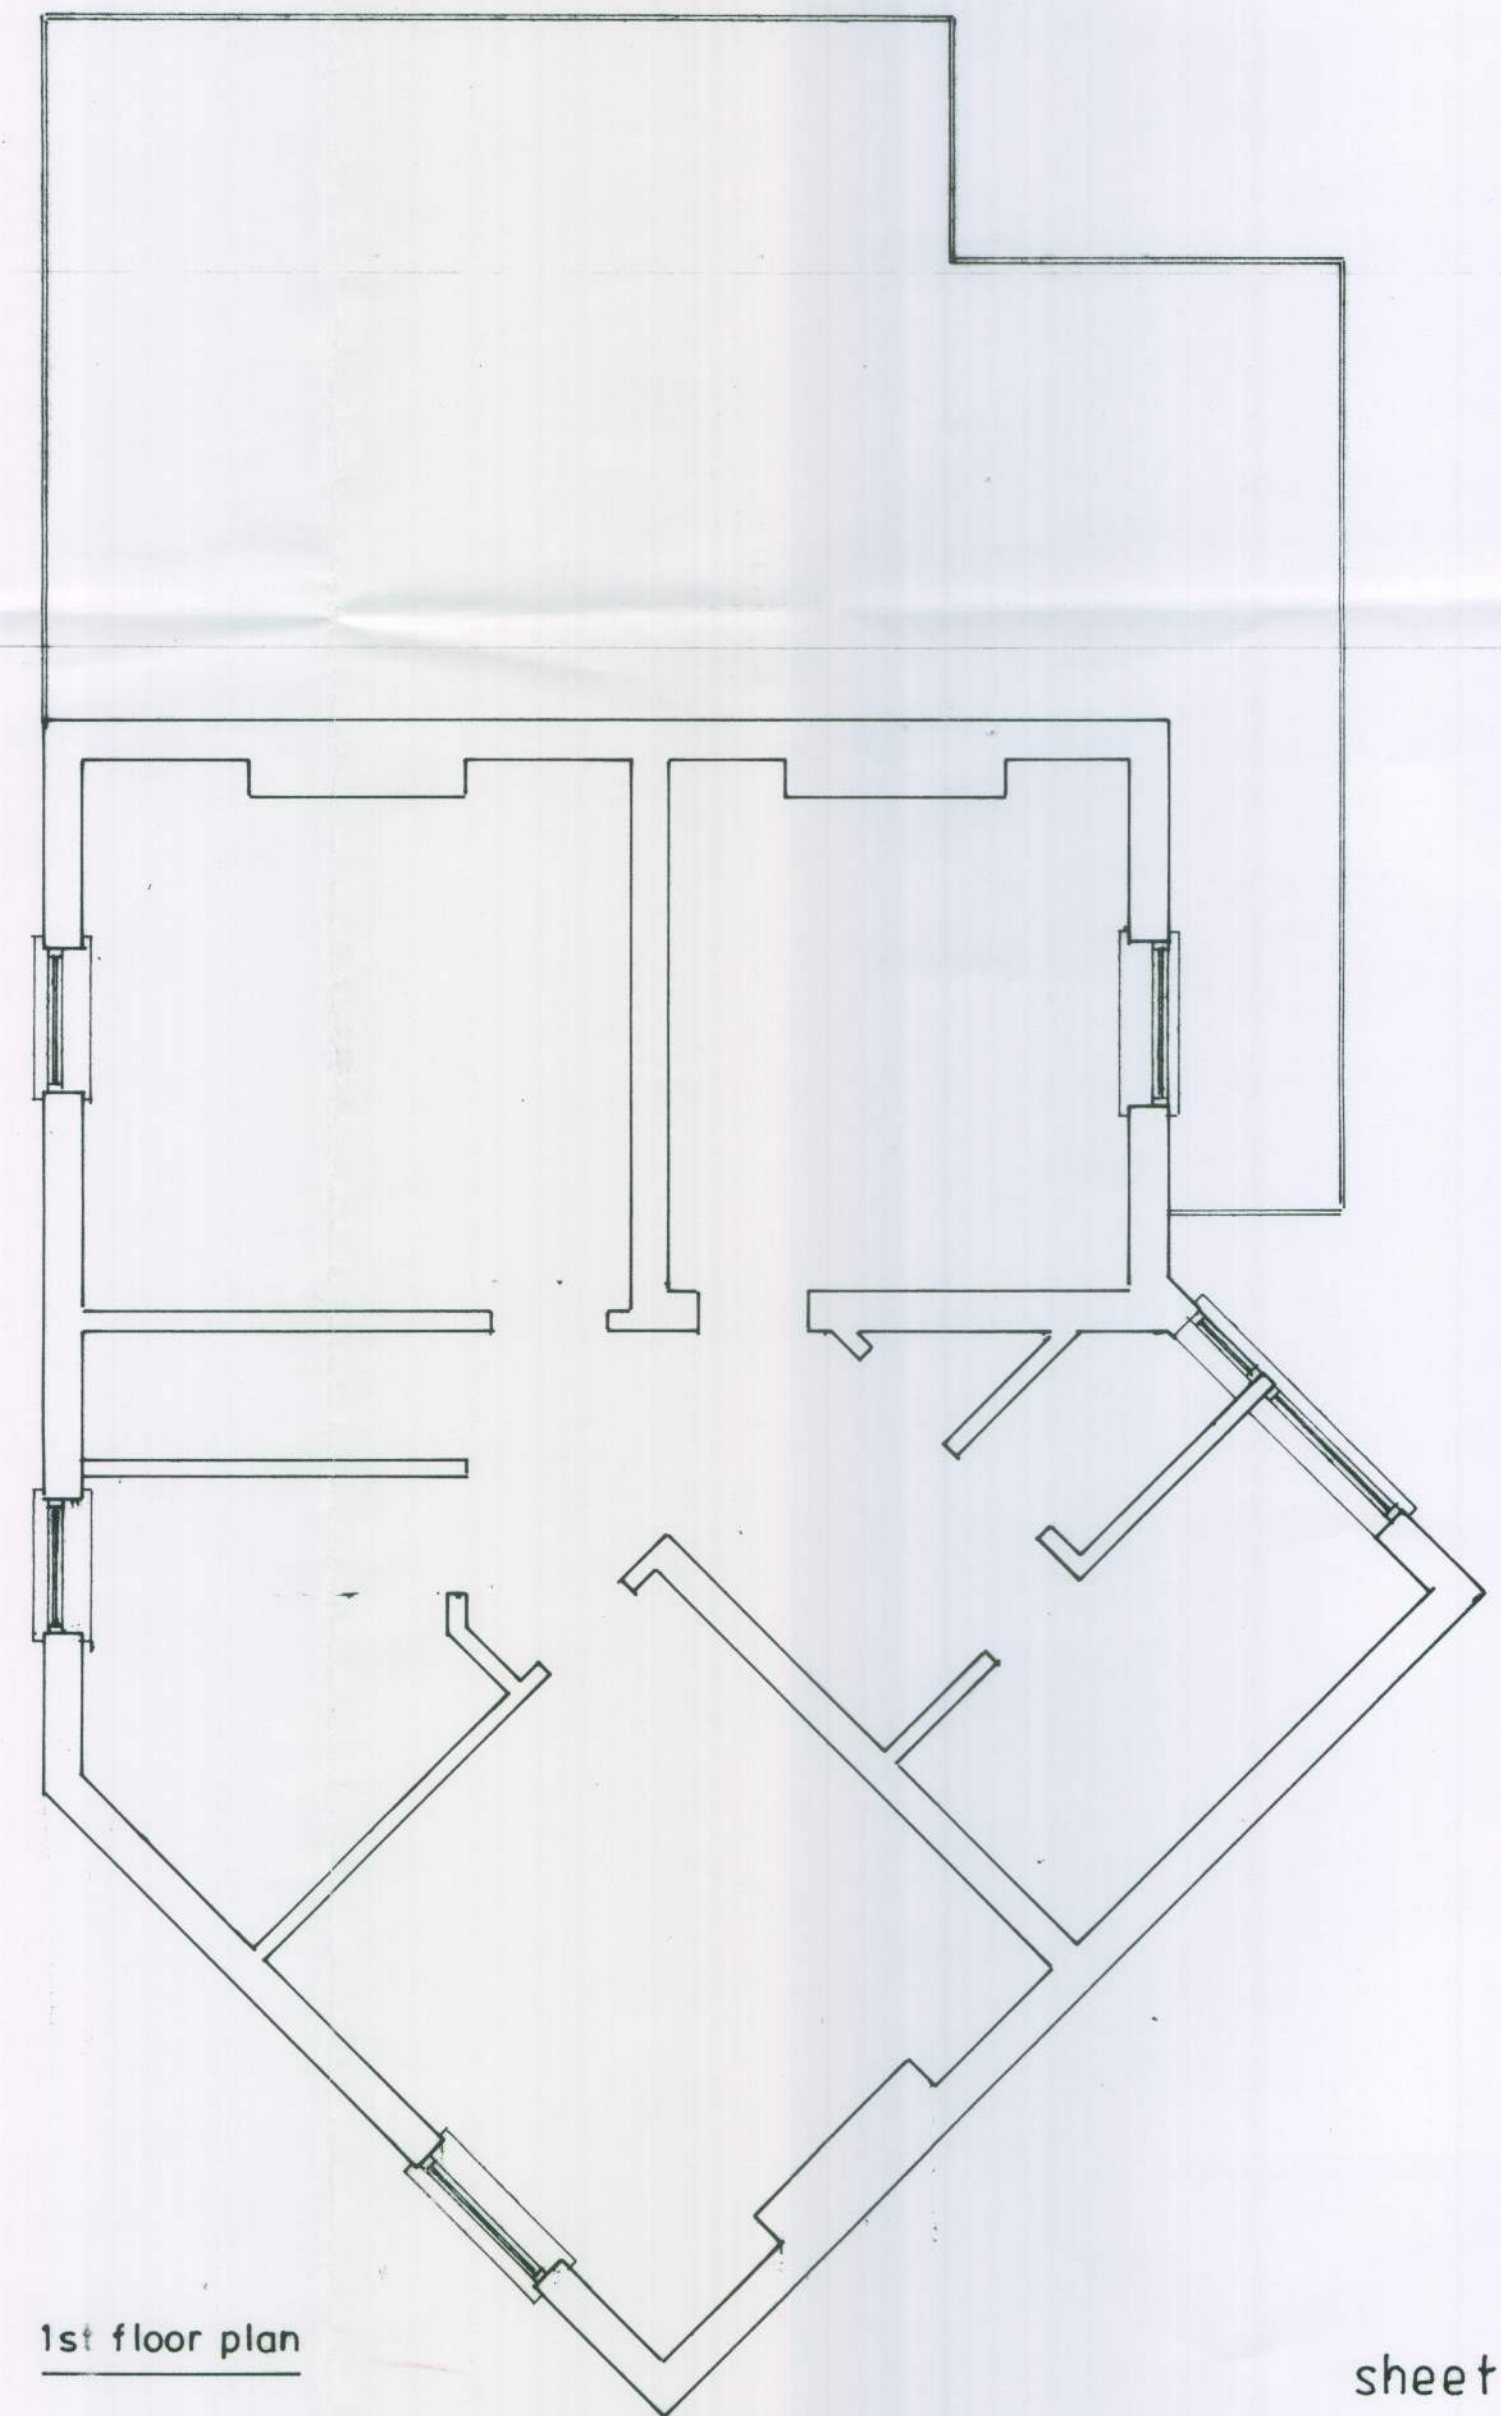

1st floor plan

PROPOSED SINGLE STOREY EXTENSION AT 206, LONDON ROAD, BOGNOR REGIS FOR MR. I. FORD.

sheet 3 of 4

Bryan Butcher
Rainbow Cottage
Nyetimber Lane
Bognor Regis PO21 3JX
01243 266871
07973 233442
bryan.butcher@btinternet.com
www.bryanbutcher.com