



BR/319/111

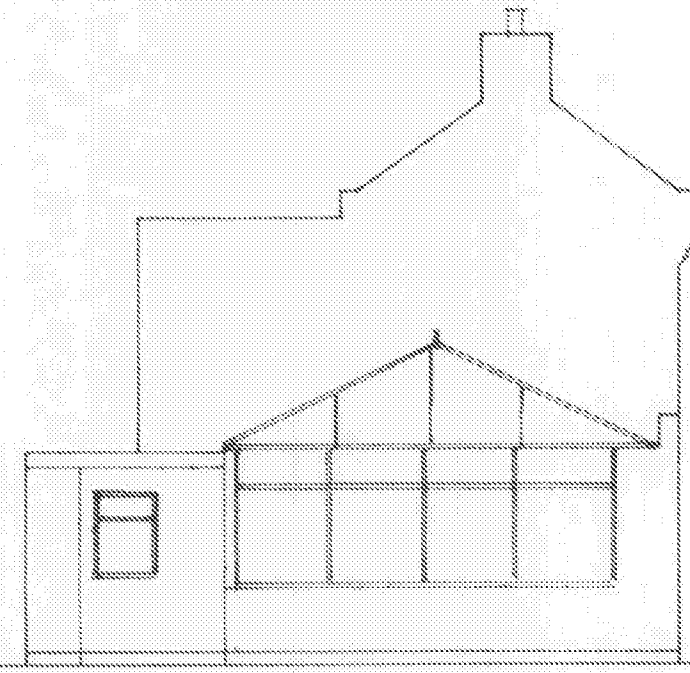

rear




side

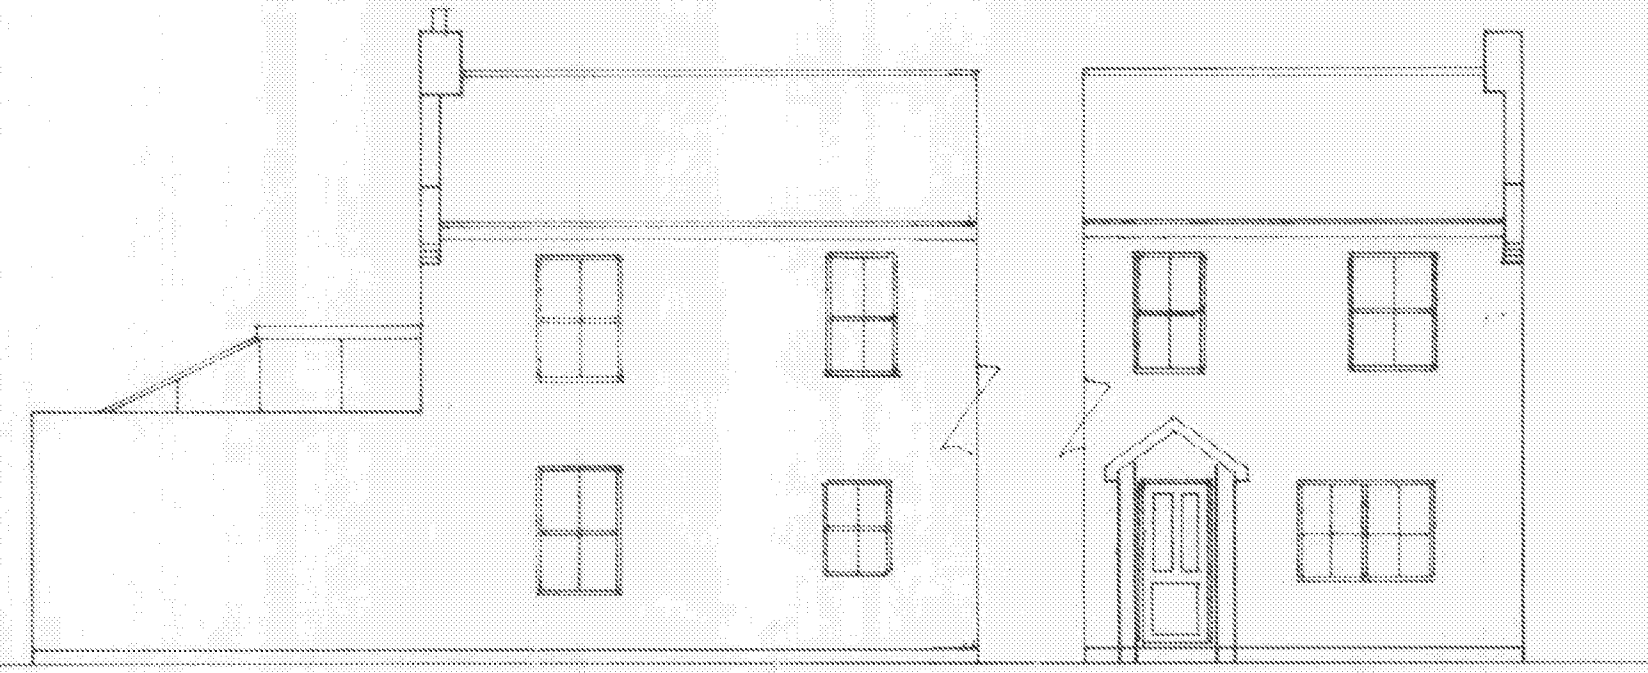


front

1:100

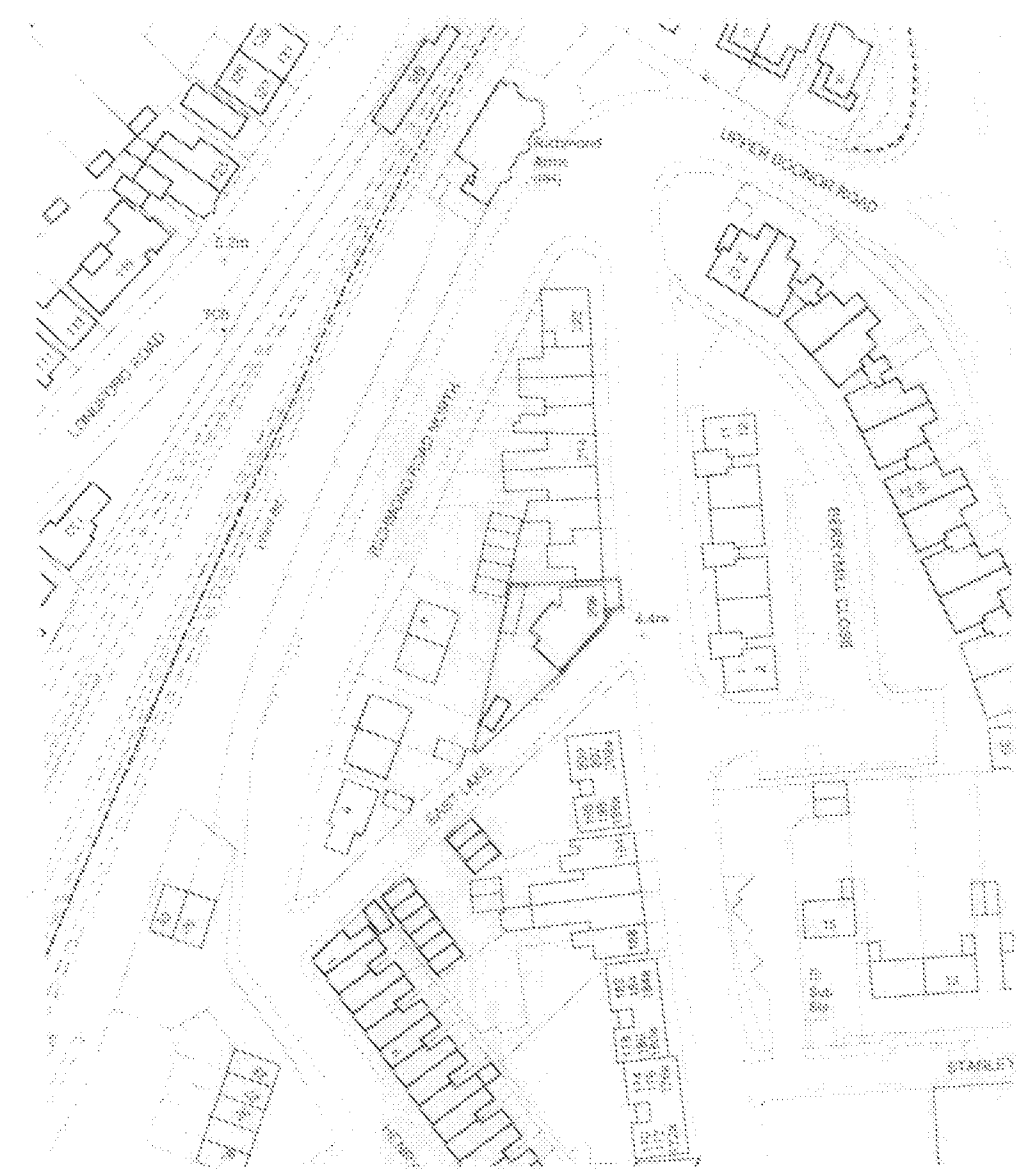

location plan


1:1250

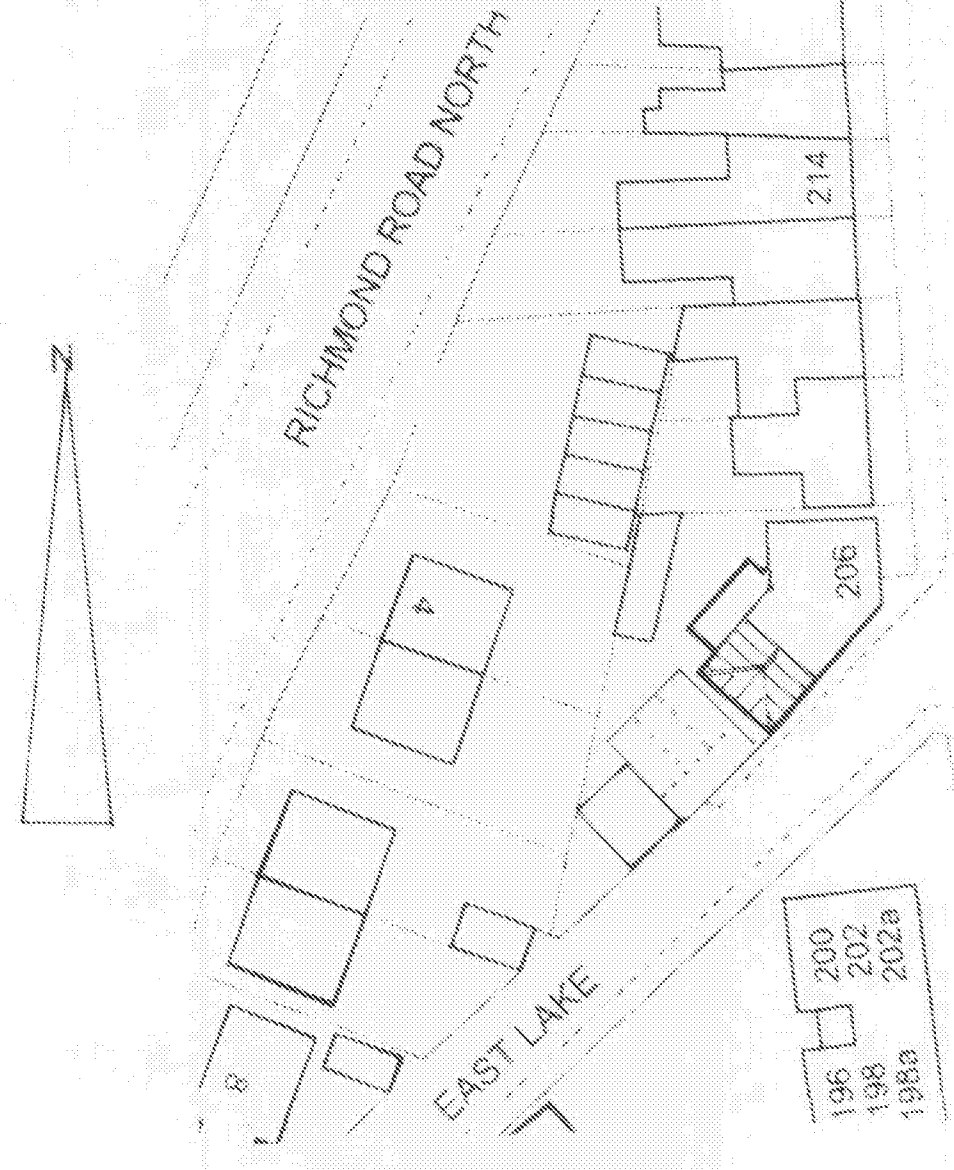

site plan

1:500

PART SUPERSEDED SITE PLAN ONLY 10/02/2012.

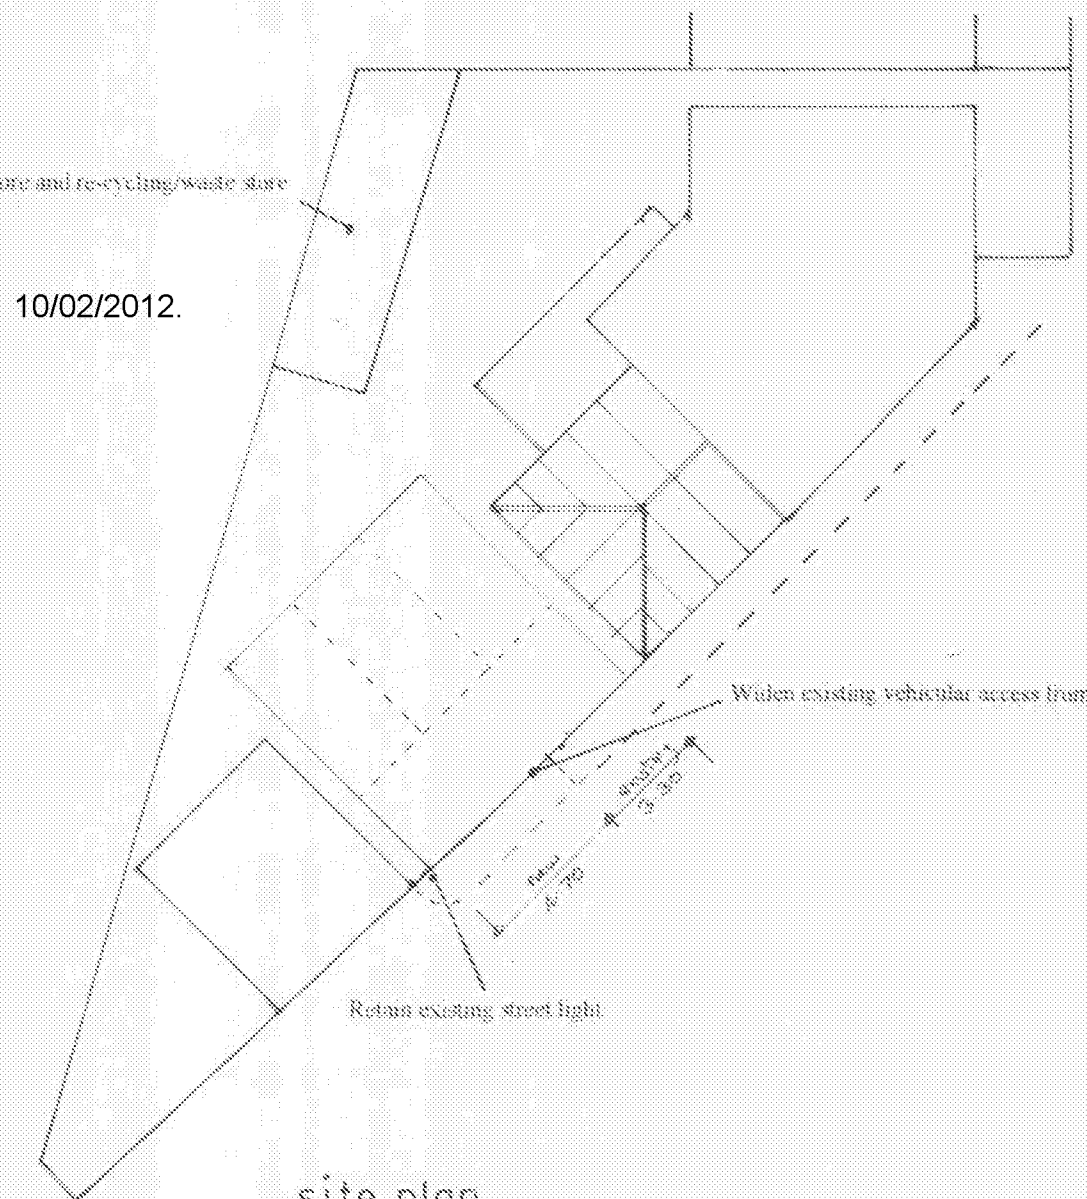

site plan

1:200

sheet 2a of 4

Bryan Butcher
Rainbow Cottage
Nyetimber Lane
Bognor Regis PO21 3JX
01243 269871
07973 233442
bryan.butcher@btinternet.com
www.bryanbutcher.com

PROPOSED SINGLE STOREY EXTENSION AT 206, LONDON ROAD, BOGNOR REGIS FOR MR. I. FORD.