
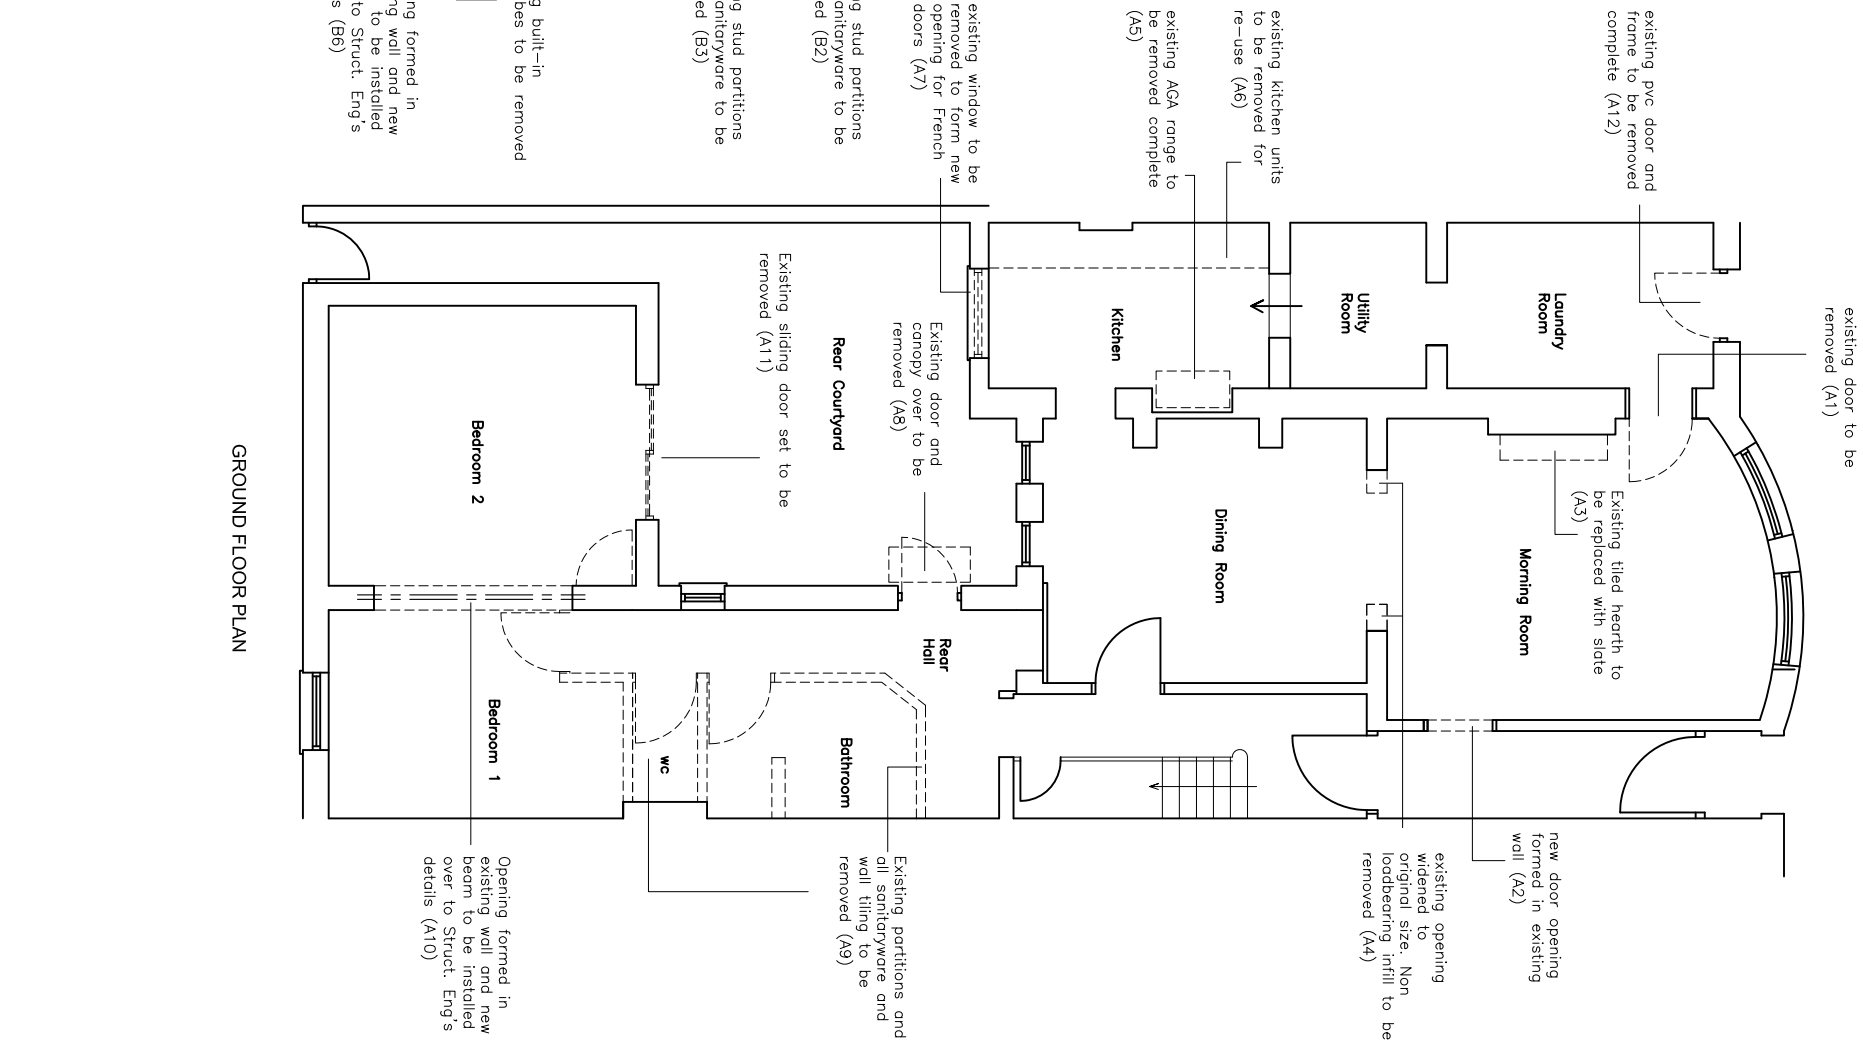
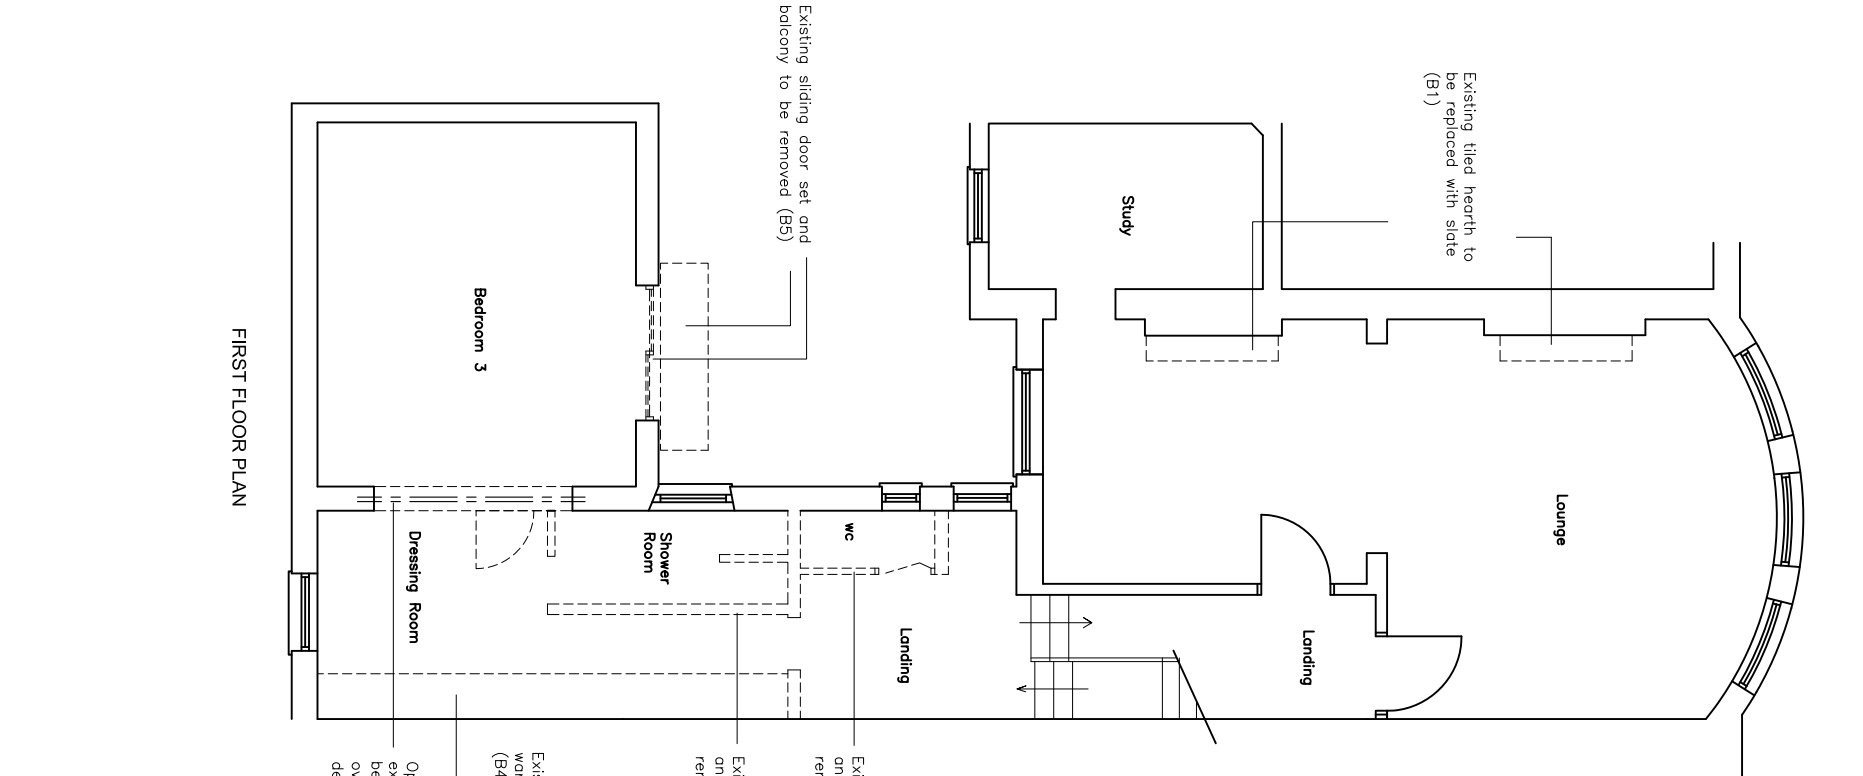


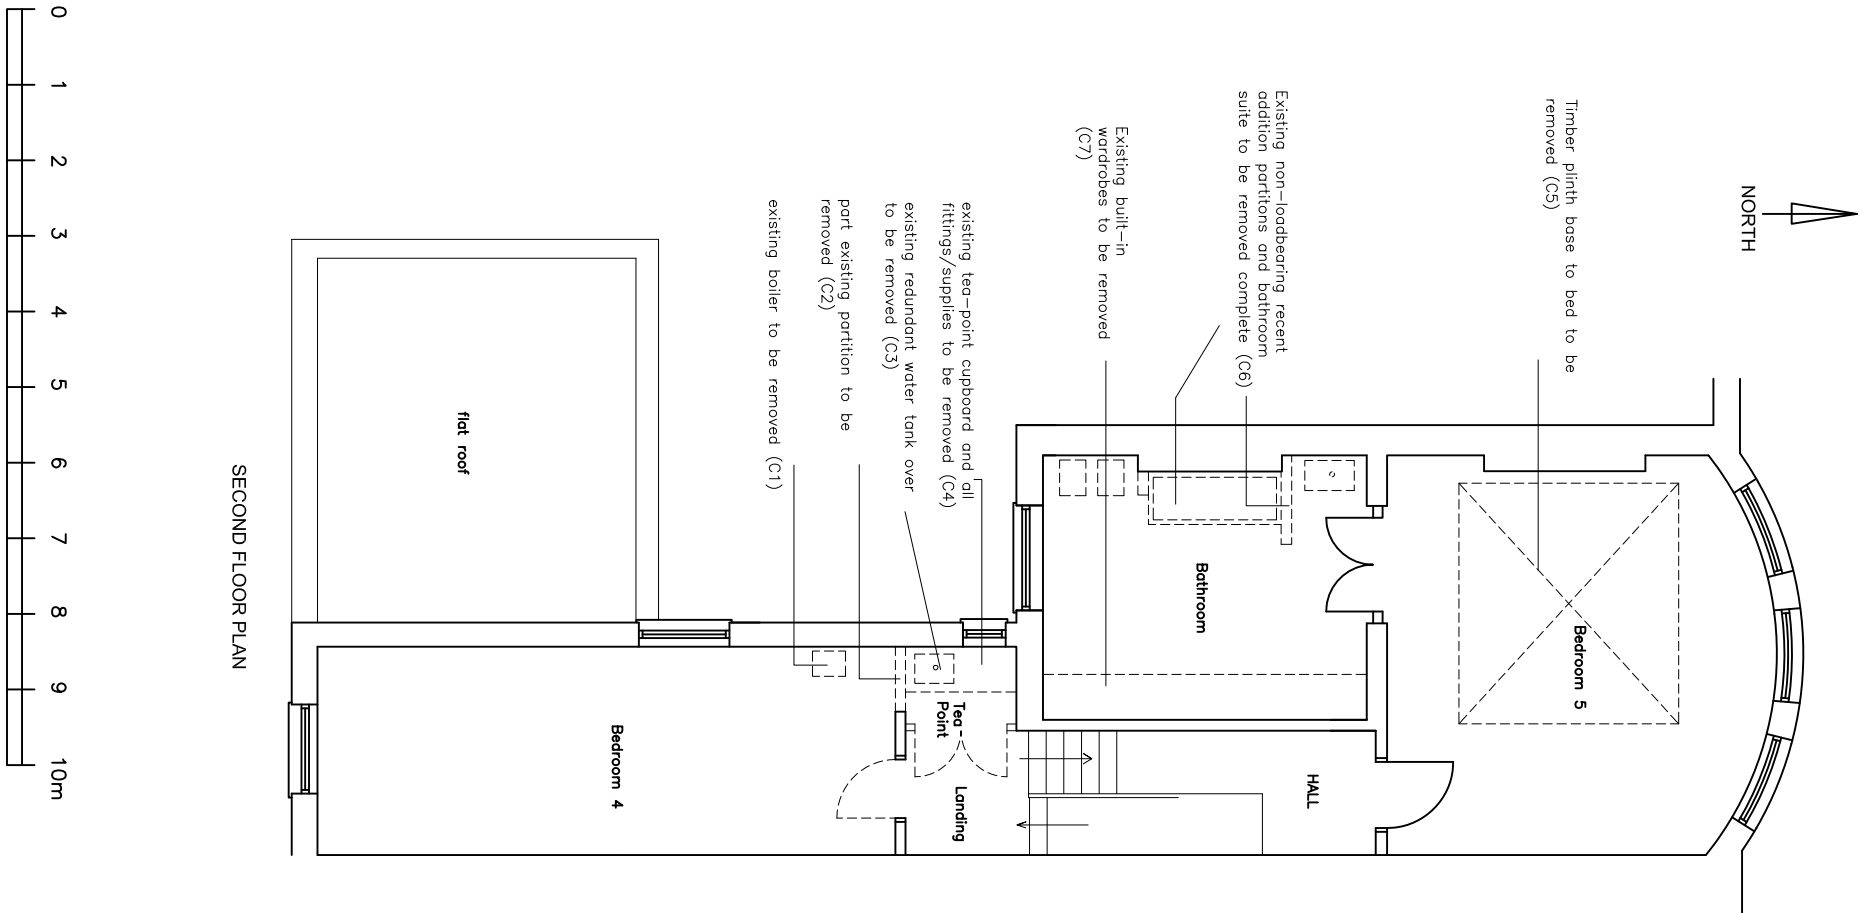

COOMBS DAVIES BICKLEY Architects		43 STROUD ROAD LONDON SW19 8DQ Tel/Fax : 020 8947 8625	
Project		ALTERATIONS TO 3 MARINE PARADE BOGNOR REGIS	
Drawing Title		EXISTING PLANS SHOWING PROPOSED STRIPPING OUT AND DEMOLITIONS	
Scale		1:100	
Drawing No.		3MAR.P1.02	
Revision:		Nov 2014	